
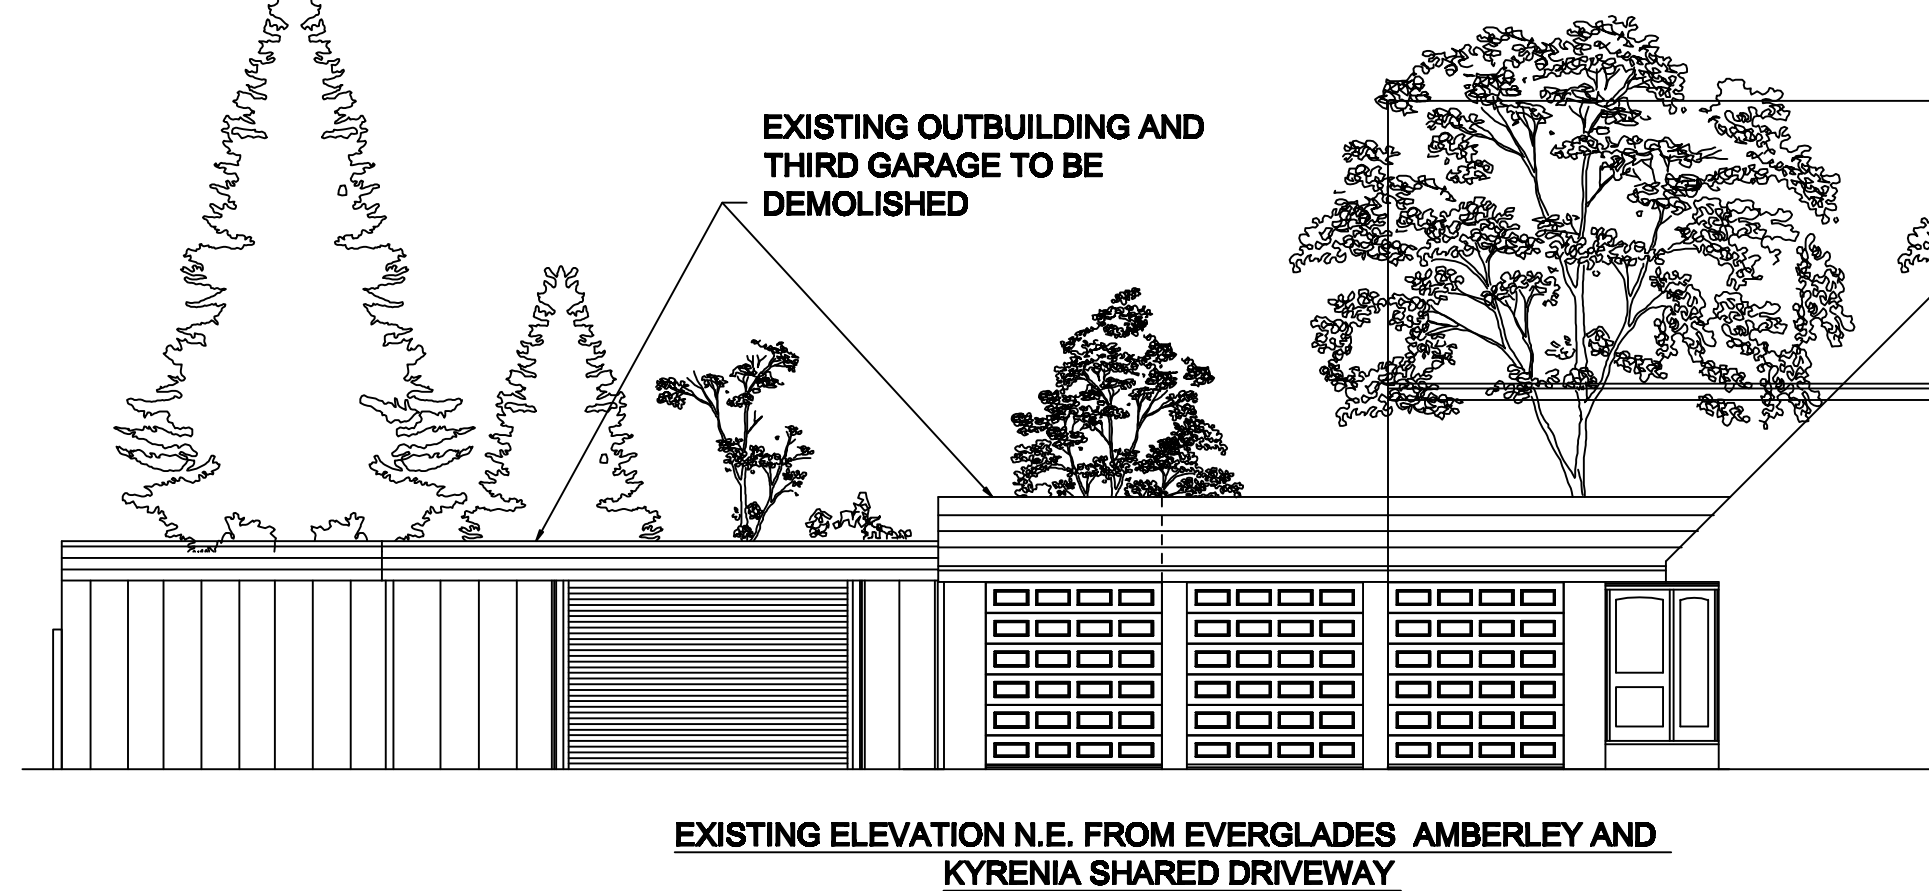


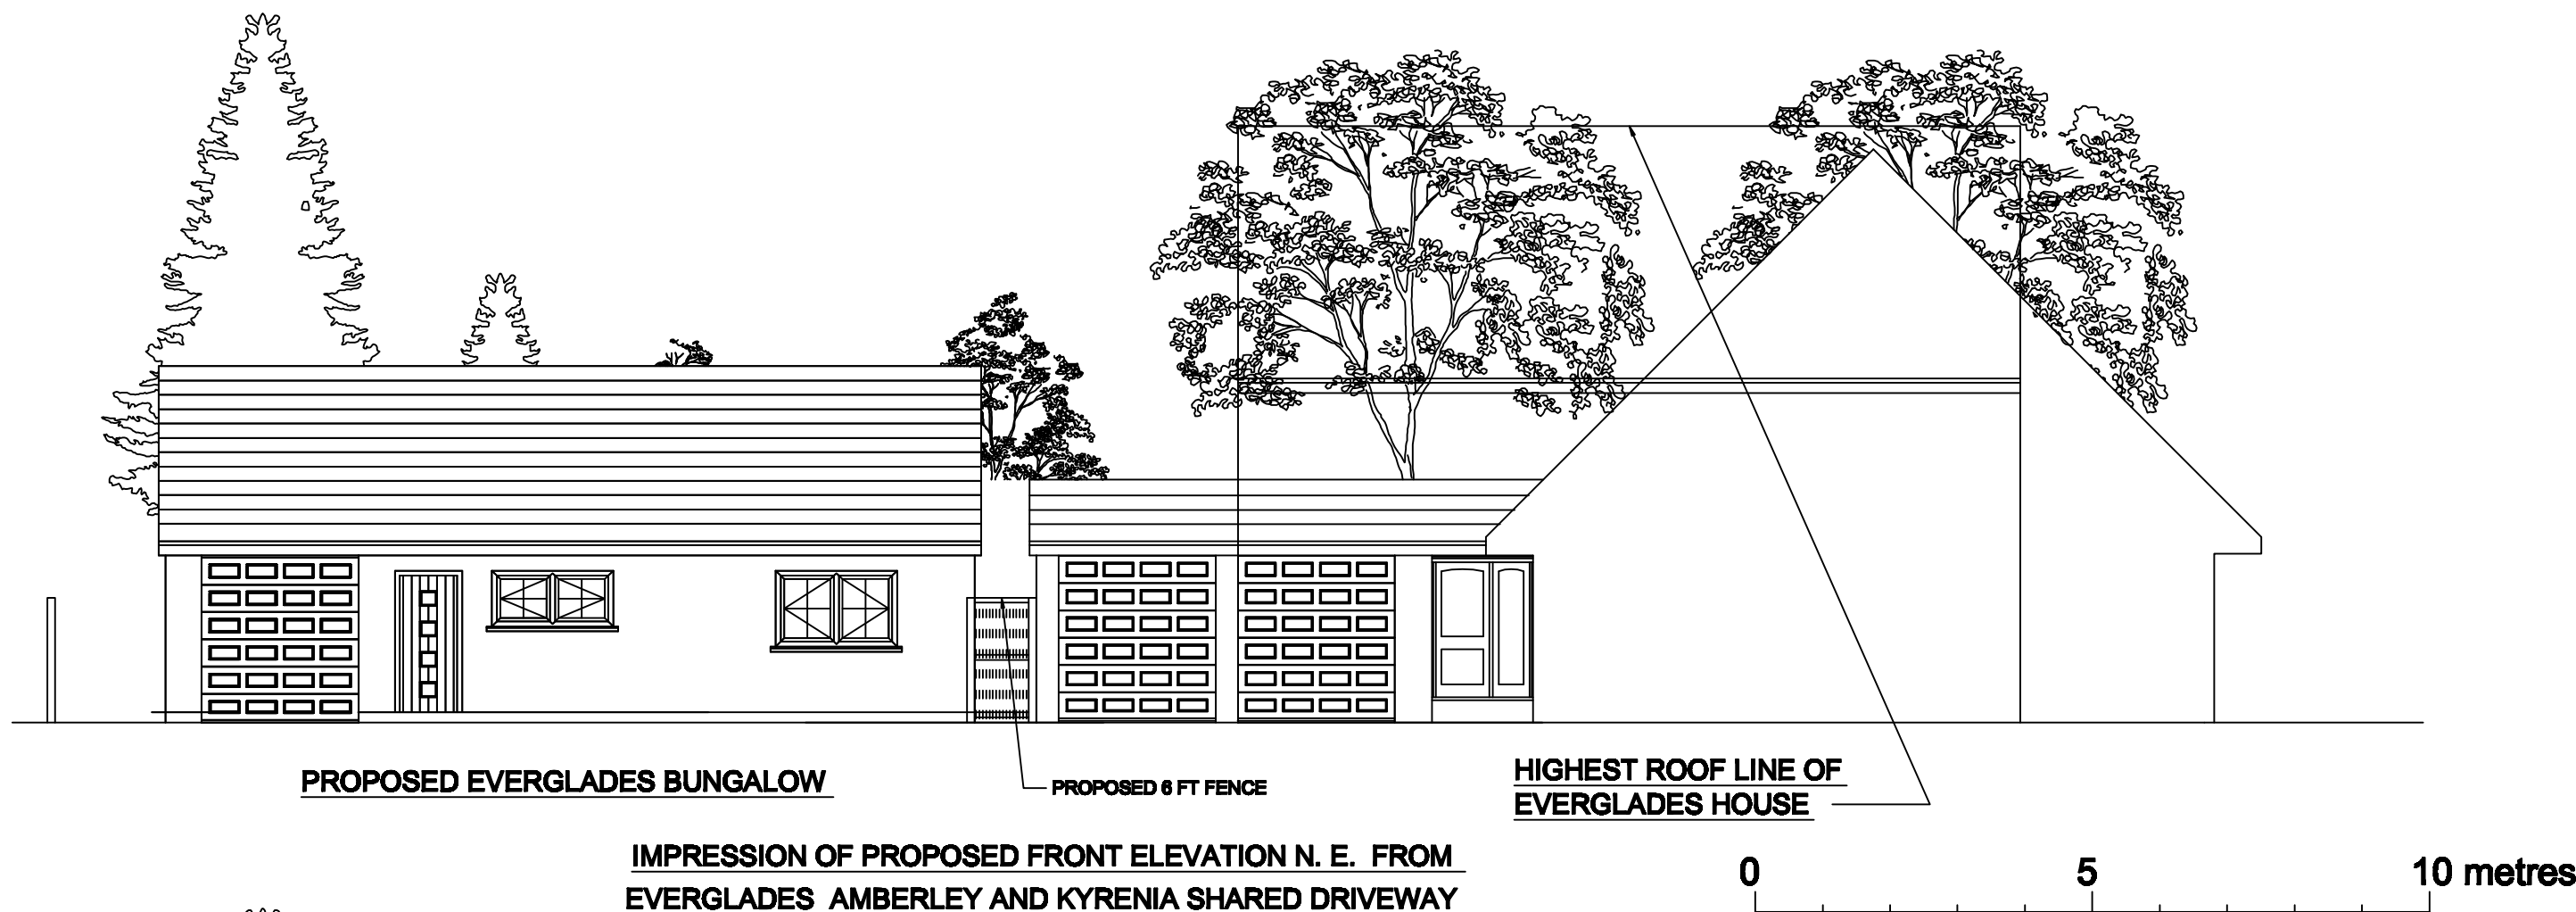

PROPOSED RETIREMENT BUNGALOW AT EVERGLADES MAIDEN STREET WESTON		
IMPRESSIONS OF EXISTING AND PROPOSED N.E. ELEVATIONS FROM NEIGHBOURING PROPERTIES		
DRAWN BY: JIM CAUDLE	DRAWING DATE 14.11.2025	REVISION DATE 27.11.2025
SCALE AT A3 1:100 @ A3	DRAWING NUMBER JC 25 / 03	REV 1