



this drawing remains the property of fisch design limited and duplication of this drawing in whole or any part is strictly forbidden without prior written permission from fisch design ltd

all structural alterations are to be approved by a structural engineer



Proposed Air Conditioning Schedule			
C/U 1,2	C/U 3,4		
Daikin RZASG125	Daikin RZASG71		
Dimensions H990 x W940 x D320	Dimensions H770 x W900 x D320		
Weight 70kg	Weight 60kg		
Max Fuse 32amp	Max Fuse 20amp		
Sound Pressure 57dba max	Sound Pressure 47dba max		
C/U 5-15	C/U 16,17		
Daikin RXM20	Daikin RXM35		
Dimensions H552 x W840 x D340	Dimensions H552 x W840 x D340		
Weight 32kg	Weight 32kg		
Max Fuse 10amp	Max Fuse 16amp		
Sound Pressure 47dba max	Sound Pressure 49dba max		

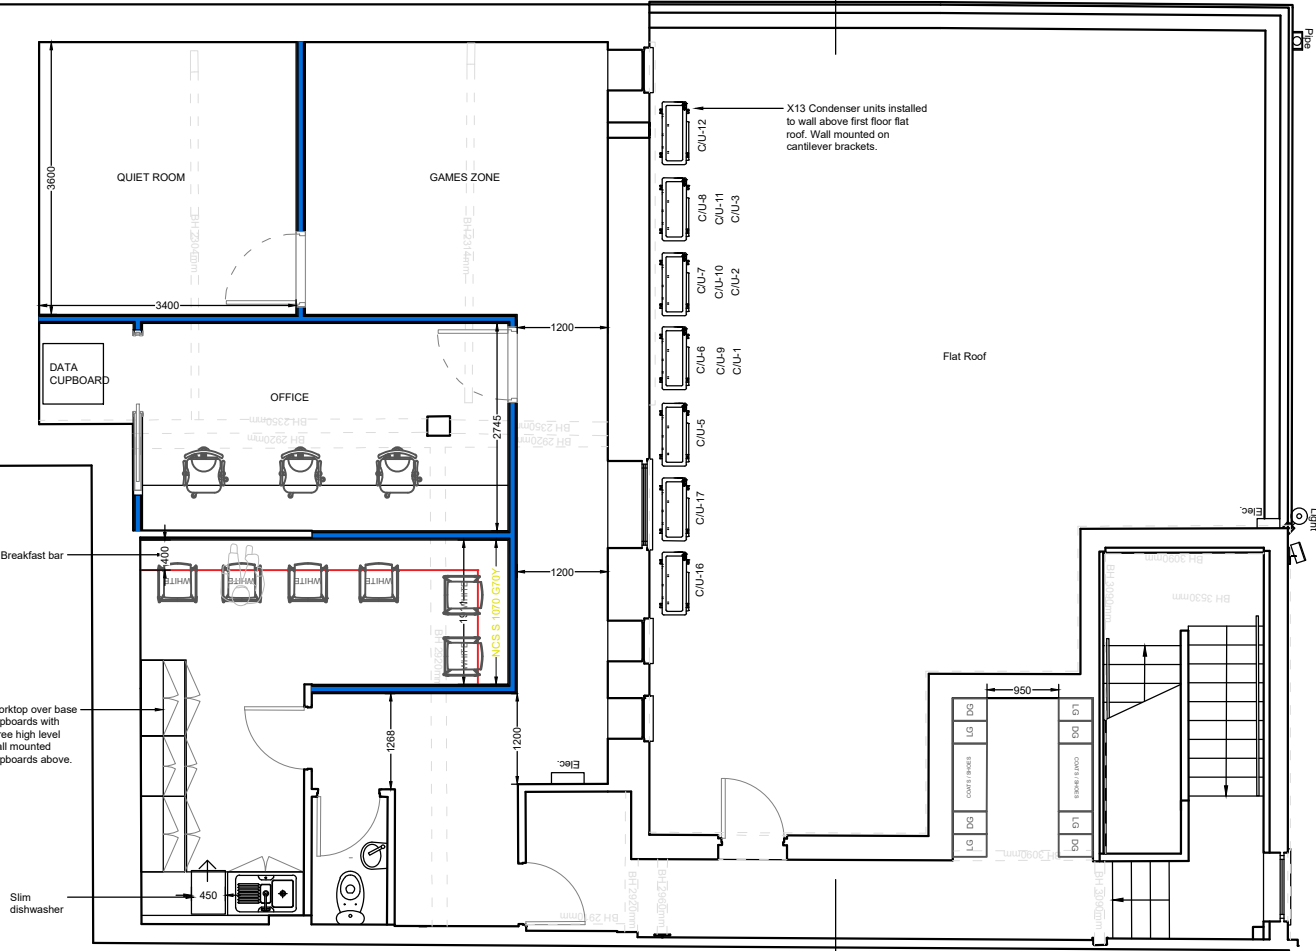


PROPOSED FIRST FLOOR LAYOUT
SCALE 1:100 @ A2

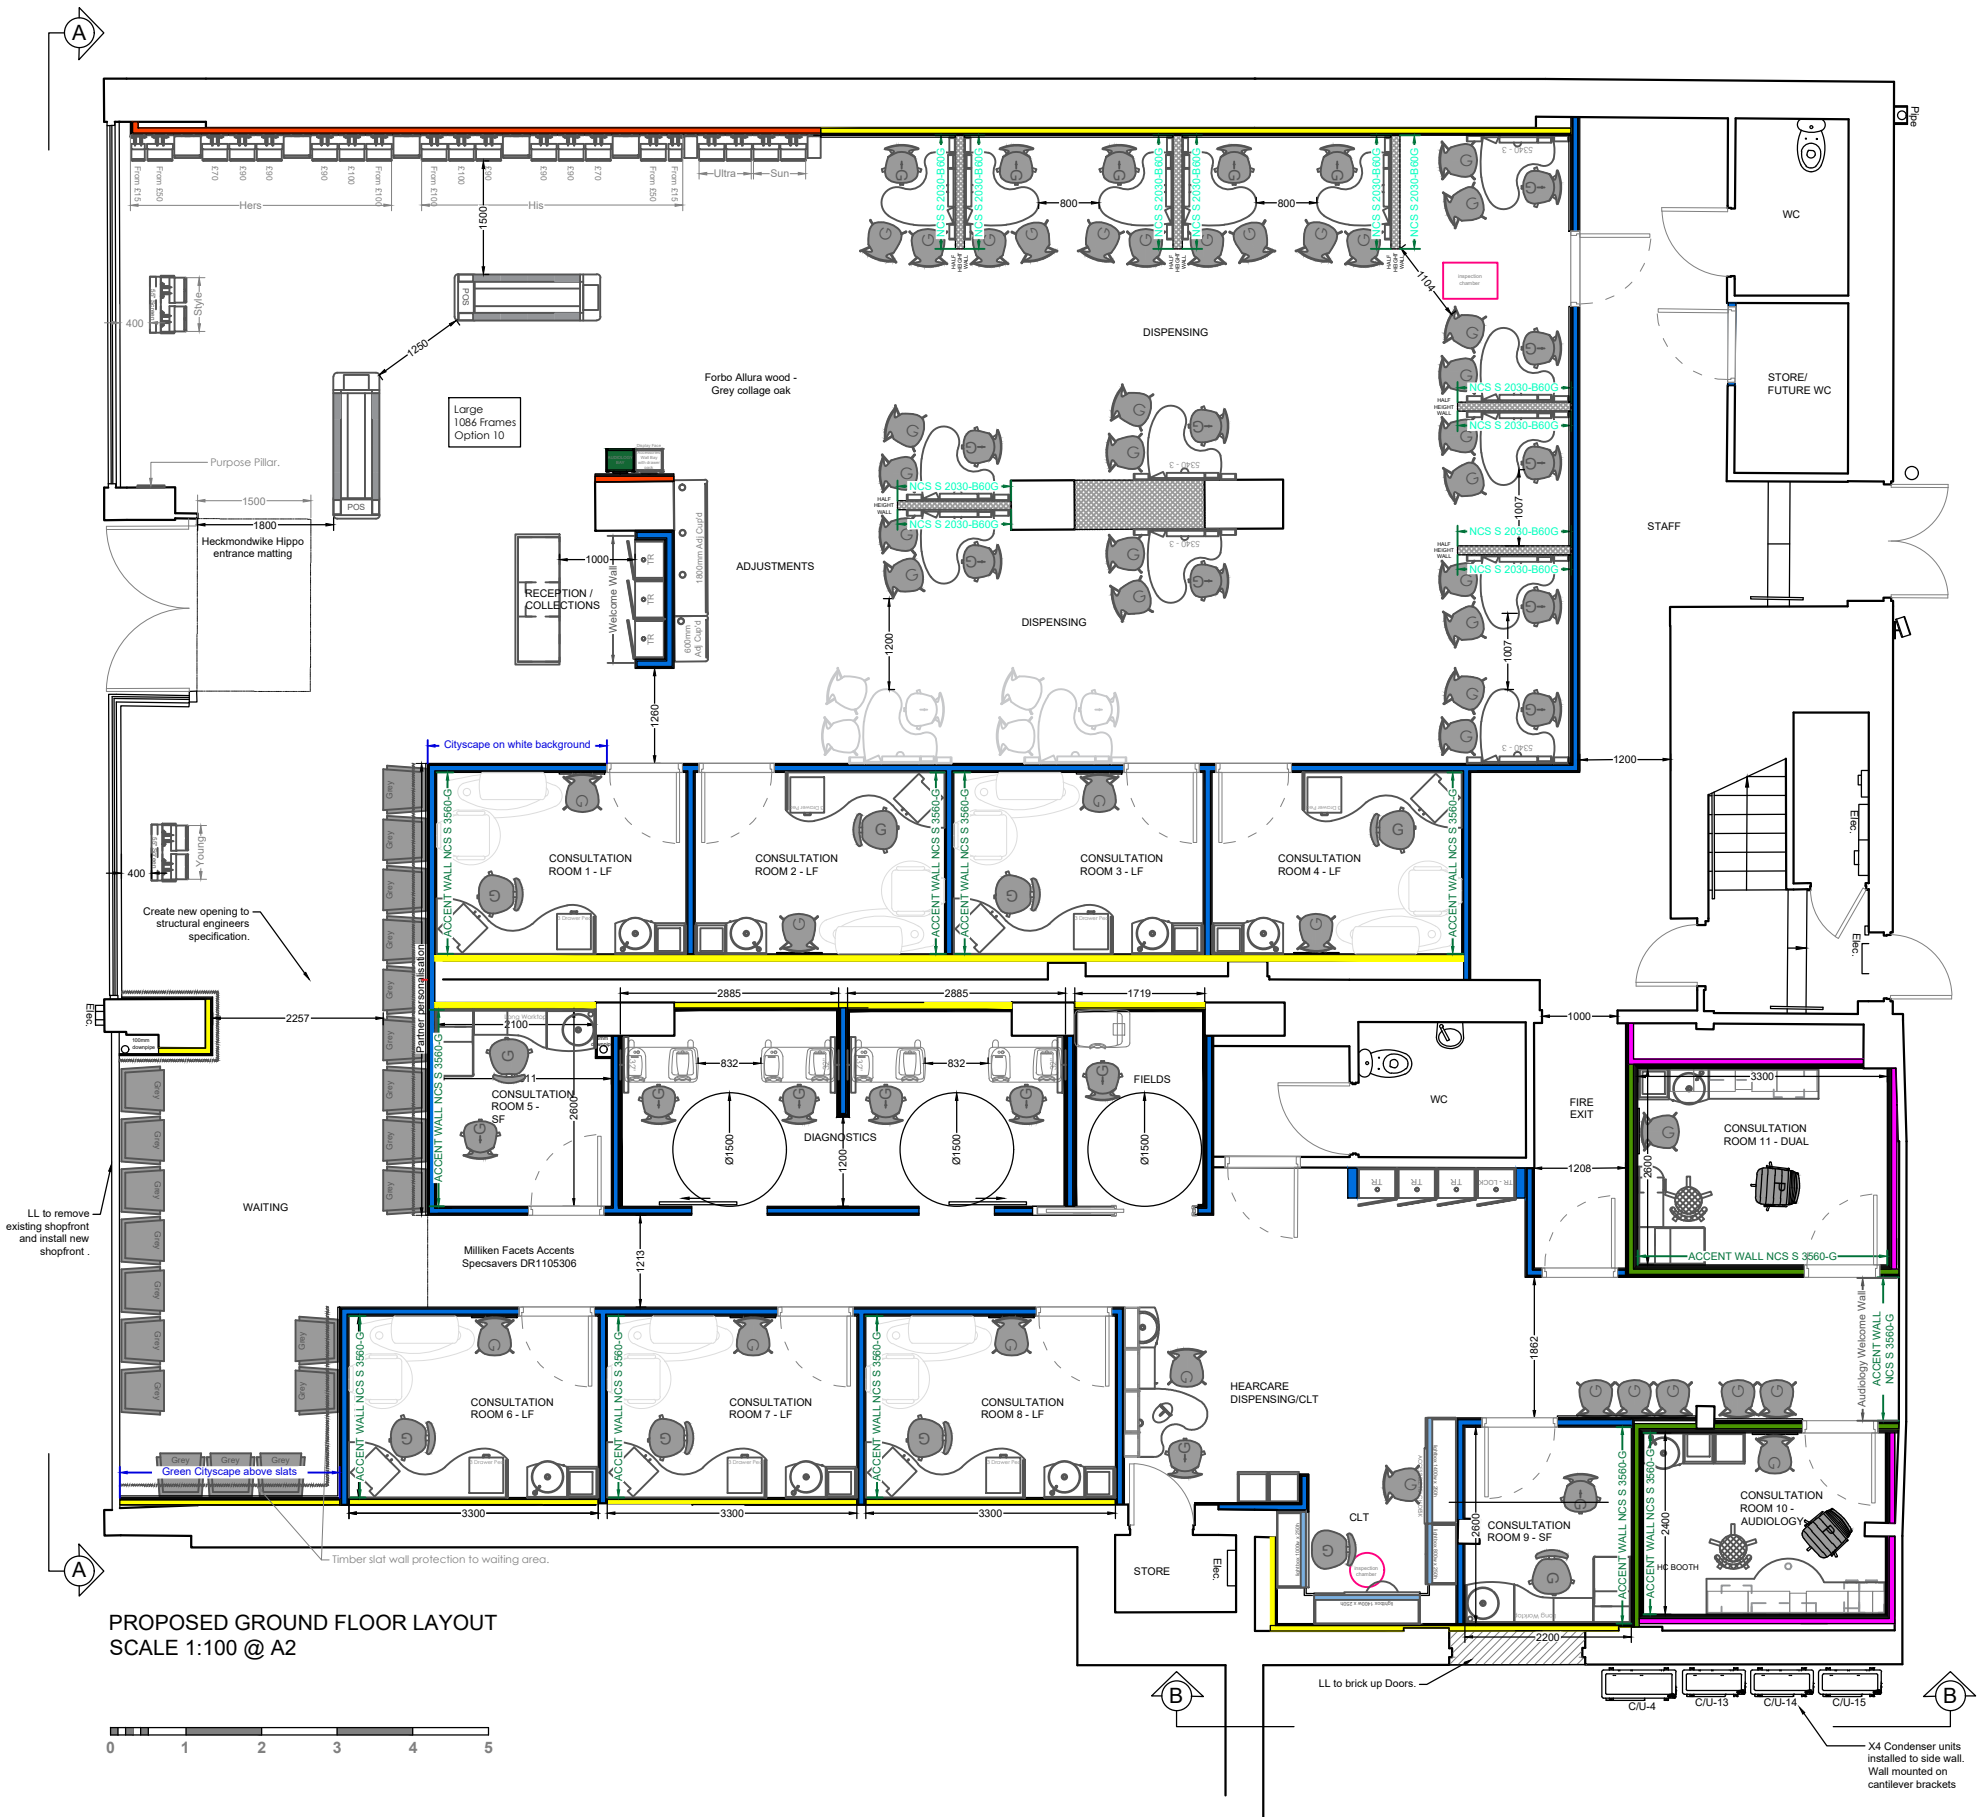


PROPOSED GROUND FLOOR LAYOUT
SCALE 1:100 @ A2

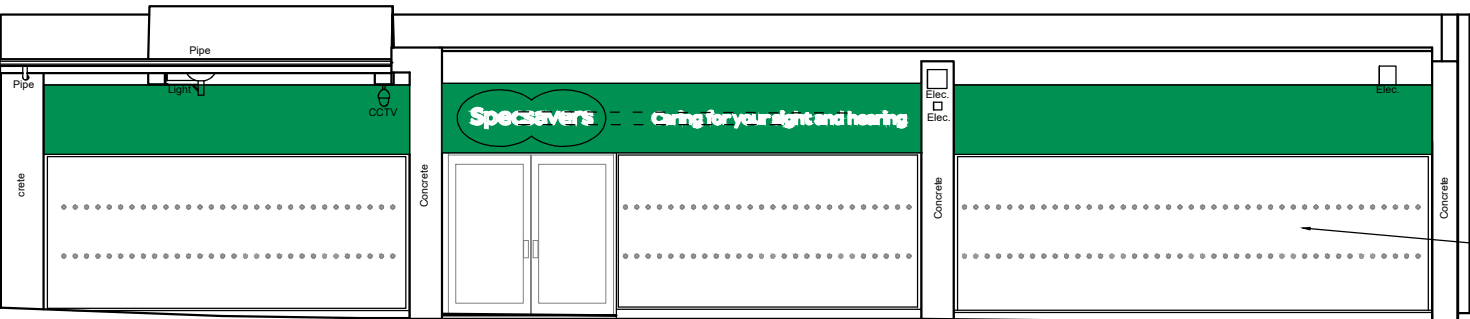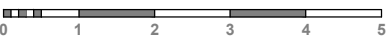

PROPOSED ELEVATION A
GROUND FLOOR (FRONT) SCALE 1:100 @ A2

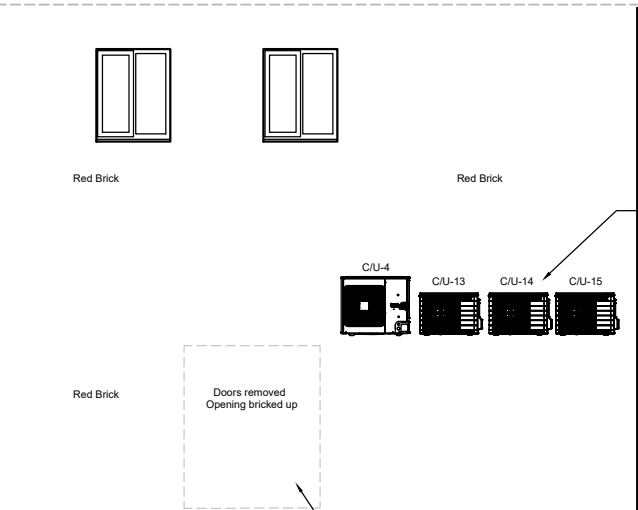

PROPOSED ELEVATION B
GROUND FLOOR (SIDE) SCALE 1:100 @ A2

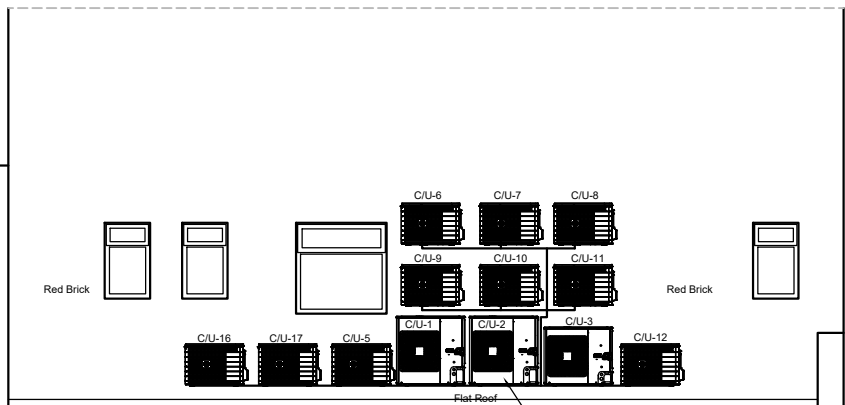

PROPOSED ELEVATION C
FIRST FLOOR (REAR) SCALE 1:100 @ A2

DWG NO: 2360-02	REVISION: -
CLIENT: Specsavers	
PROJECT: 5,7,9 Commerce Way Garden Square Shop Centre Letchworth SG6 3DN	
TITLE: Proposed Plans & Elevations	
ORIGIN: EB	CHECKED: MM
SCALE: 1:100@A2	DATE: 27.08.24
fisch STRUCTURED CREATIVITY	FISCH DESIGN LTD 1 HERITAGE BUSINESS CENTRE DERBY ROAD, BELPER DERBYSHIRE, DE56 1SW
+44 (0)1773 828222 / WWW.FISCHDESIGN.CO.UK / MAIL@FISCHDESIGN.CO.UK	