
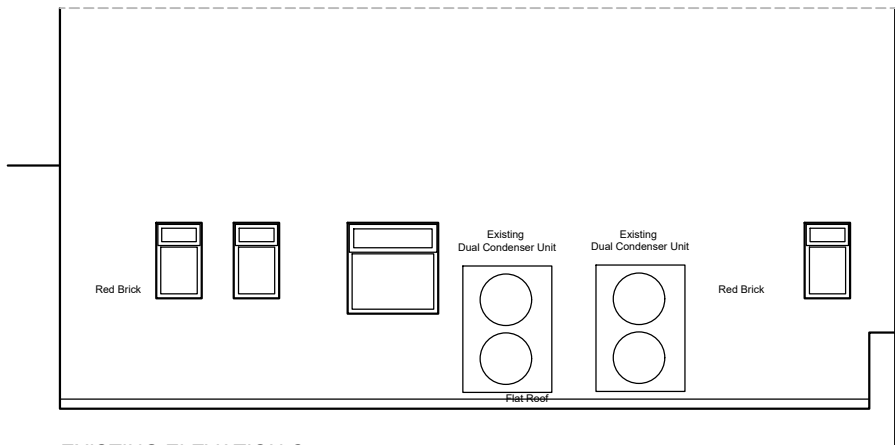
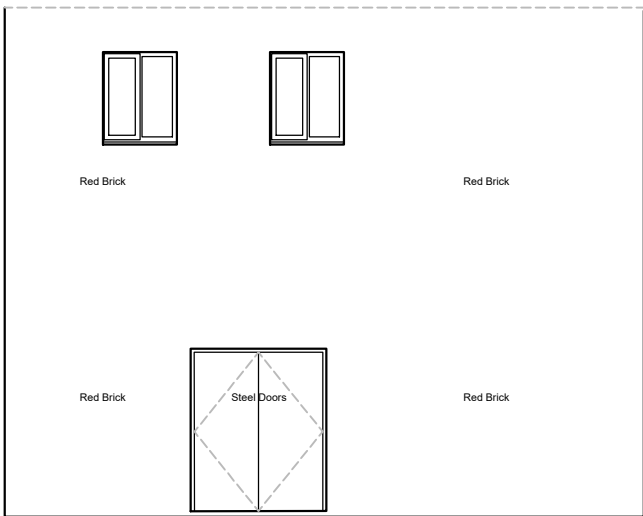
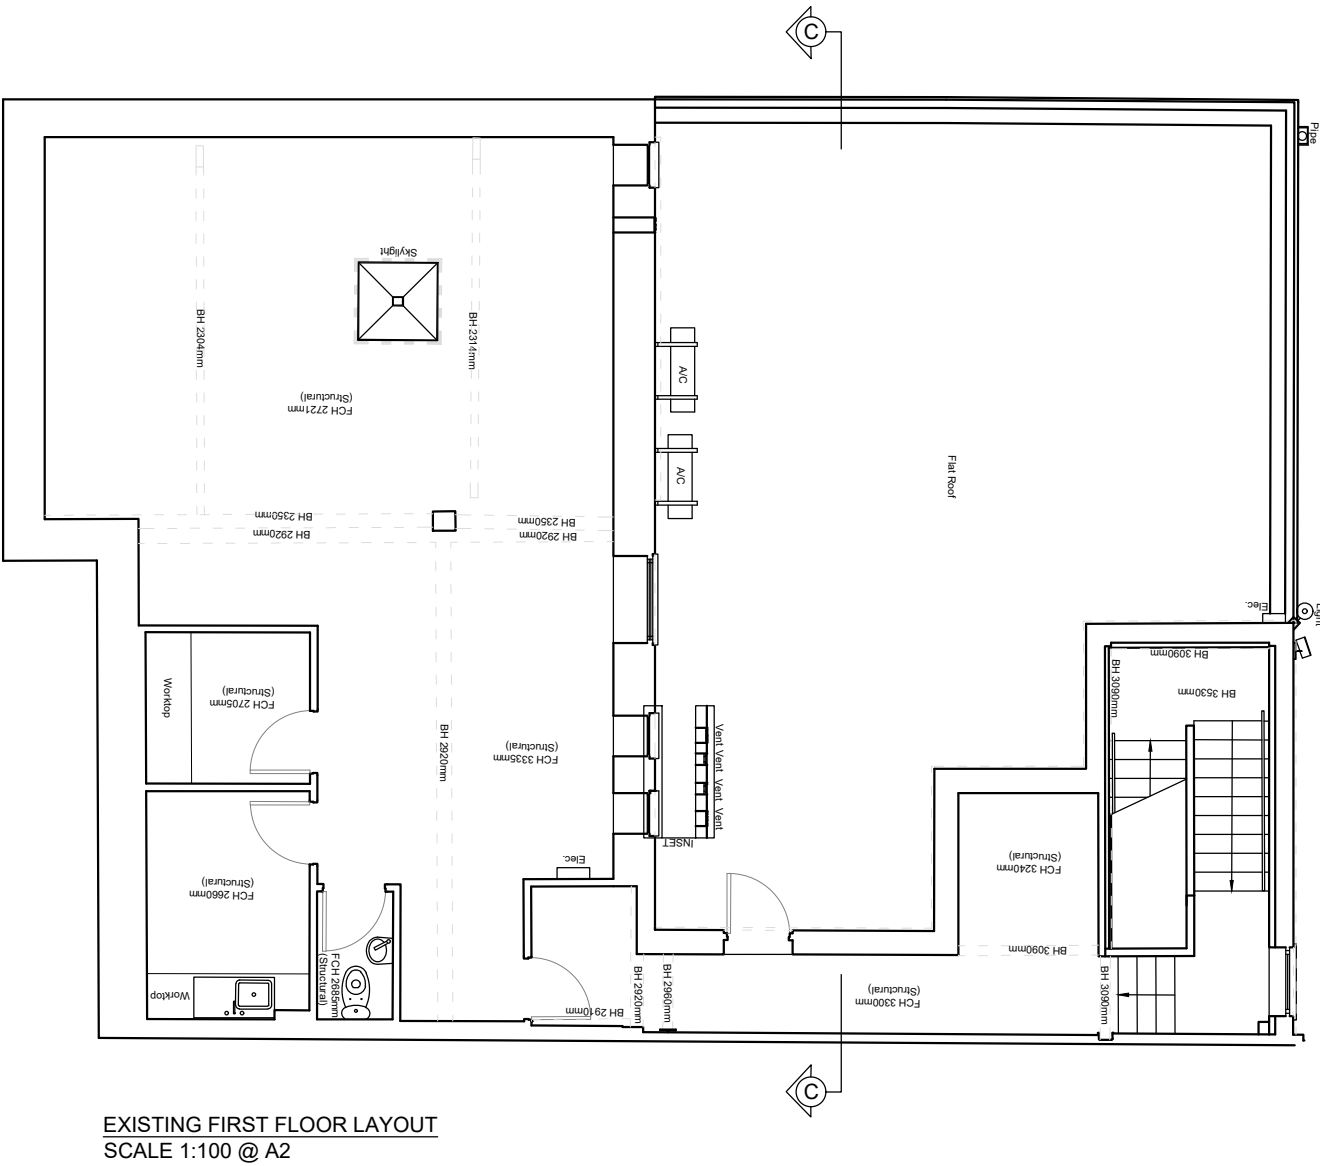


this drawing remains the property of fisch design limited and duplication of this drawing in whole or any part is strictly forbidden without prior written permission from fisch design ltd

all structural alterations are to be approved by a structural engineer

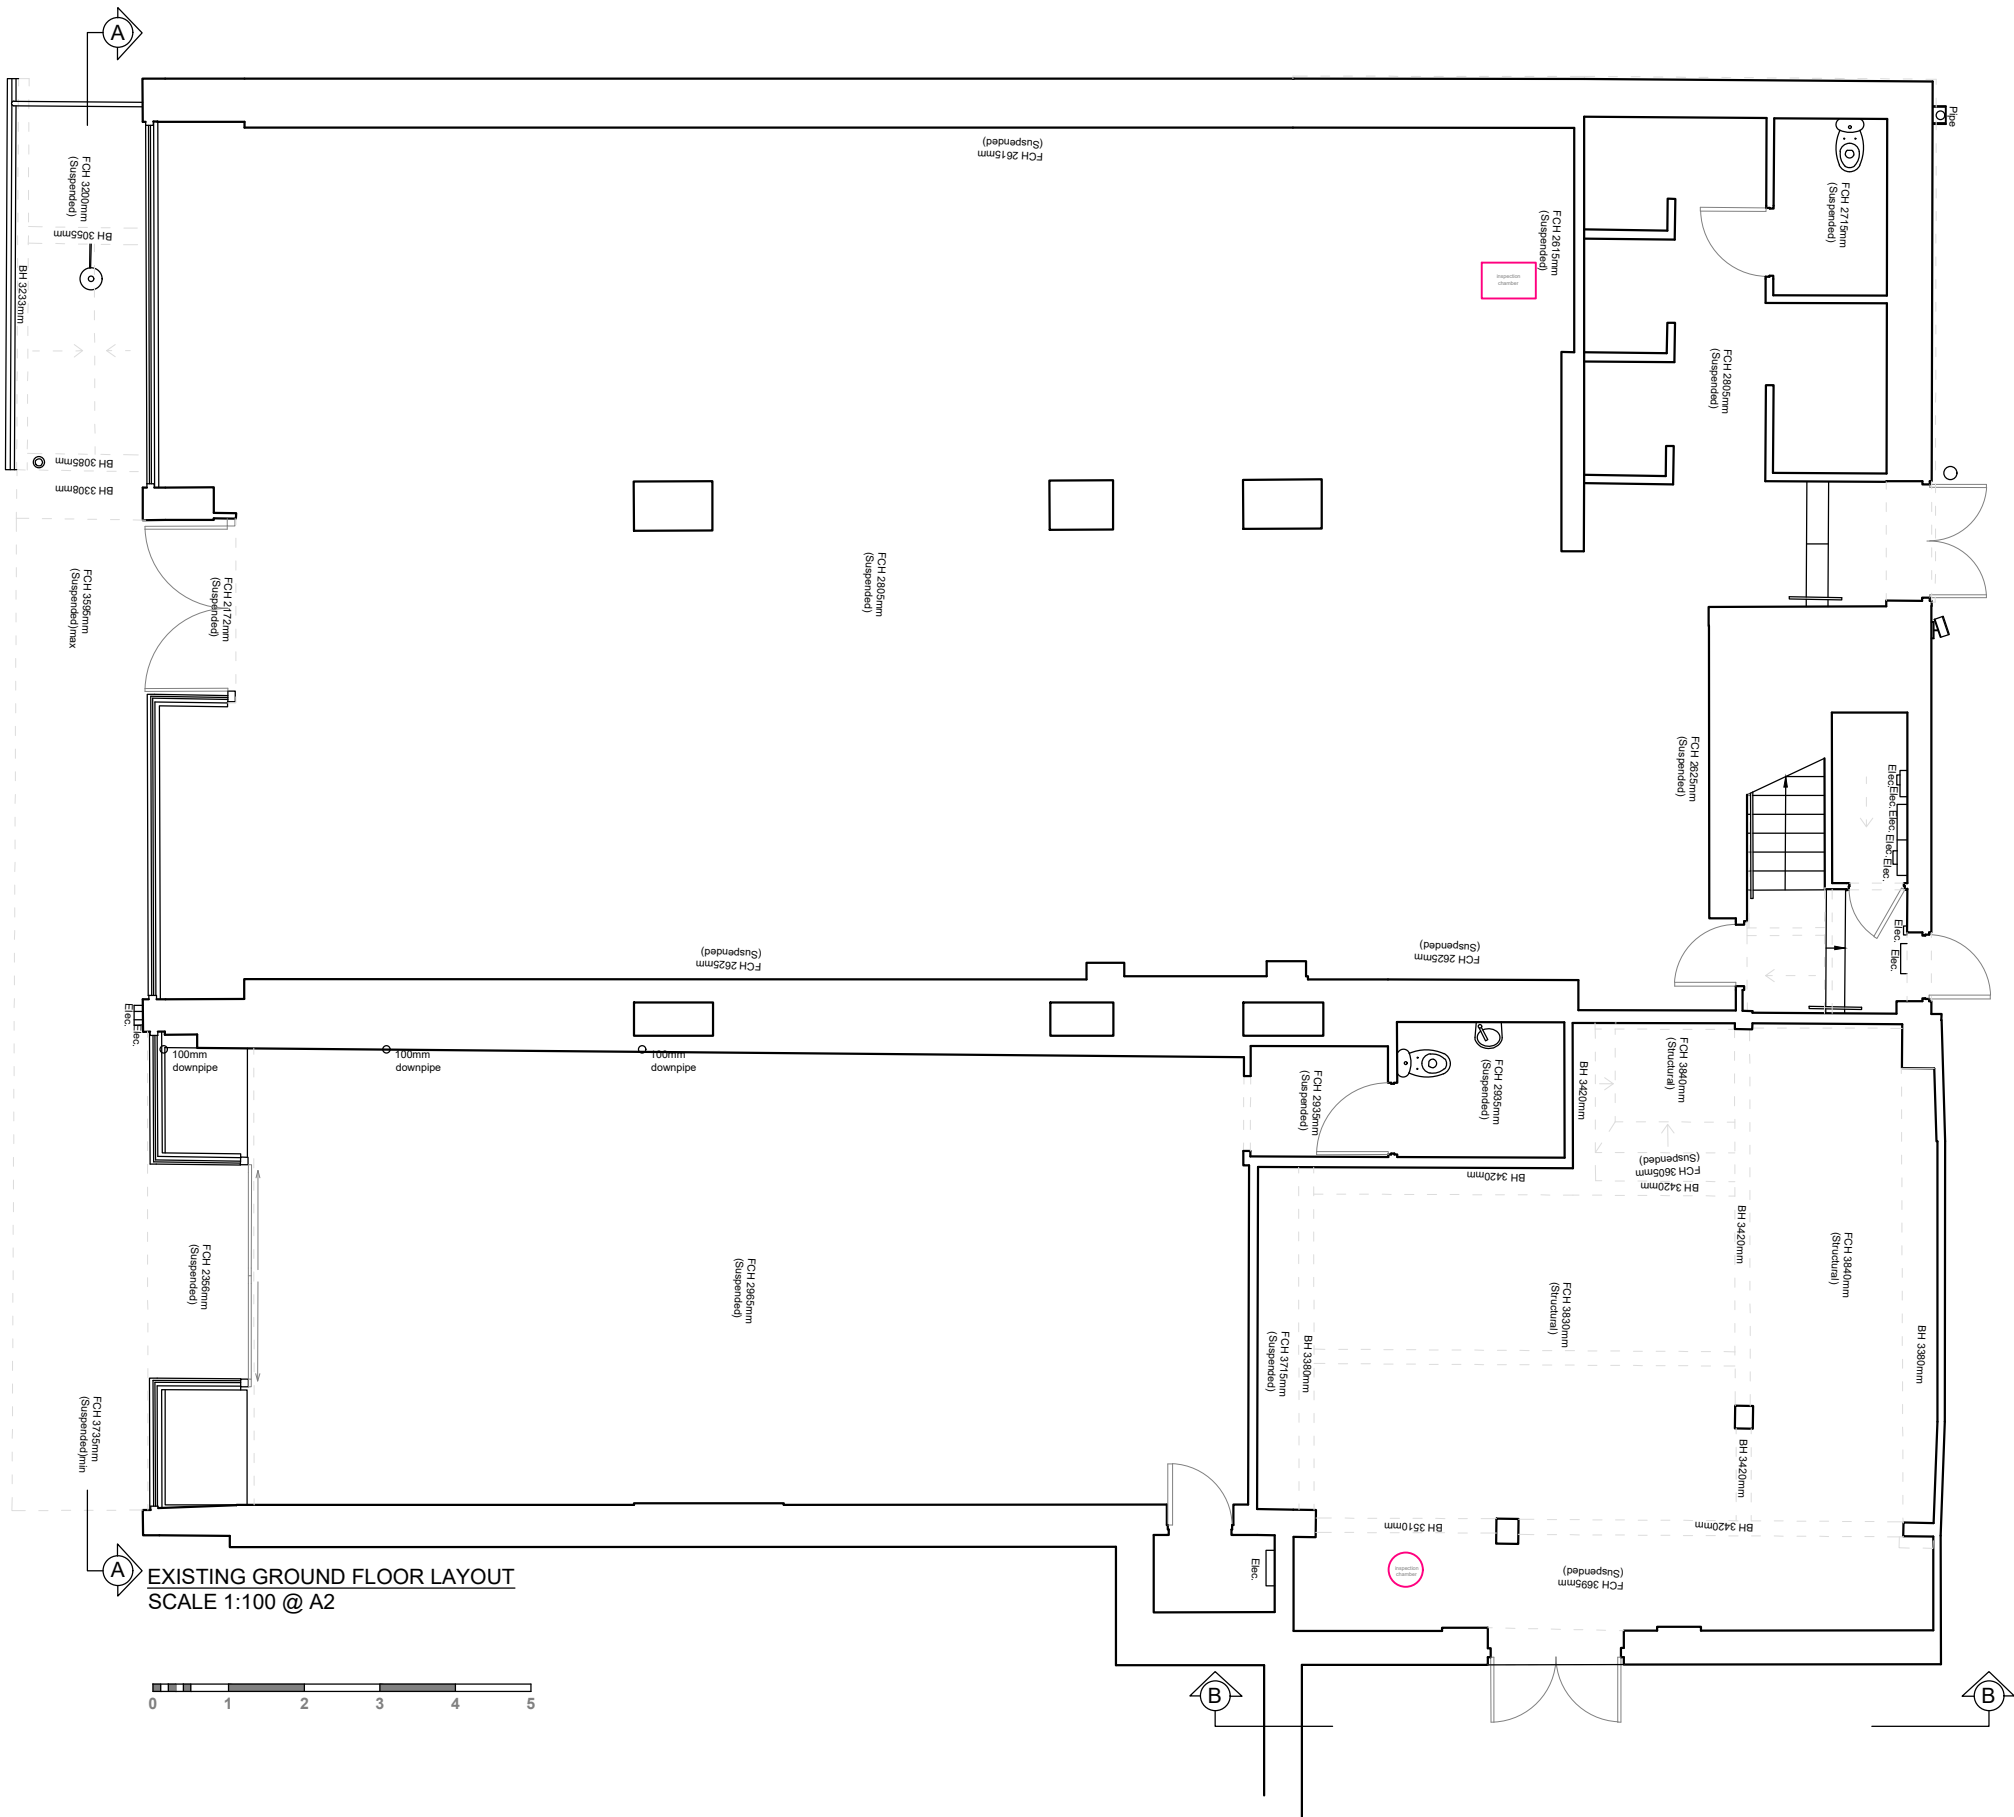

DWG NO: 2360-01	REVISION: -
CLIENT: Specsavers	
PROJECT: 5,7,9 Commerce Way Garden Square Shop Centre Letchworth SG6 3DN	
TITLE: Existing Plans & Elevations	
ORIGIN: EB	CHECKED: MM
SCALE: 1:100@A2	DATE: 27.08.24
fisch STRUCTURED CREATIVITY	FISCH DESIGN LTD 1 HERITAGE BUSINESS CENTRE DERBY ROAD, BELPER DERBYSHIRE, DE56 1SW
+44 (0)1773 828222 / WWW.FISCHDESIGN.CO.UK / MAIL@FISCHDESIGN.CO.UK	