


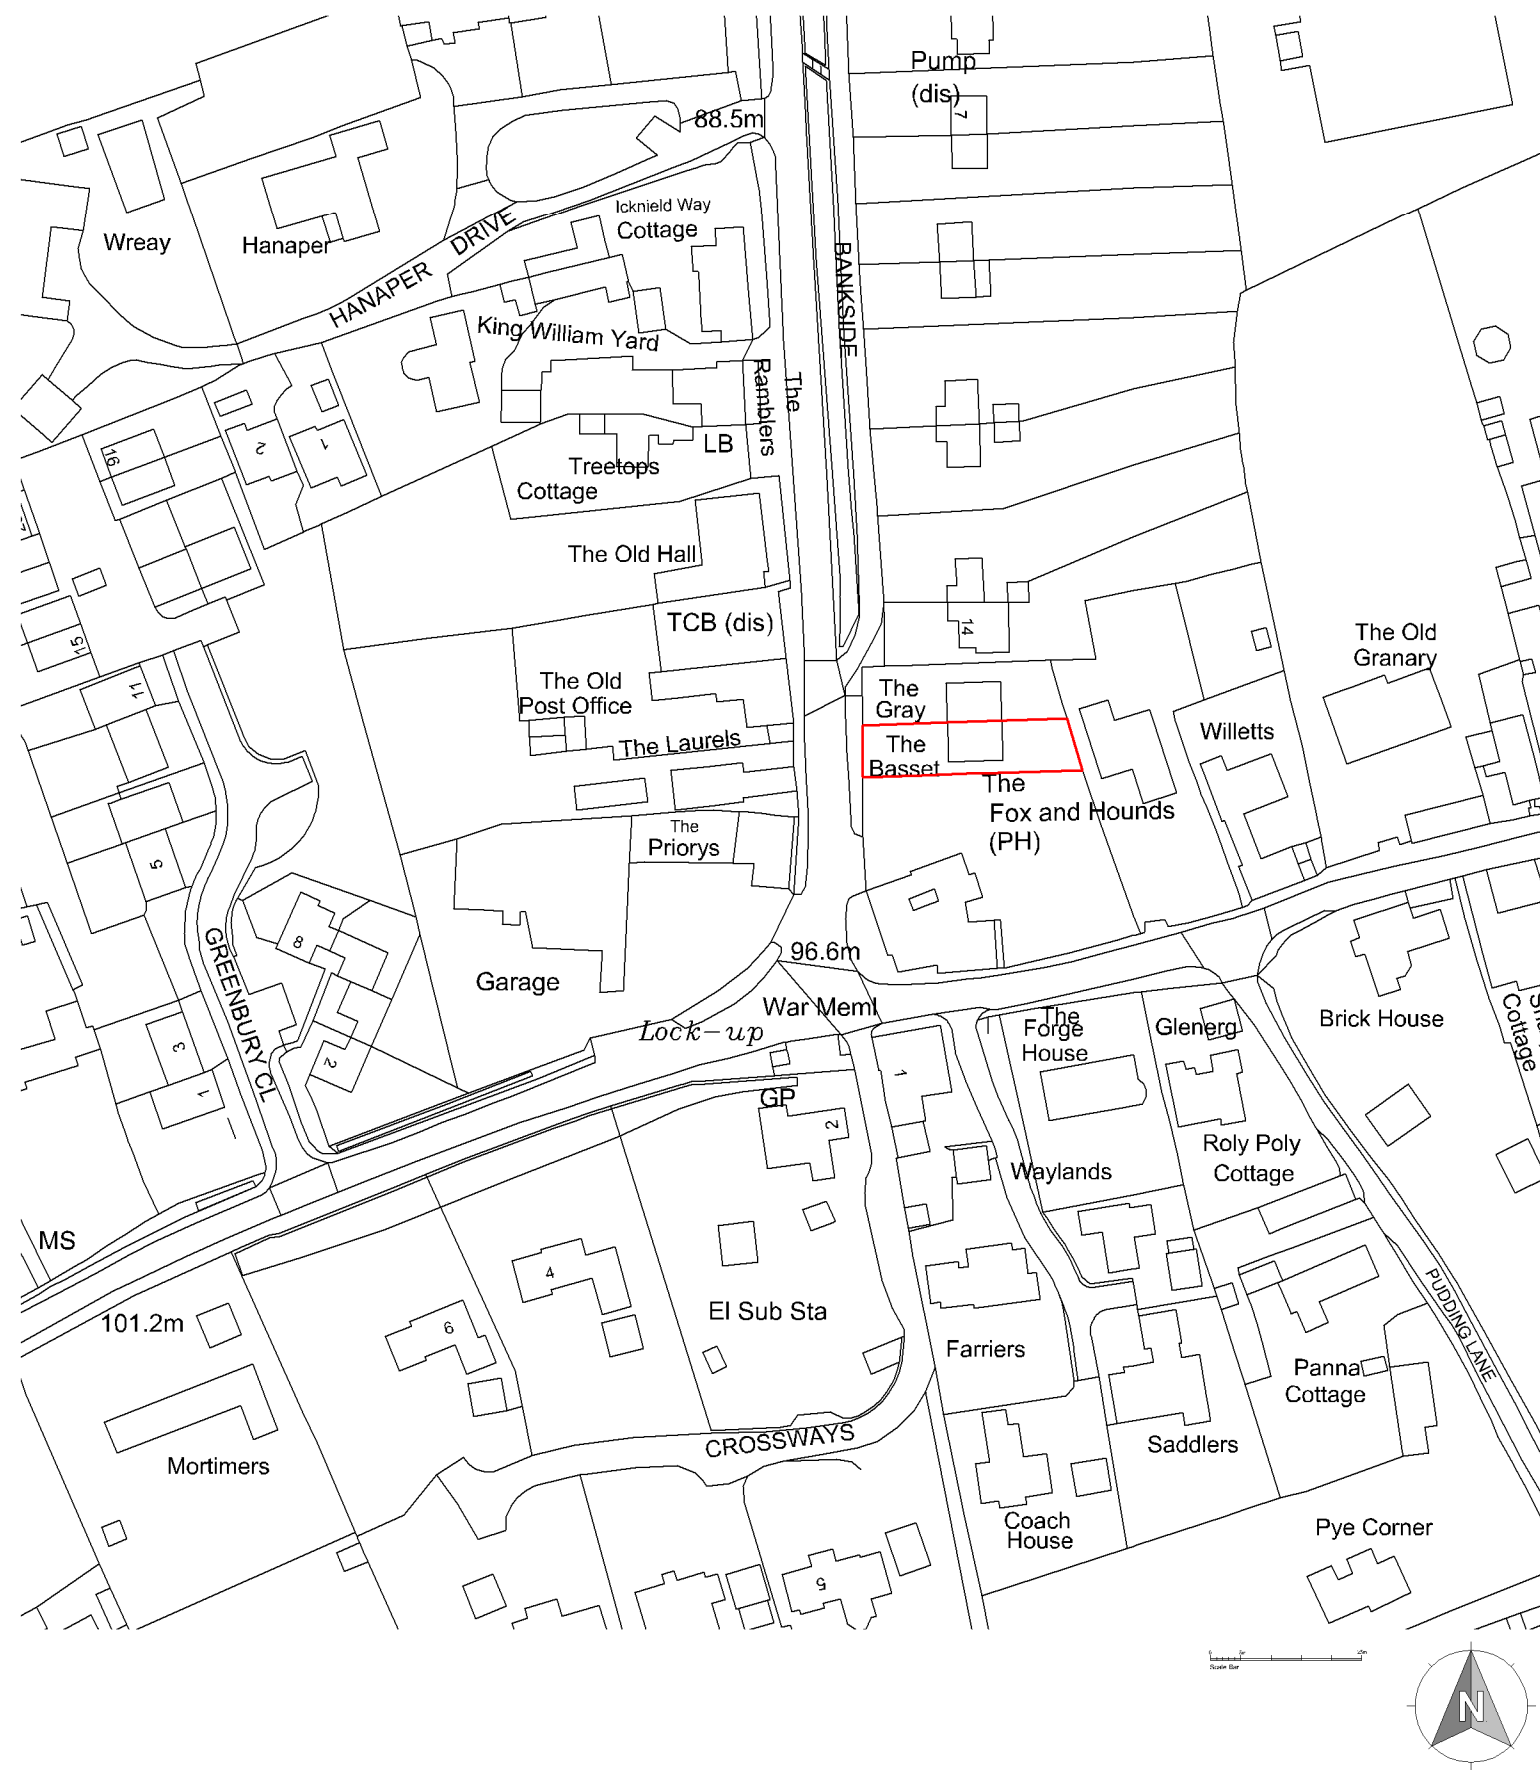

Location Plan

THE PLANNING CONSULTANCY LTD		
The Studio, 2 Bradbury Farm Barns Hare Street, Buntingford, Hertfordshire, SG9 0DX		
Project Name: The Basset, Bankside, High Street, Barley, Royston SG8 8HU		
Drawing Title: Location Plan		Project No: 320
Scale: 1:100 @ A3		Drawn by: HLW
Date Drawn: 20/09/2024		DRG NO: 02 - 102
Dimensions are in millimeters unless otherwise stated. Do not scale from this drawing. If in doubt, ask.		