



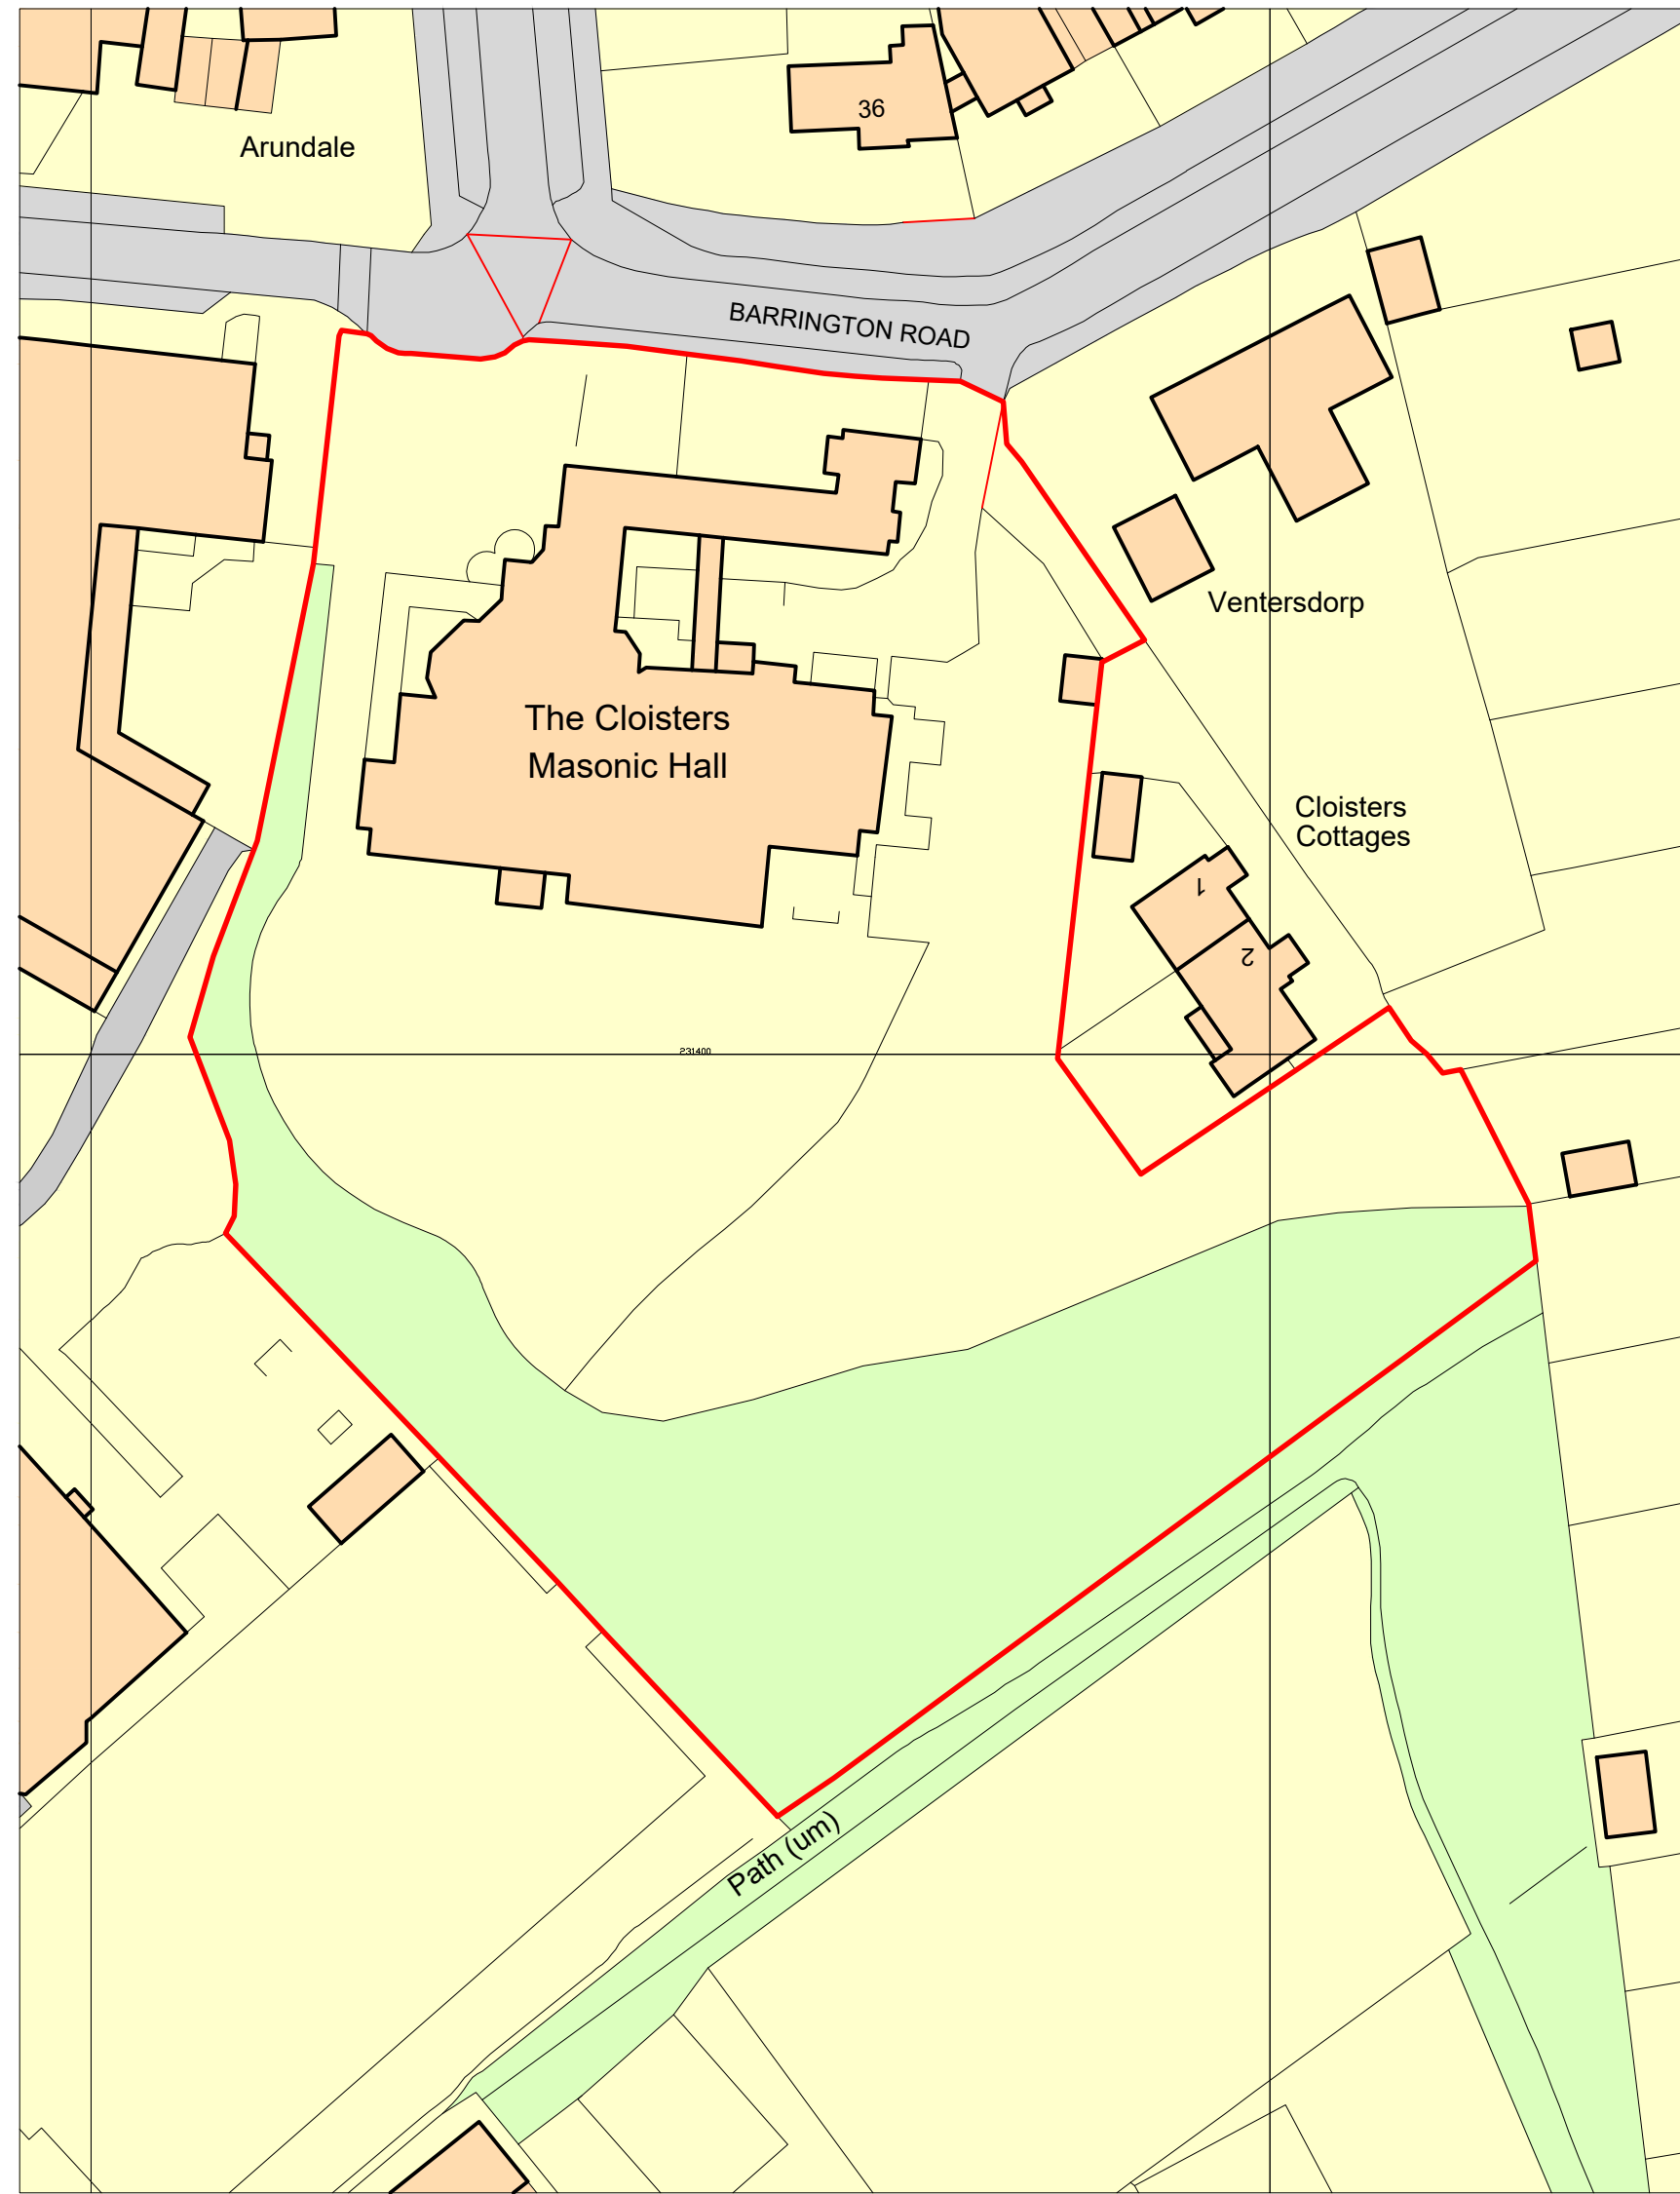

Ordnance Survey, (c) Crown Copyright 2022. All rights reserved. Licence number 100022432

1.0 Site location plan

1:625@A1 1:1250@A3

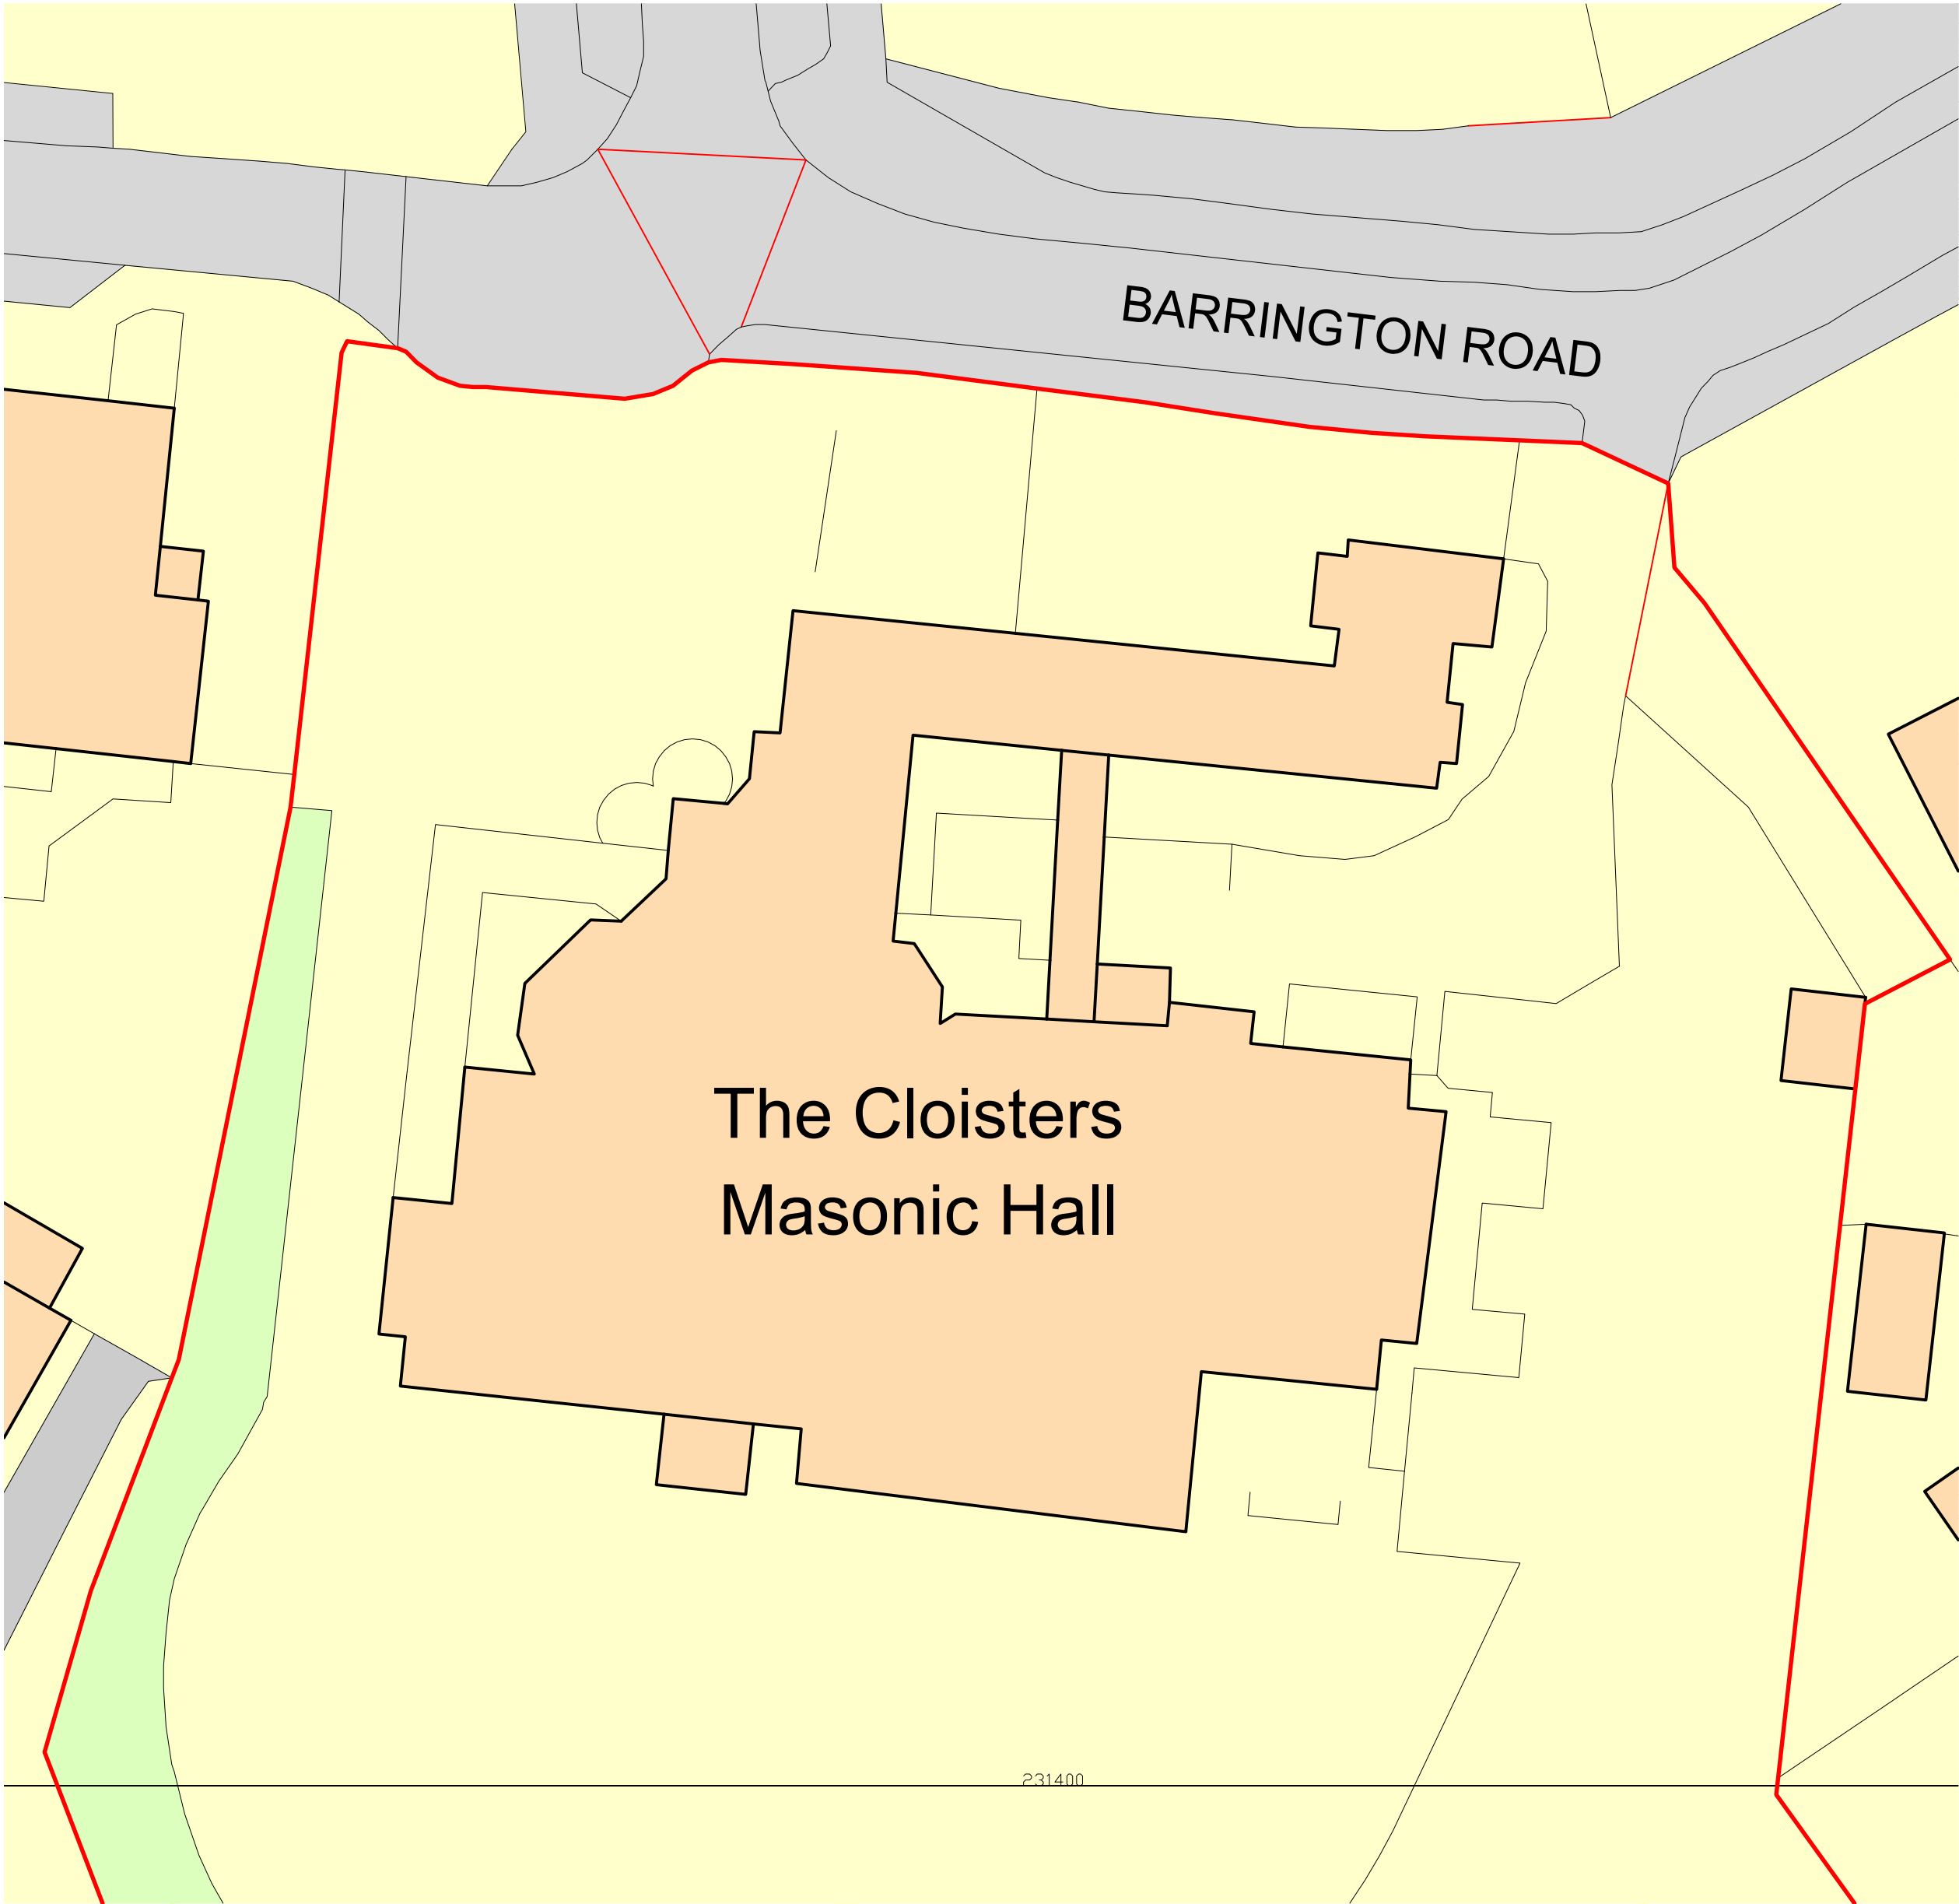

2.0 Site location plan

1:250@A1 1:500@A3

NOTES

Drawings are based on survey data and may not accurately represent what is physically present. Scale for planning purposes only. All dimensions are to be verified on site before proceeding with the work.

All dimensions are in millimeters unless noted otherwise.


James Mackintosh Architects shall be notified in writing of any discrepancies.

0m 10m 20m 30m 60m

Scale 1:625@A1 1:1250@A3

0m 2.5m 5m 12.5m 25m

Scale 1:250 @A1 1:500@A3

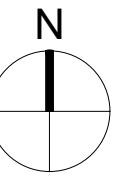

A	JPM	JPM	Red line updated
-	01-22	JPM	First issue

ISSUE	DATE	DRAWN	CHECKED	DESCRIPTION
-------	------	-------	---------	-------------

PROJECT The Cloisters

CLIENT The Lawrence Cloisters Trust

JAMES MACKINTOSH ARCHITECTS

DESIGN / CONSERVATION / HISTORIC INTERIORS

E: studio@jmackintosh.com
T: 01608 692310 W: www.jamesmackintosharchitects.com

DWG TITLE Site location and block plan

STATUS Listed building consent

JOB/DWG No. 235/100

SCALE Varies **REVISION** A