




Pembroke Road

Existing Site Plan

1:200

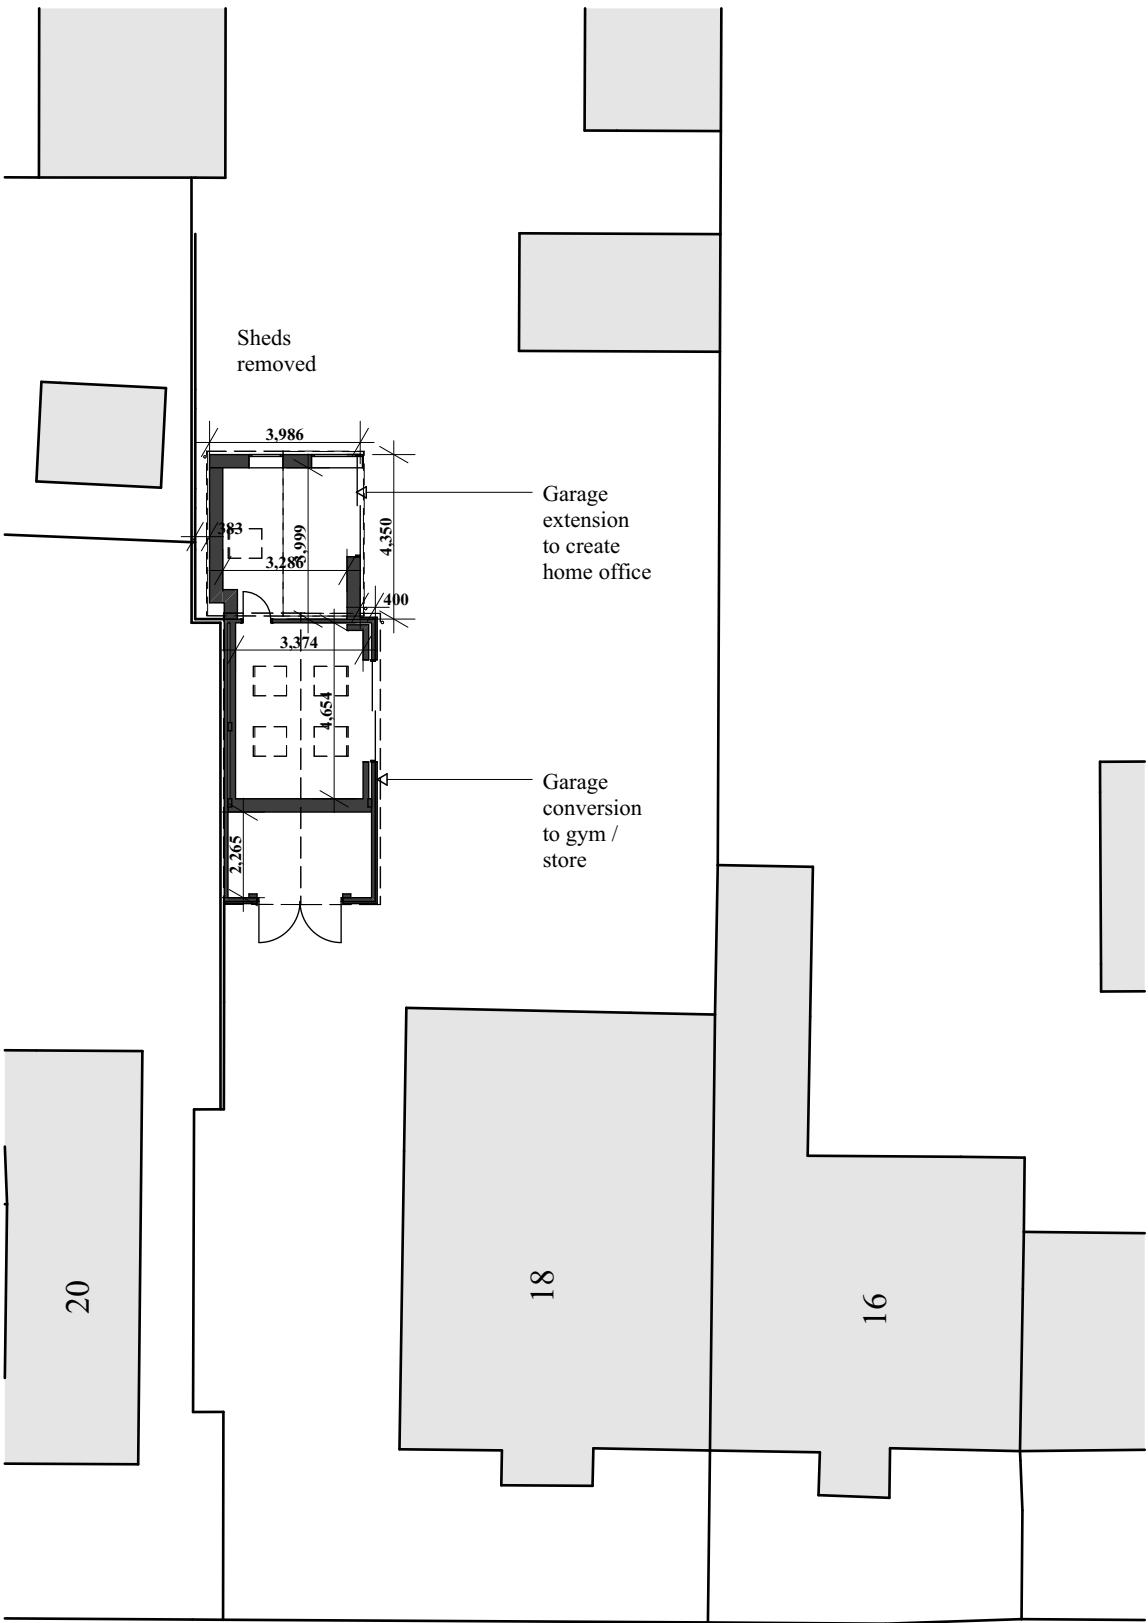

Pembroke Road

Proposed Site Plan

1:200