




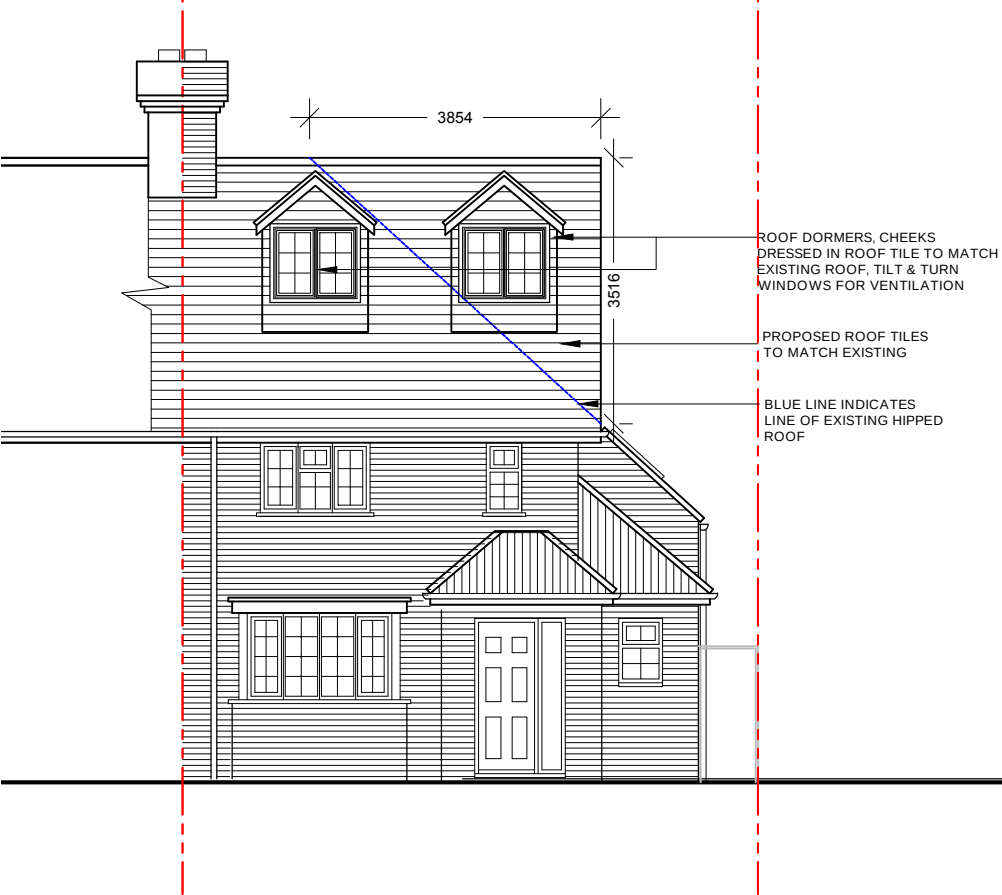


PROPOSED FRONT (NORTH) ELEVATION

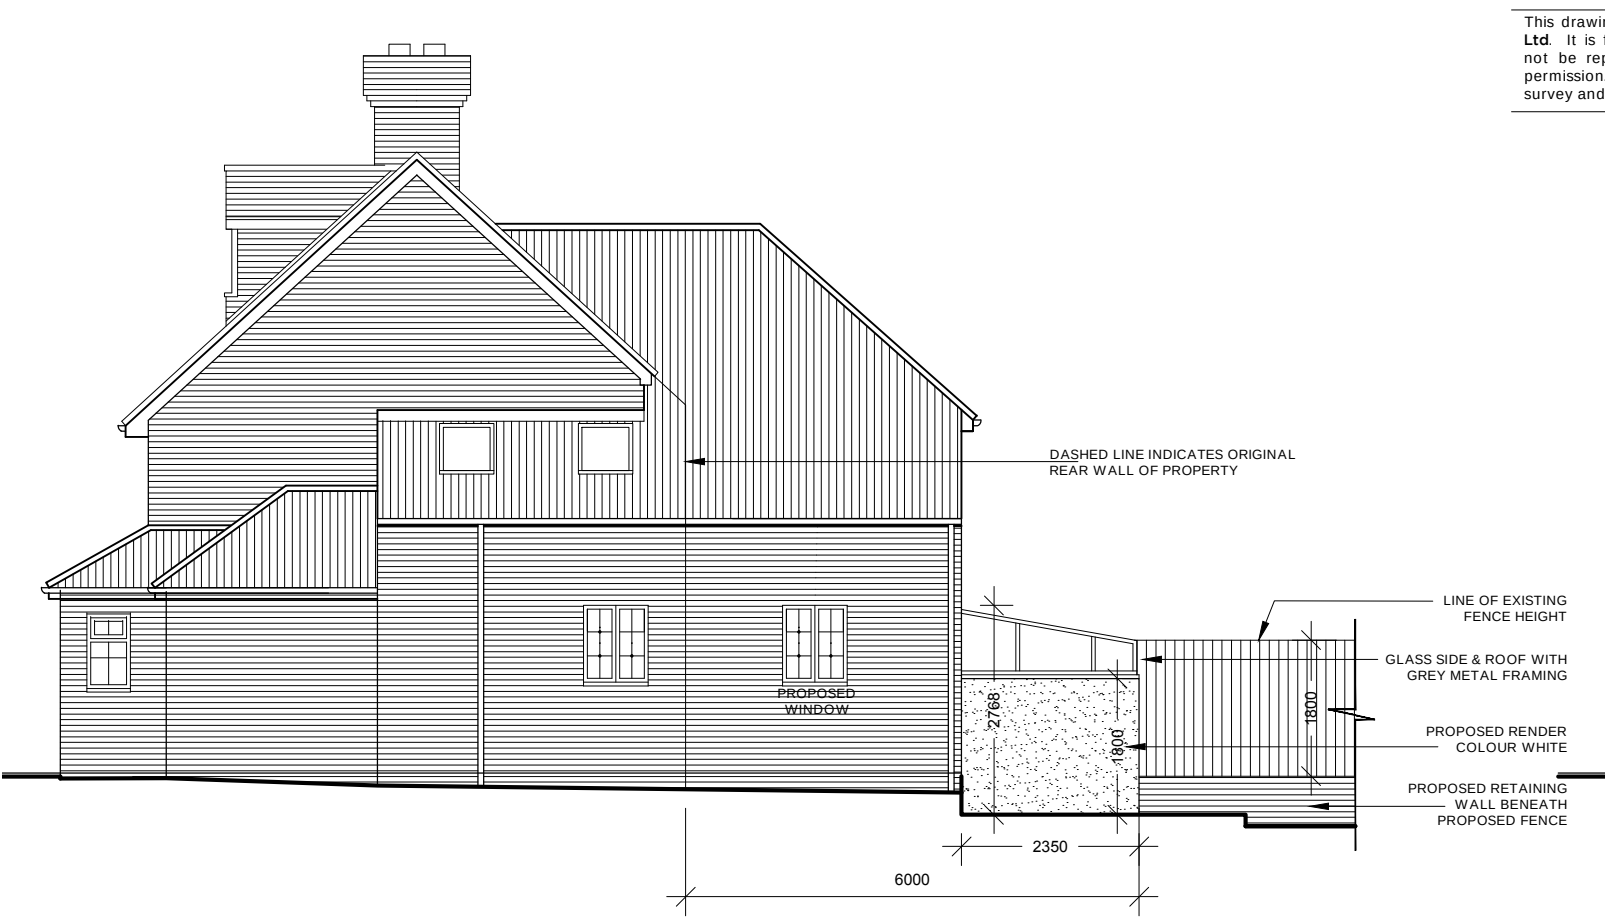

PROPOSED SIDE(WEST) ELEVATION

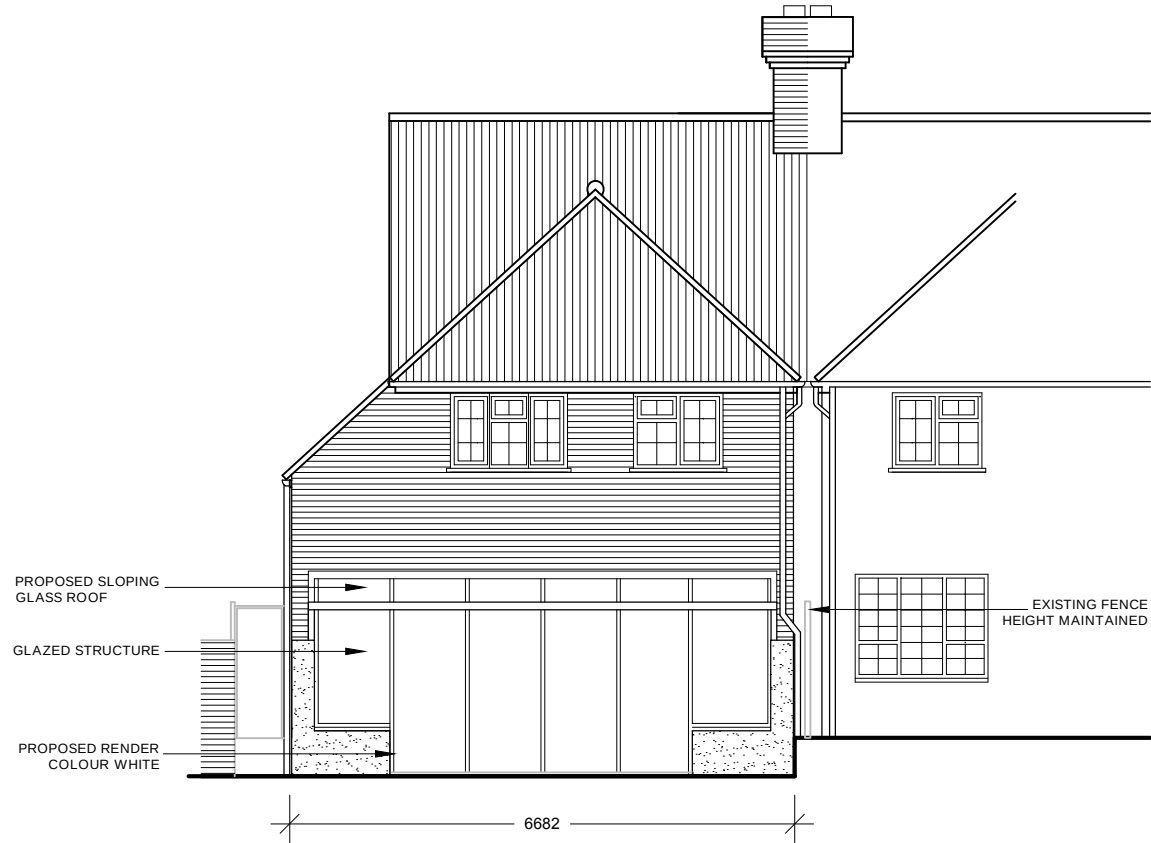

PROPOSED REAR (SOUTH) ELEVATION

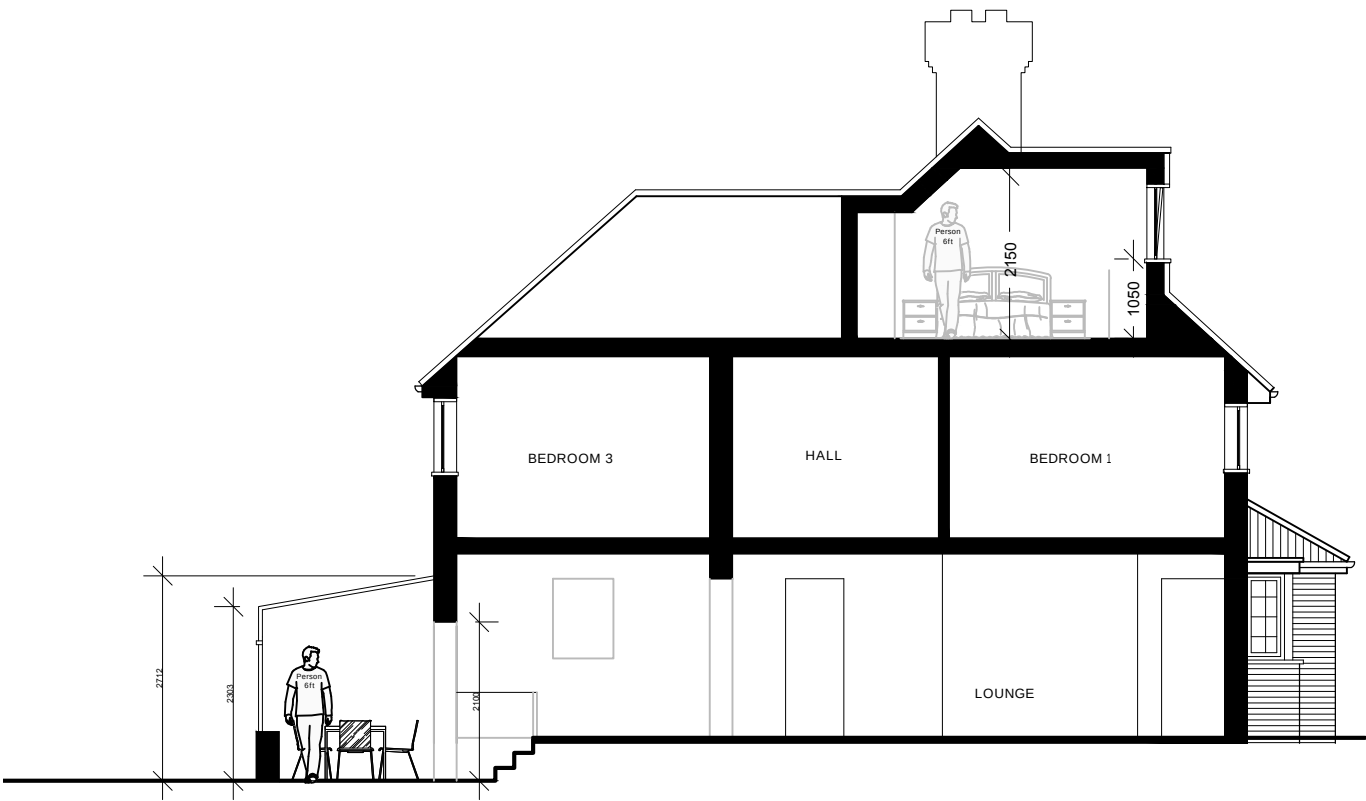

PROPOSED SIDE (EAST) ELEVATION / SECTION



Rev	Date	Description	LC	By
A	06/10/21	Dormers updated as per planners comments		
Client				
MR & MRS MARTIN				
Project				
45 WATERDELL LANE				
HITCHIN				
SG4 7RA				
Drawing				
PROPOSED ELEVATIONS				

Scale	Status	Date	Drawn	Checked
1:100 @ A3	PD	MAY '21	LB	LB

Drawing No
1028/PL/27

SOSA
ARCHITECTS

9 CHURCH LANE,
NORTHAW VILLAGE
POTTERS BAR, EN6 4NX
T | 07494 535 787
T | 07494 535 782
E | admin@sosaarchitects.com
ARB & RIBA REGISTERED