

517900

518000

518100



518200

220900

220800

220700

220600

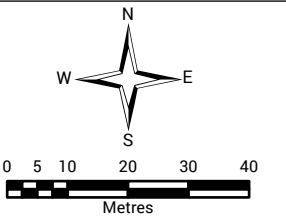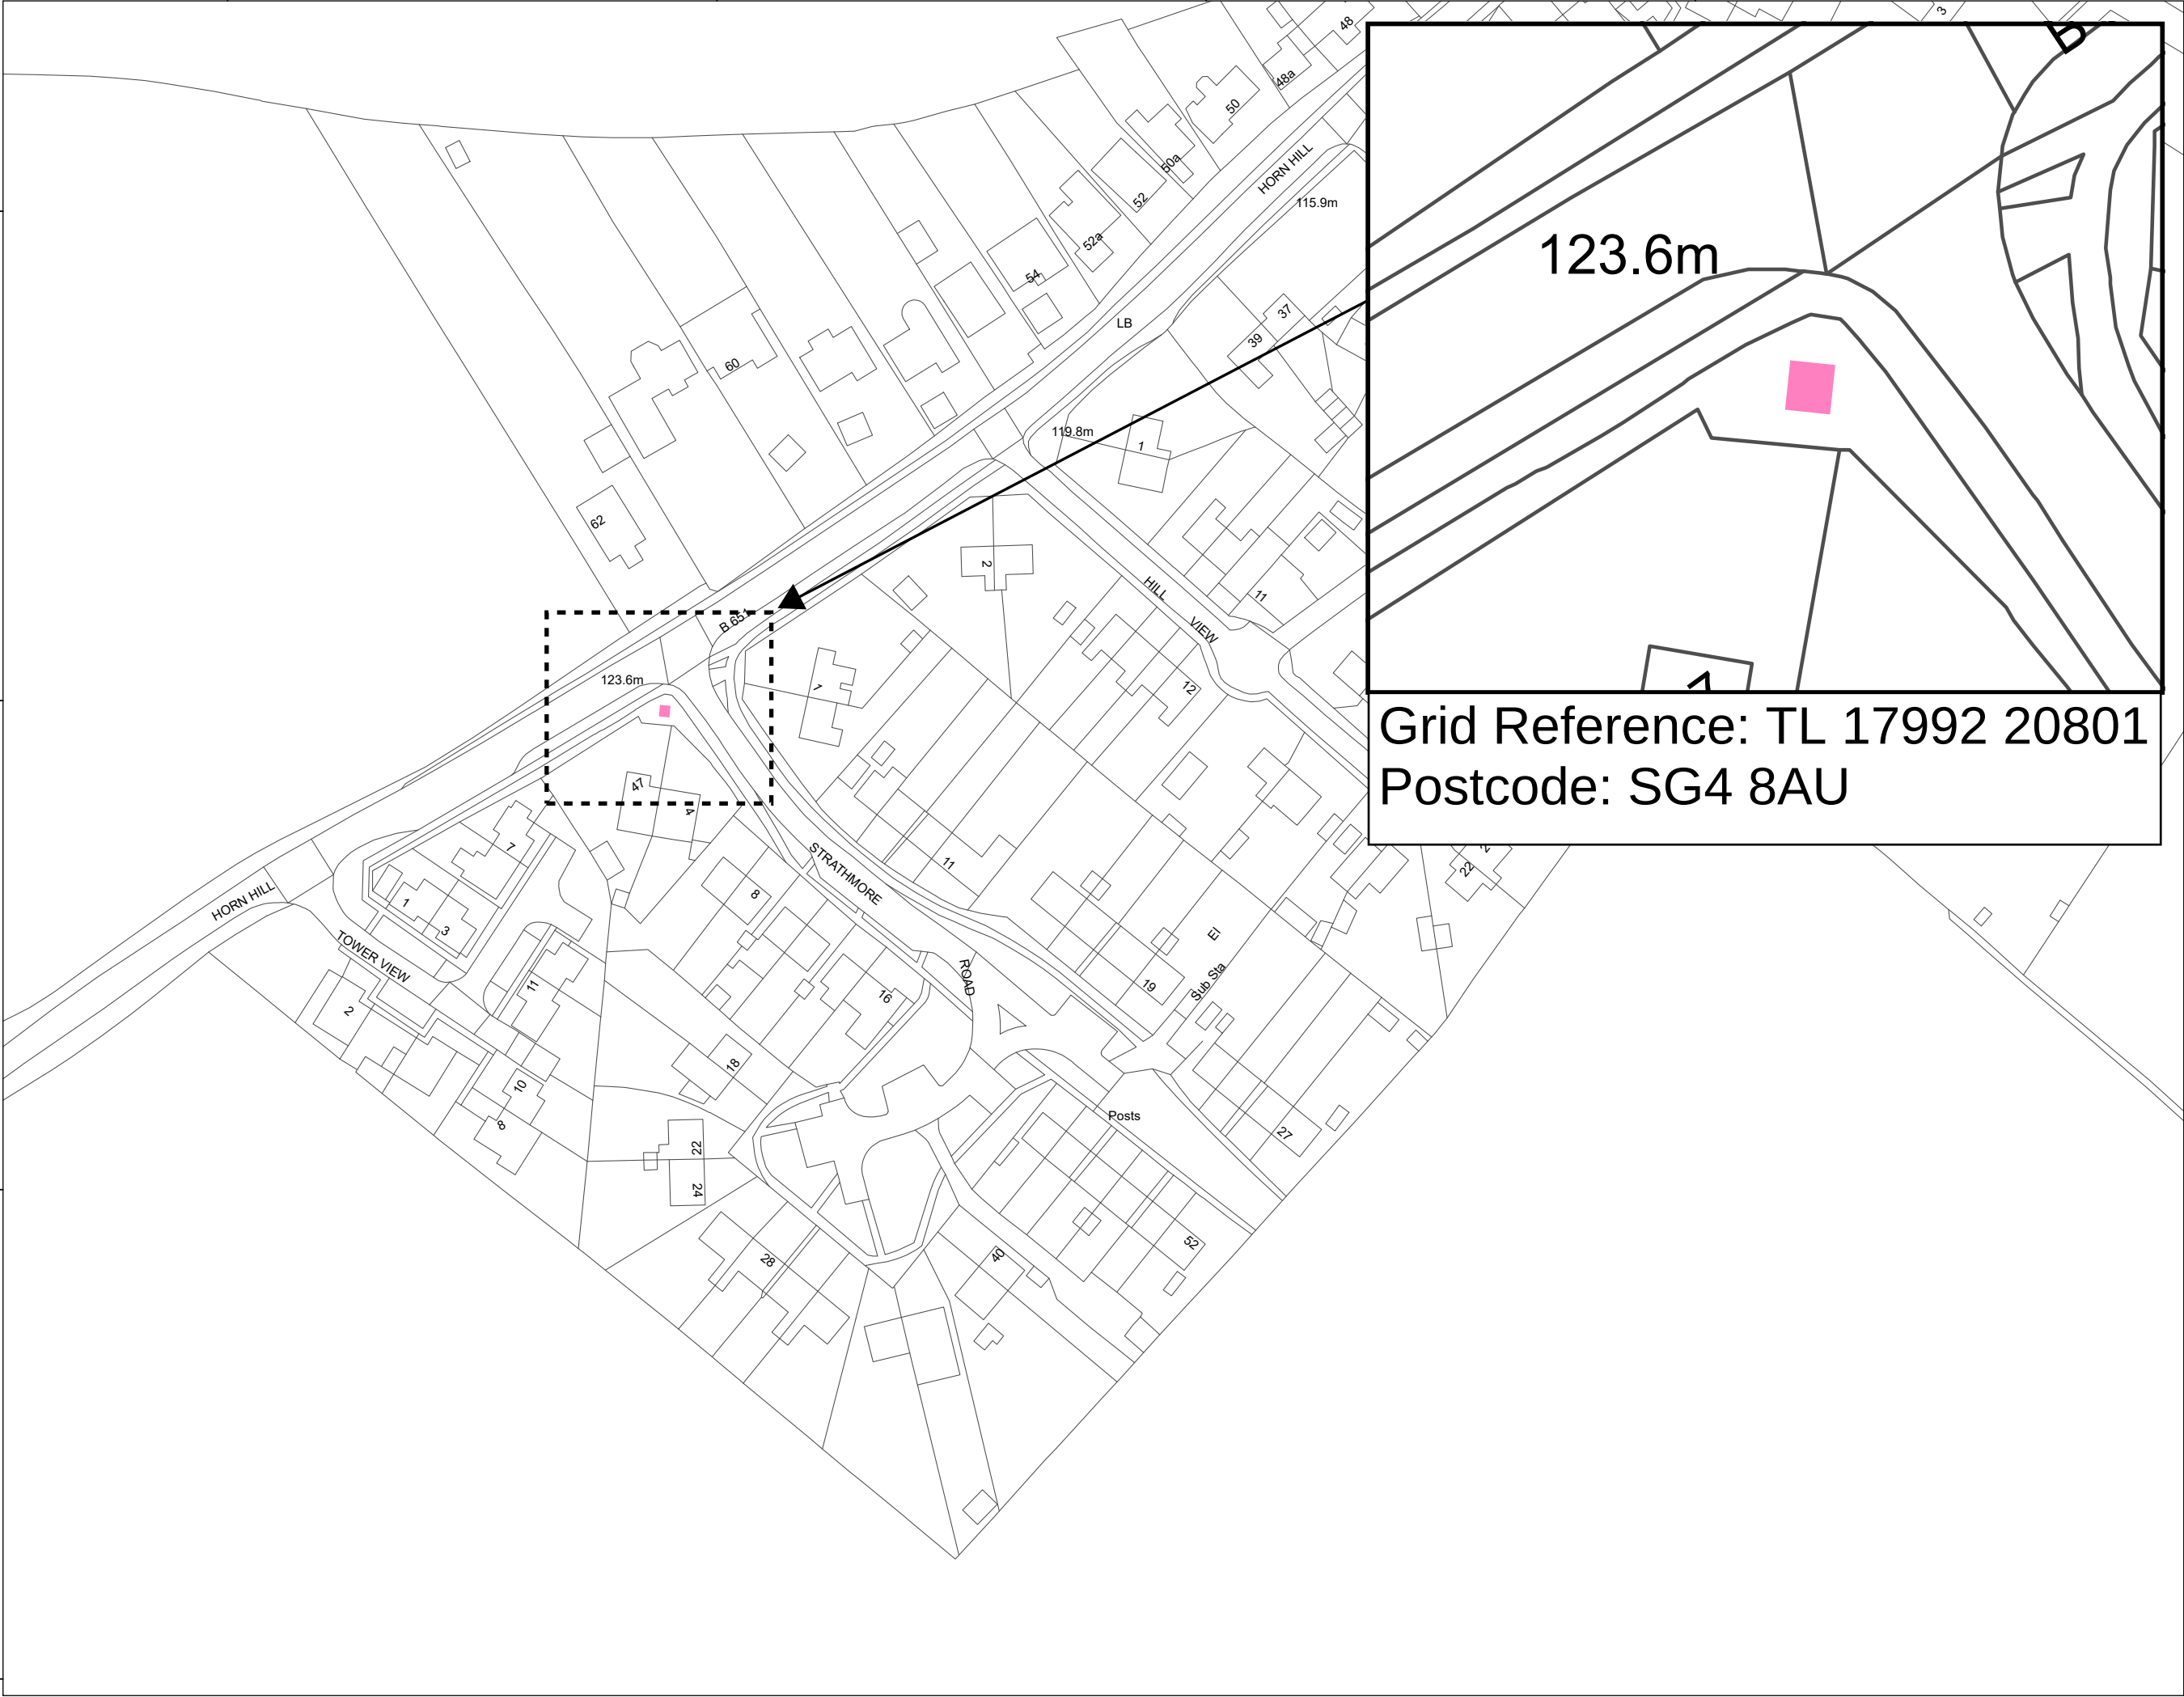

LEGEND:

REVISION: A

CLIENT:  UK Power Networks
Delivering your electricity

SCHEME:
Horn Hill

TITLE:
Legal Plan

FP: 105164-138

SCALE: 1:1,250 @ A3
DATE: 12/04/2023

© Crown copyright and database rights 2023
Ordnance Survey License Number AC0000849937.



THIS DRAWING IS PROTECTED BY COPYRIGHT. IT MAY NOT BE
REPRODUCED IN ANY FORM OR BY ANY MEANS FOR ANY PURPOSE
WITHOUT WRITTEN PERMISSION OF FISHER GERMAN LLP CHARTERED
SURVEYORS

Information produced by HM Land Registry Crown copyright and
database rights 2023

 **FISHER
GERMAN**

The Estates Office, Norman Court
Ashby de la Zouch,
Leicestershire, LE65 2UZ

01530 412821
<https://www.fishergerman.co.uk>
ashby@fishergerman.co.uk

DRAWING REF:
UKPN-2023-04-EP-LP-HORN HILL