



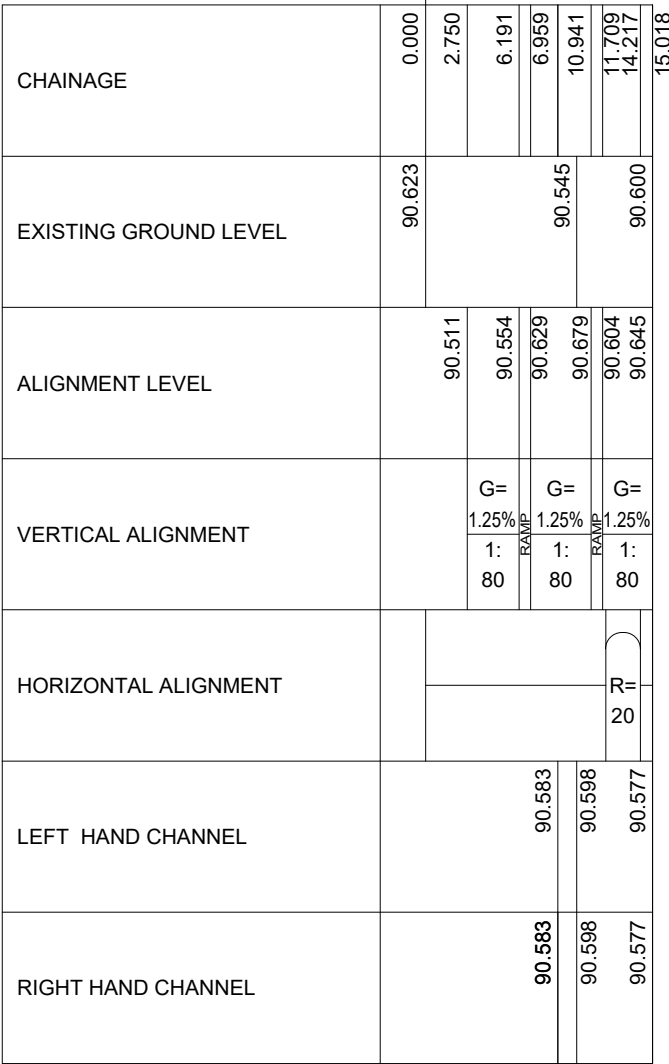

DRAWN BJD	AUTHORISED PC	DATE SEPT '25	SCALE AT A1 1:500 HORIZ. 1:100 VERT
SUITABILITY			
S2 - INFORMATION			
PROJECT NO.	DRAWING FIELDS.	DRAWING NO.	REV
LGH	ROS-ZZZ-XX-D-C	03164	P01

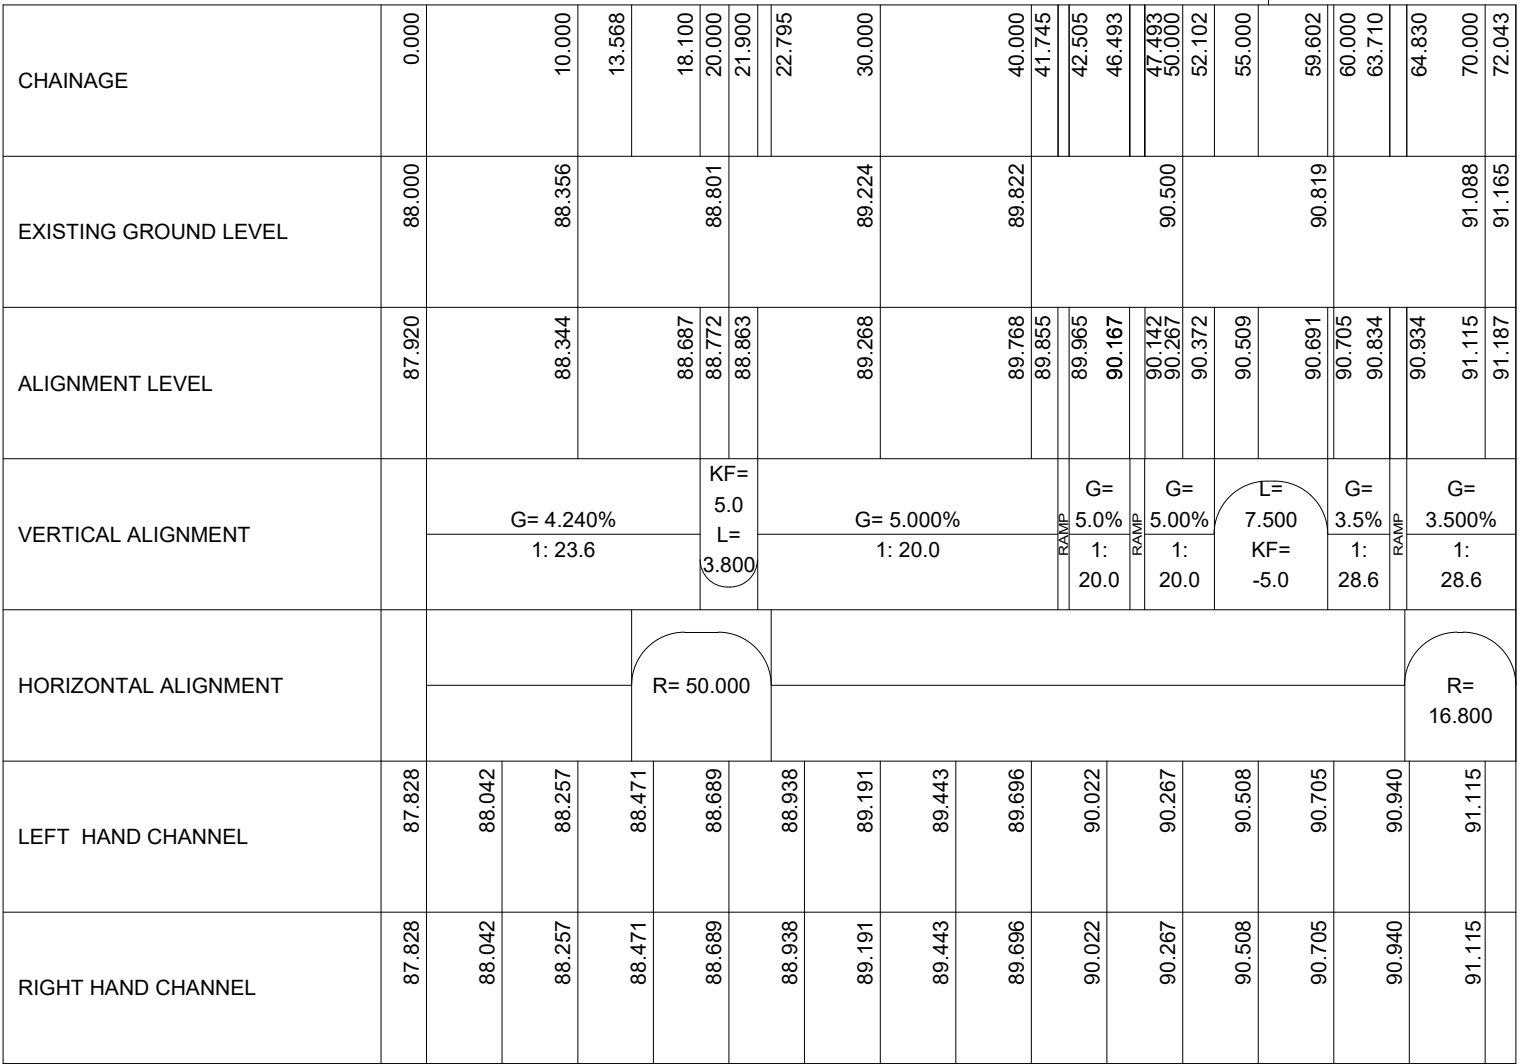