




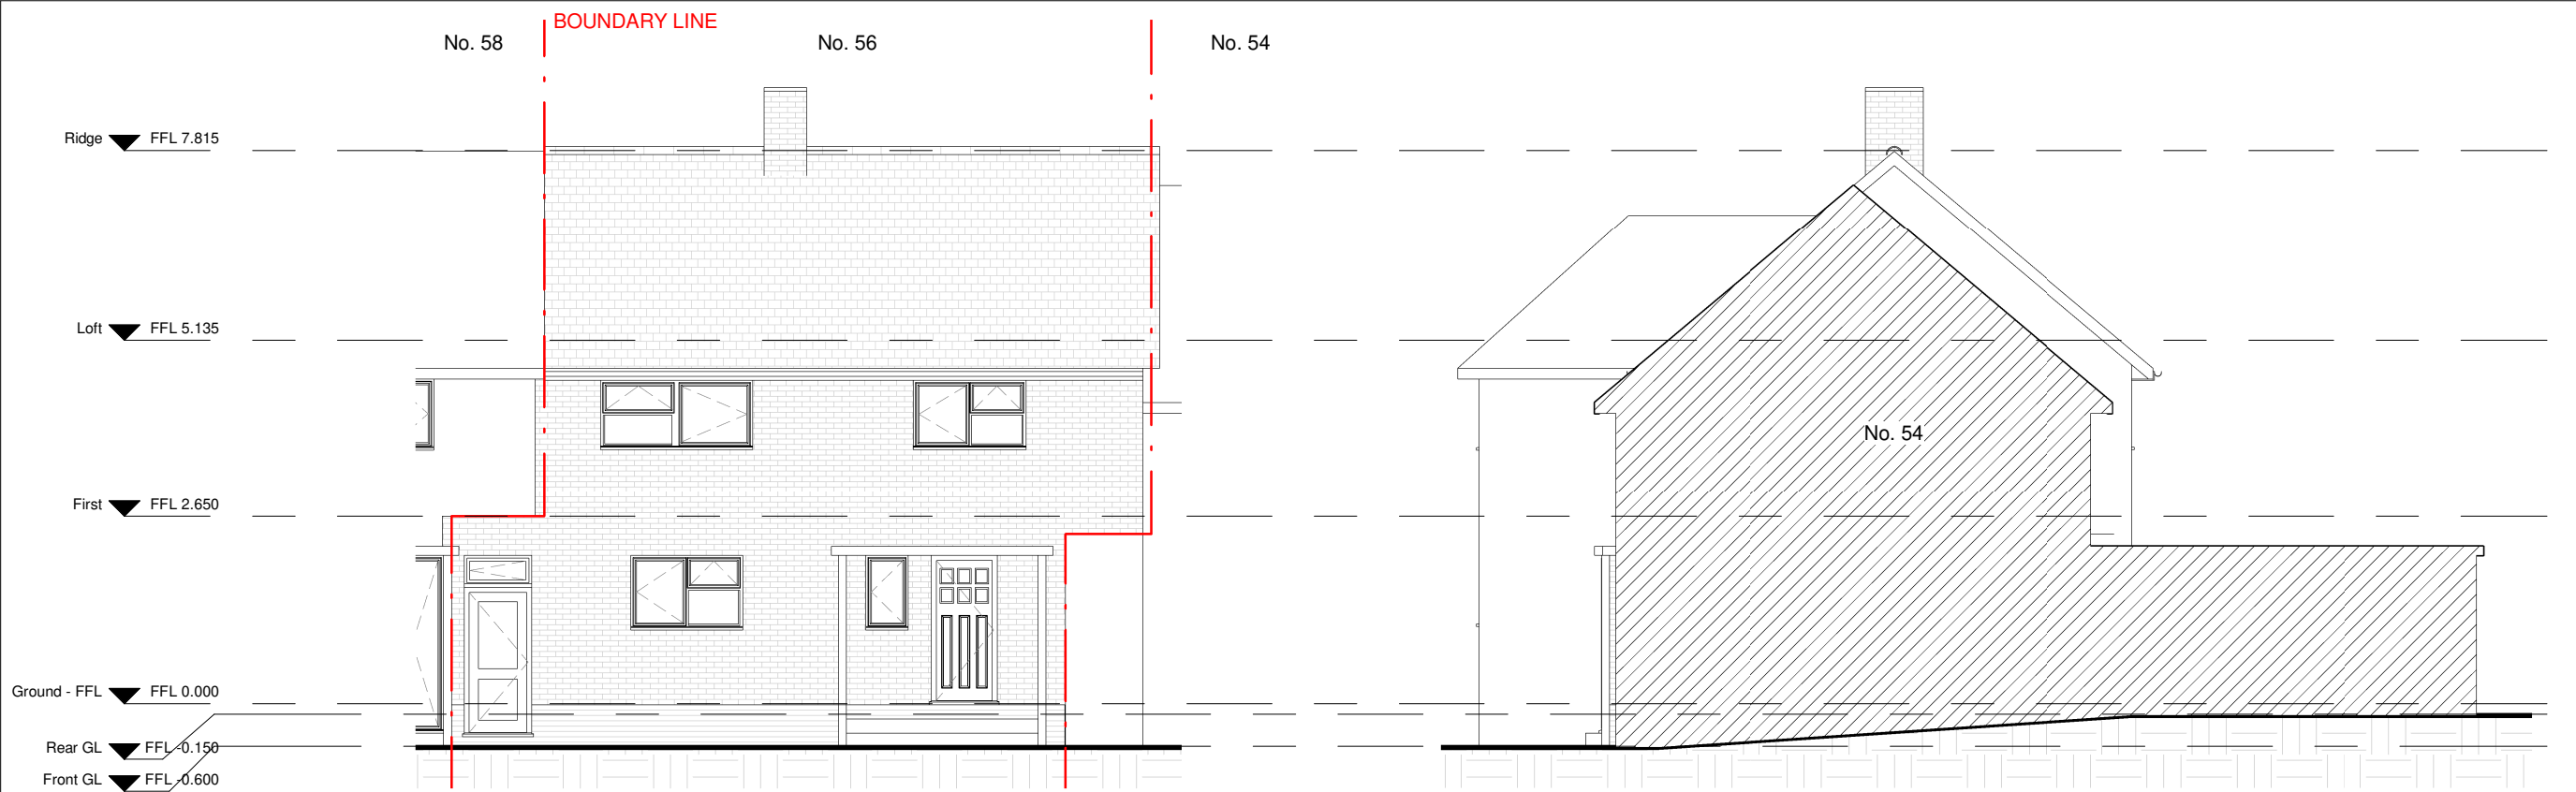

EXISTING FRONT ELEVATION
1:100 @ A3

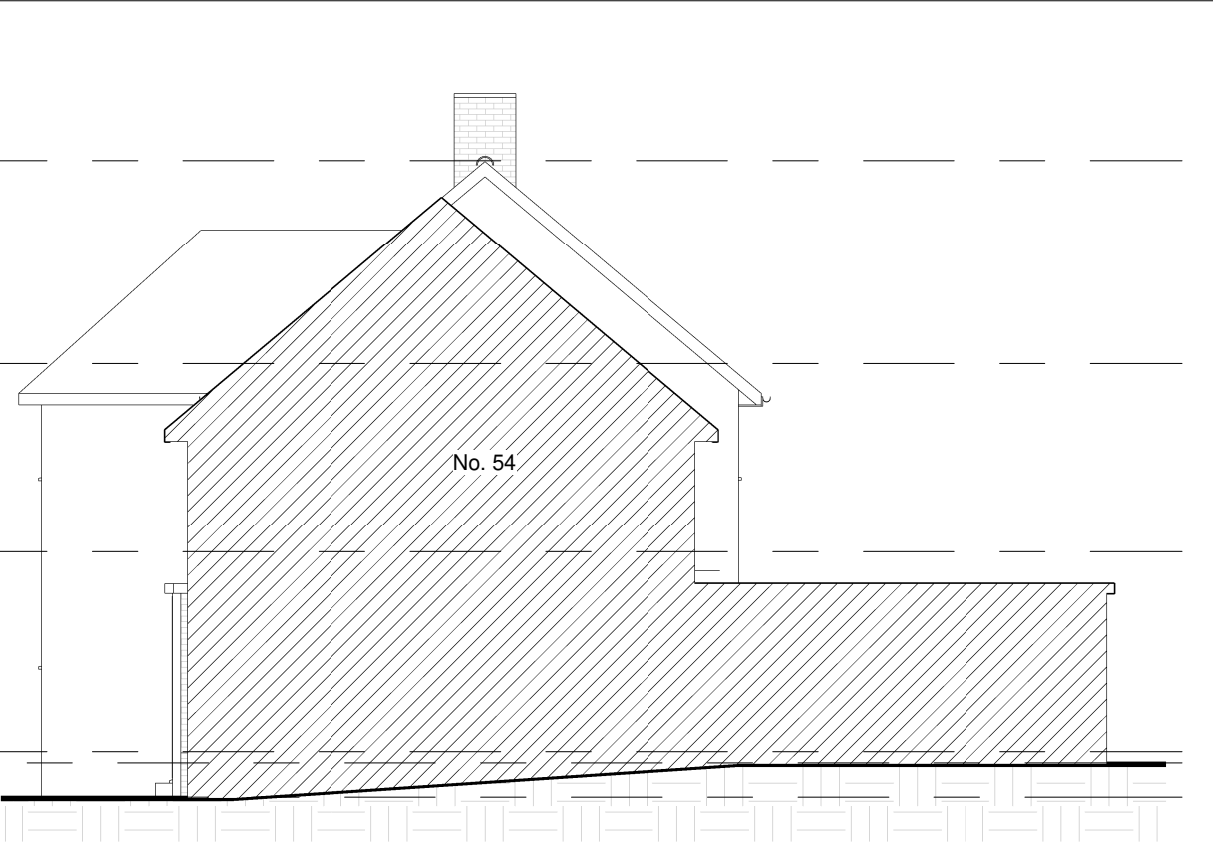


EXISTING RIGHT ELEVATION
1:100 @ A3

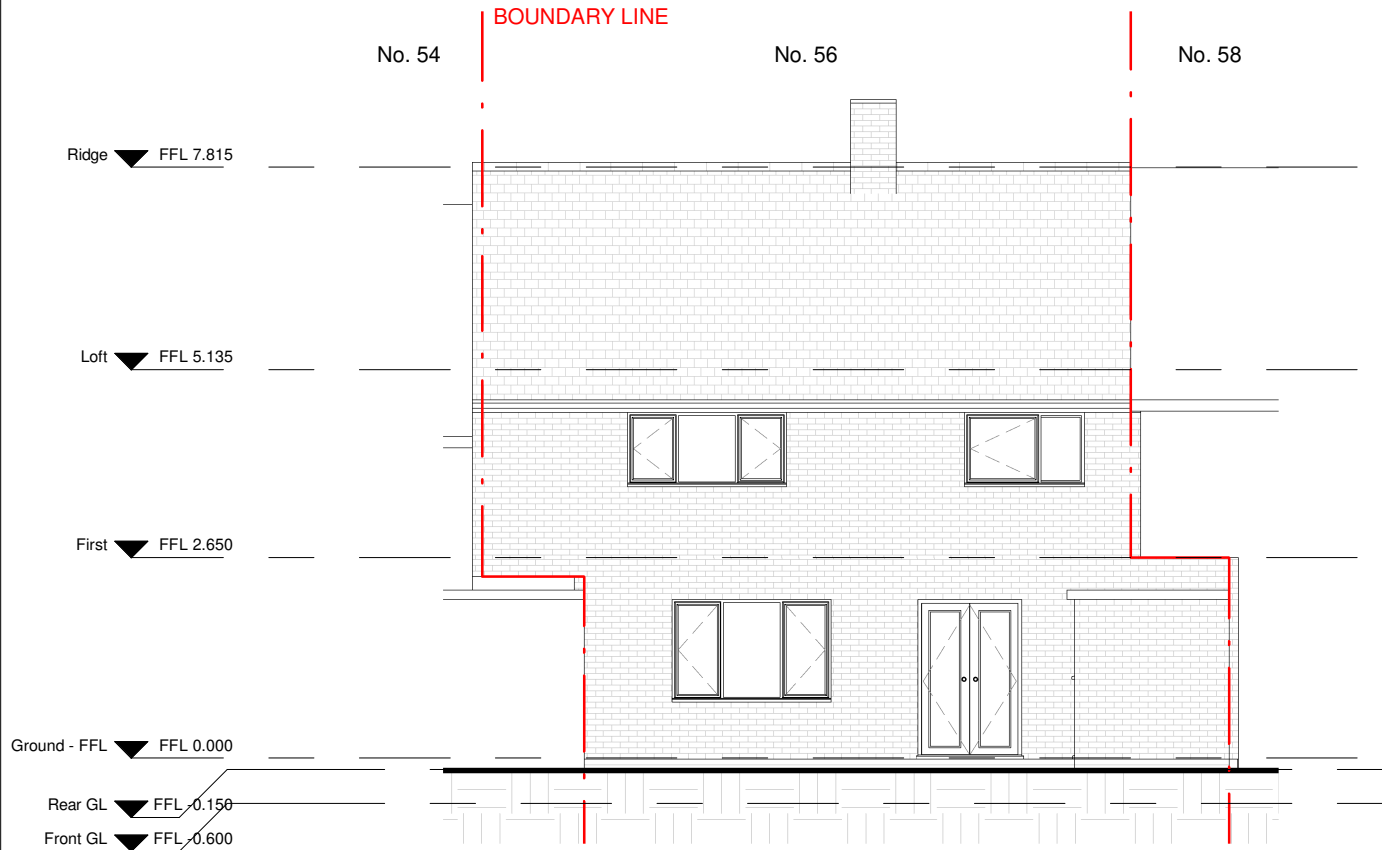

EXISTING REAR ELEVATION
1:100 @ A3



EXISTING SECTION A-A
1:100 @ A3

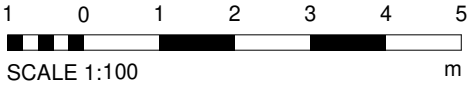

Model Seq.	Rev.	Date	Revision Description	Issued to
1	A	Dec 2025	Permitted Development (CoL) Submission	LPA

56 Chilvers Bank, Baldock, Hertfordshire, SG7 6HT
Loft conversion under Permitted Development
PERMITTED DEVELOPMENT
EXISTING ELEVATIONS & SECTIONS