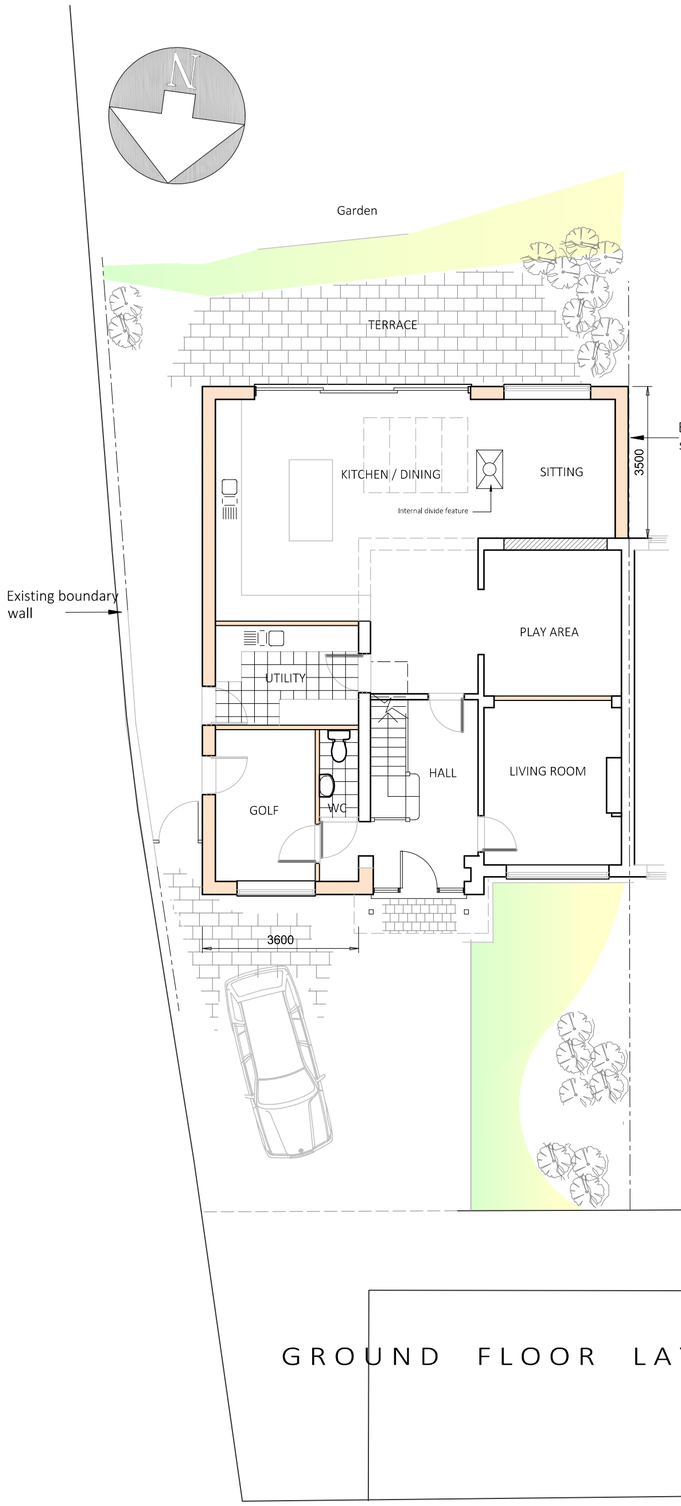

GROUND FLOOR LAYOUT

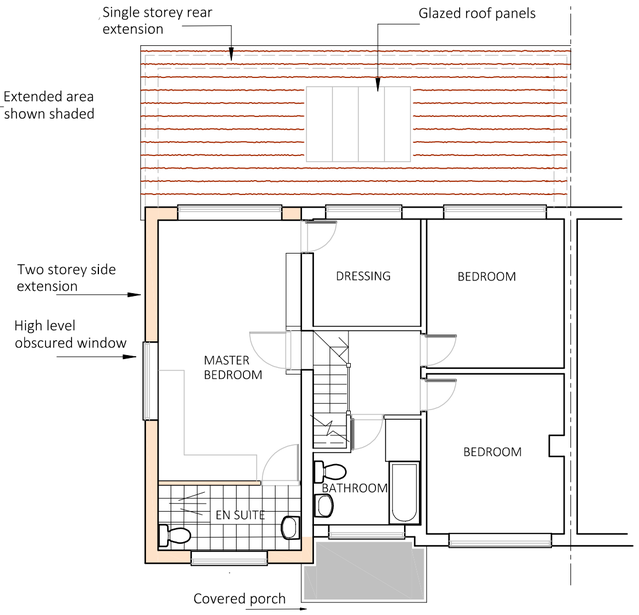

FIRST FLOOR LAYOUT



ROOF PLAN



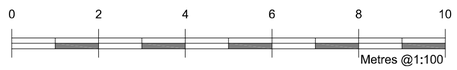

CONTRACTOR TO CHECK & VARIFY ALL CONDITIONS, DIMENSIONS & MEASUREMENTS ON SITE PRIOR TO COMMENCEMENT, ANY DISCREPANCIES TO BE REPORTED PRIOR TO CONTINUING WITH WORK.

THIS DRAWING & DESIGN IS COPYRIGHT AND MUST NOT BE REPRODUCED IN PART OR IN WHOLE WITHOUT PRIOR WRITTEN CONSENT.

READ PLANS IN CONJUNCTION WITH EACH OTHER AND SCHEDULE / SPECIFICATION OF WORKS.

REVISIONS

Rev A - Rear bedroom window increased.

PROPOSED ALTERATIONS
19 EARLS HILL GARDENS
ROYSTON
HERTS
SG8 9DA

Proposed Floor Plans 1:100

ALLEN SMITH ASSOCIATES
Architectural Planning and Design
The Maltings Barn 27 Kneesworth Street Royston Herts SG8 5AB
Tel: 01763 247400 - E mail: arcitek@allensmith.co.uk

2801/03	1:100 @ A2	A