

1/101 Elevation 1 - a
1 : 200 @A3

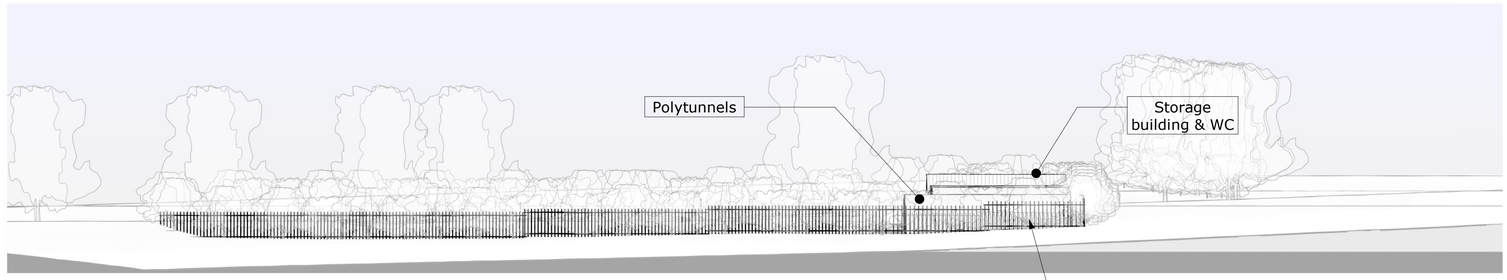

2/101 Elevation 2 - a
1 : 200 @A3

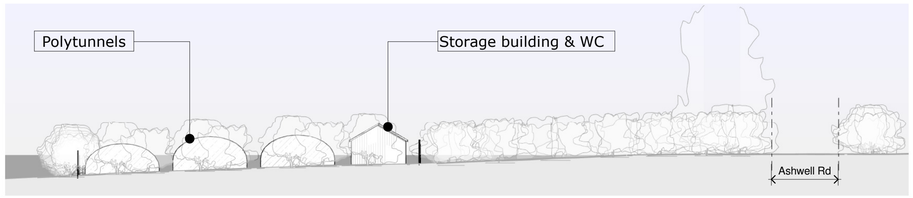

4/101 Elevation 7 - a
1 : 200 @A3

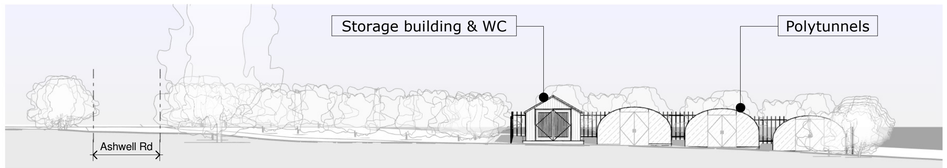

3/101 Elevation 8 - a
1 : 200 @A3

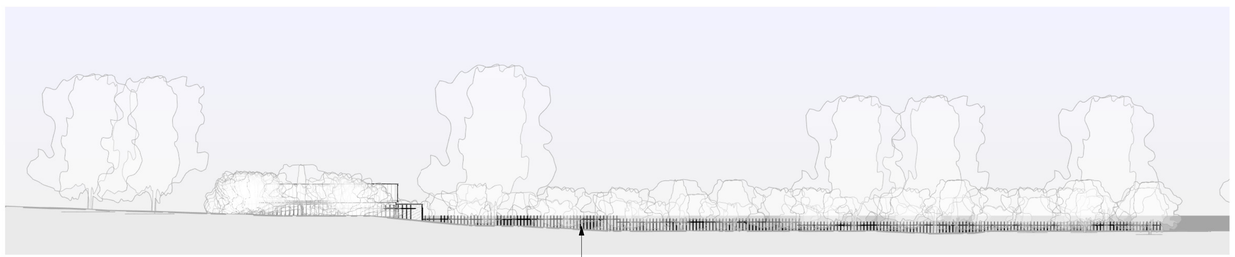

5/101 Elevation 9 - a
1 : 200 @A3

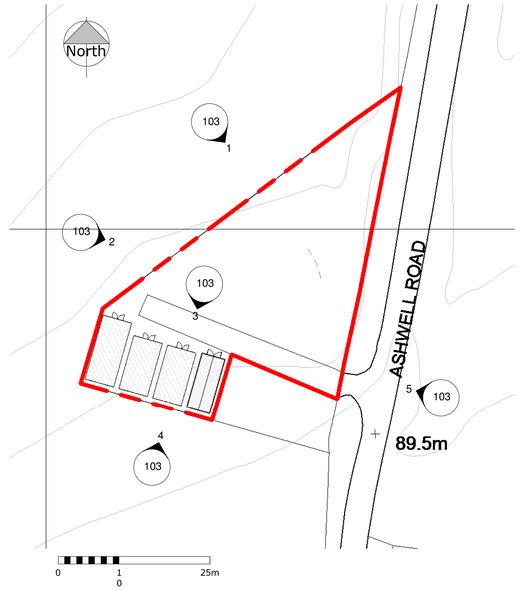

10 00-GROUND - Elevation Keyplan
1 : 500

PicklePlanning
1 Sale Drive-Baldock-SG7 6NS
07843238113 - pickleplanning@gmail.com
www.pickleplanning.co.uk

Name: Pemick Ltd

Address: Land adj. Ashwell Road sewage pumping station Bygrave: HD542889

Title: Proposed Elevations

Dwg no.	Rev:
TF-1813 -103	-

Status:	Scale:	Date:
PLAN	As indicated@A1	12/10/15

Revisions:

Rev	Description	Date
-	ISSUED FOR PLANNING	23.04.18

The content of this drawing is the property of PicklePlanning and may not be copied in whole or part without formal consent.