




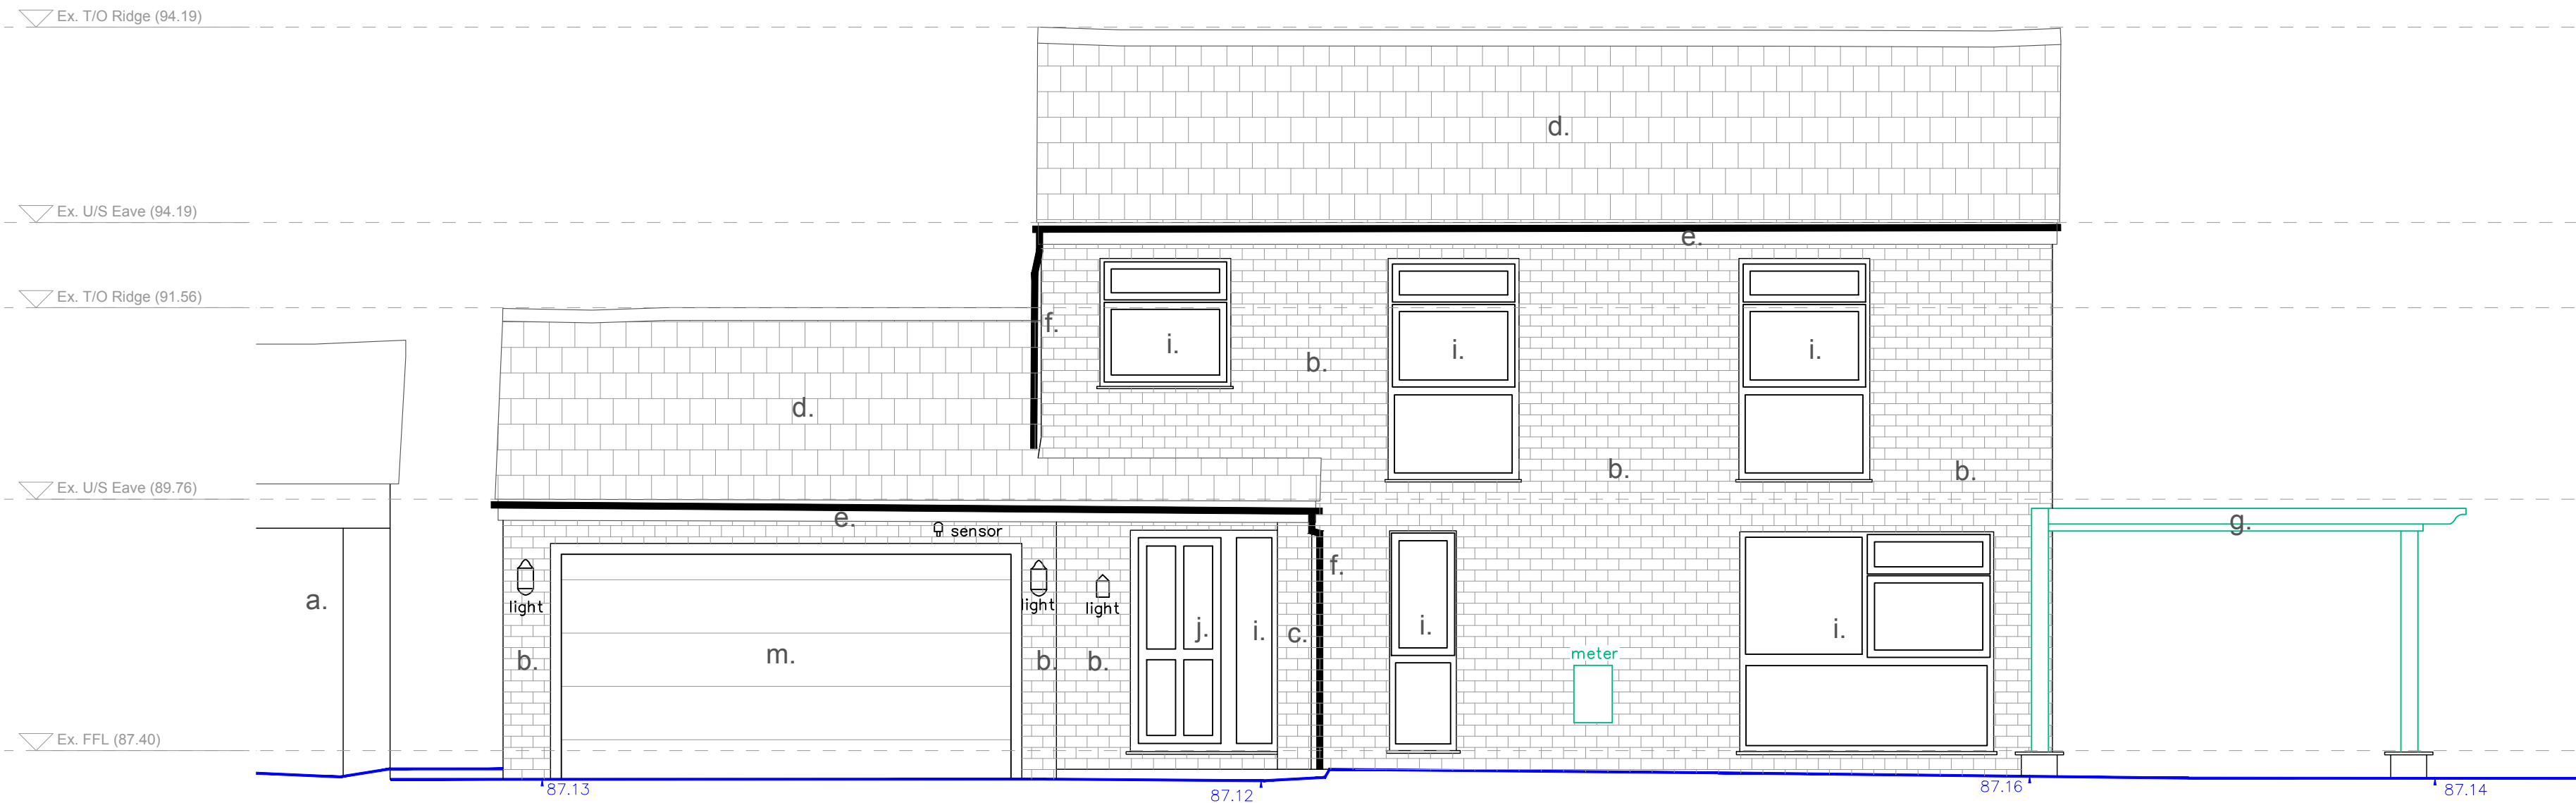


Front Elevation AA (West)

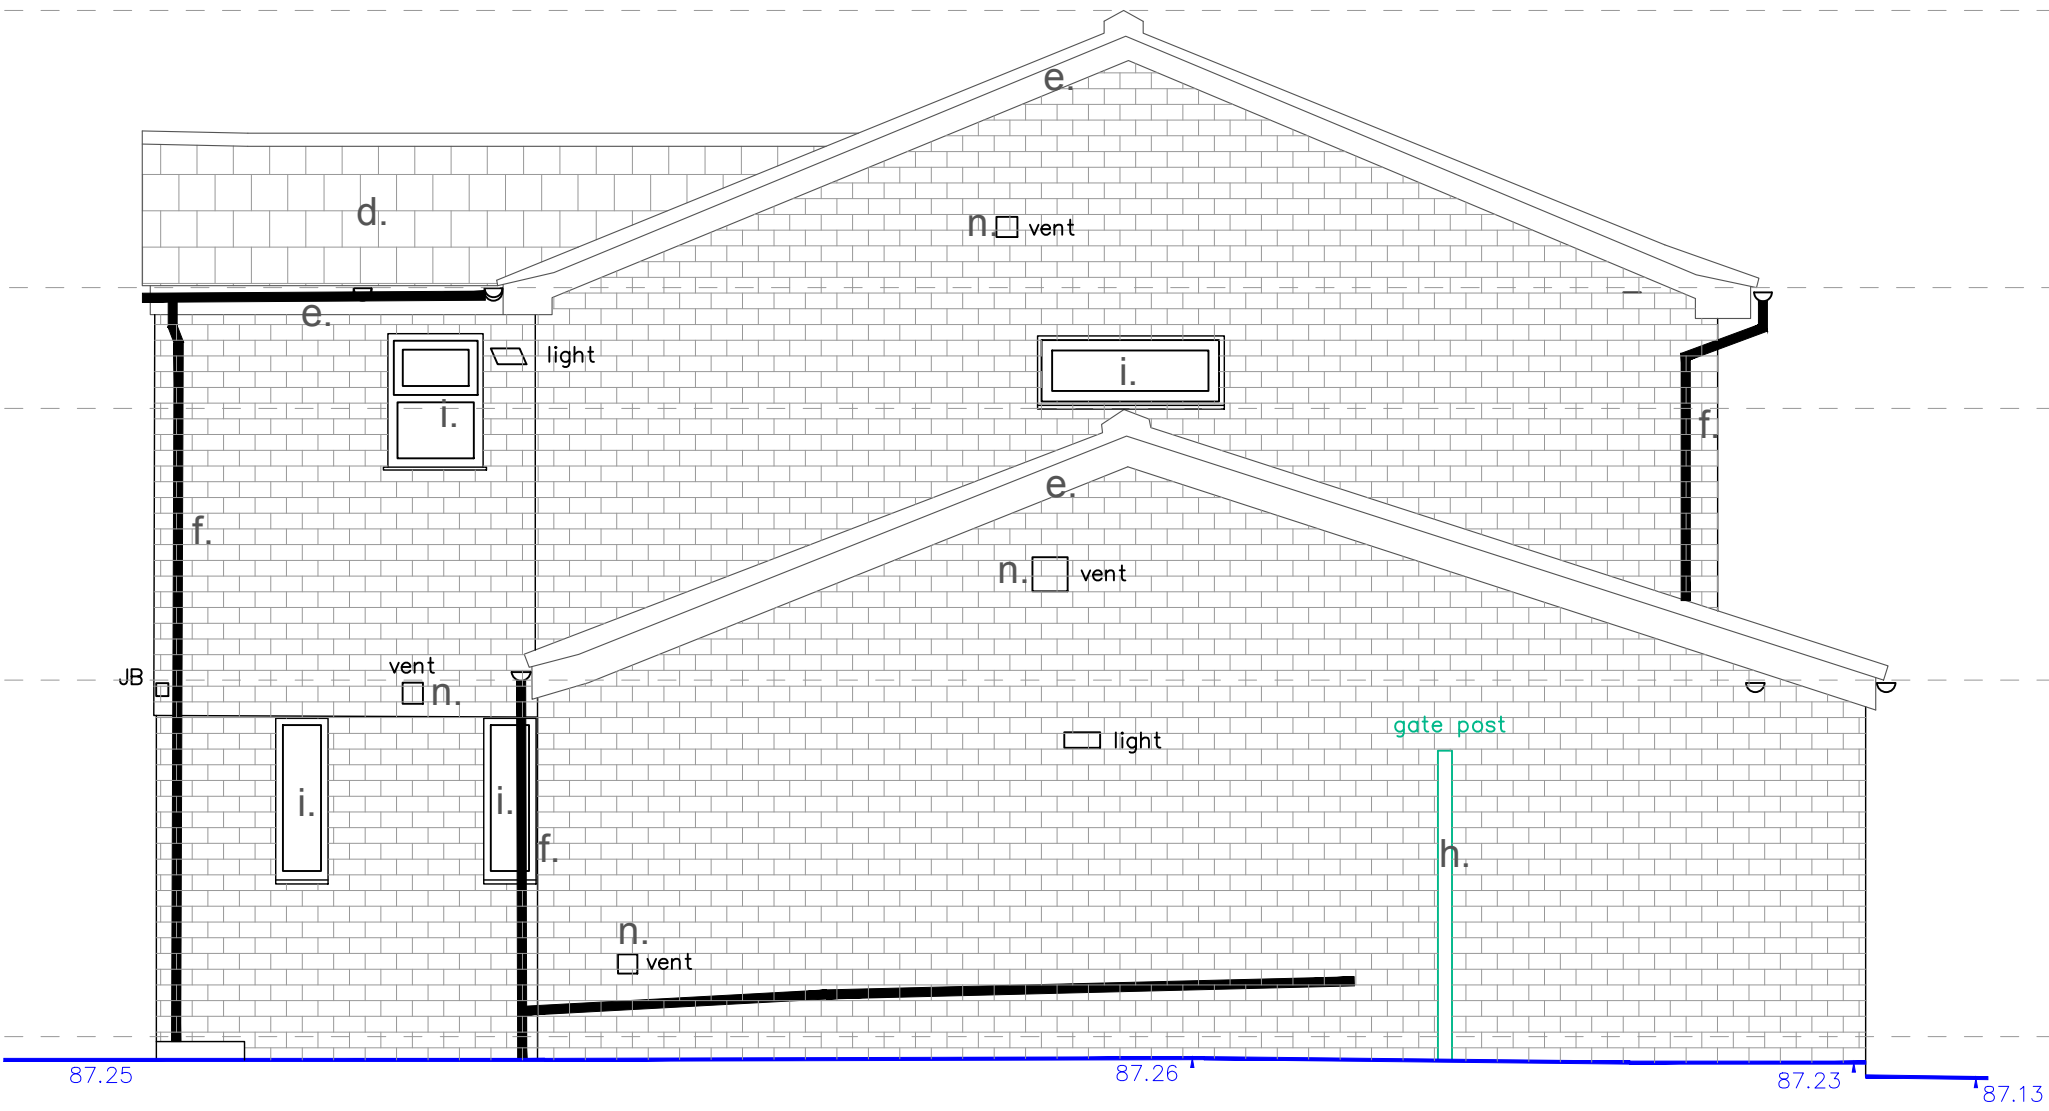

Side Elevation BB (North)

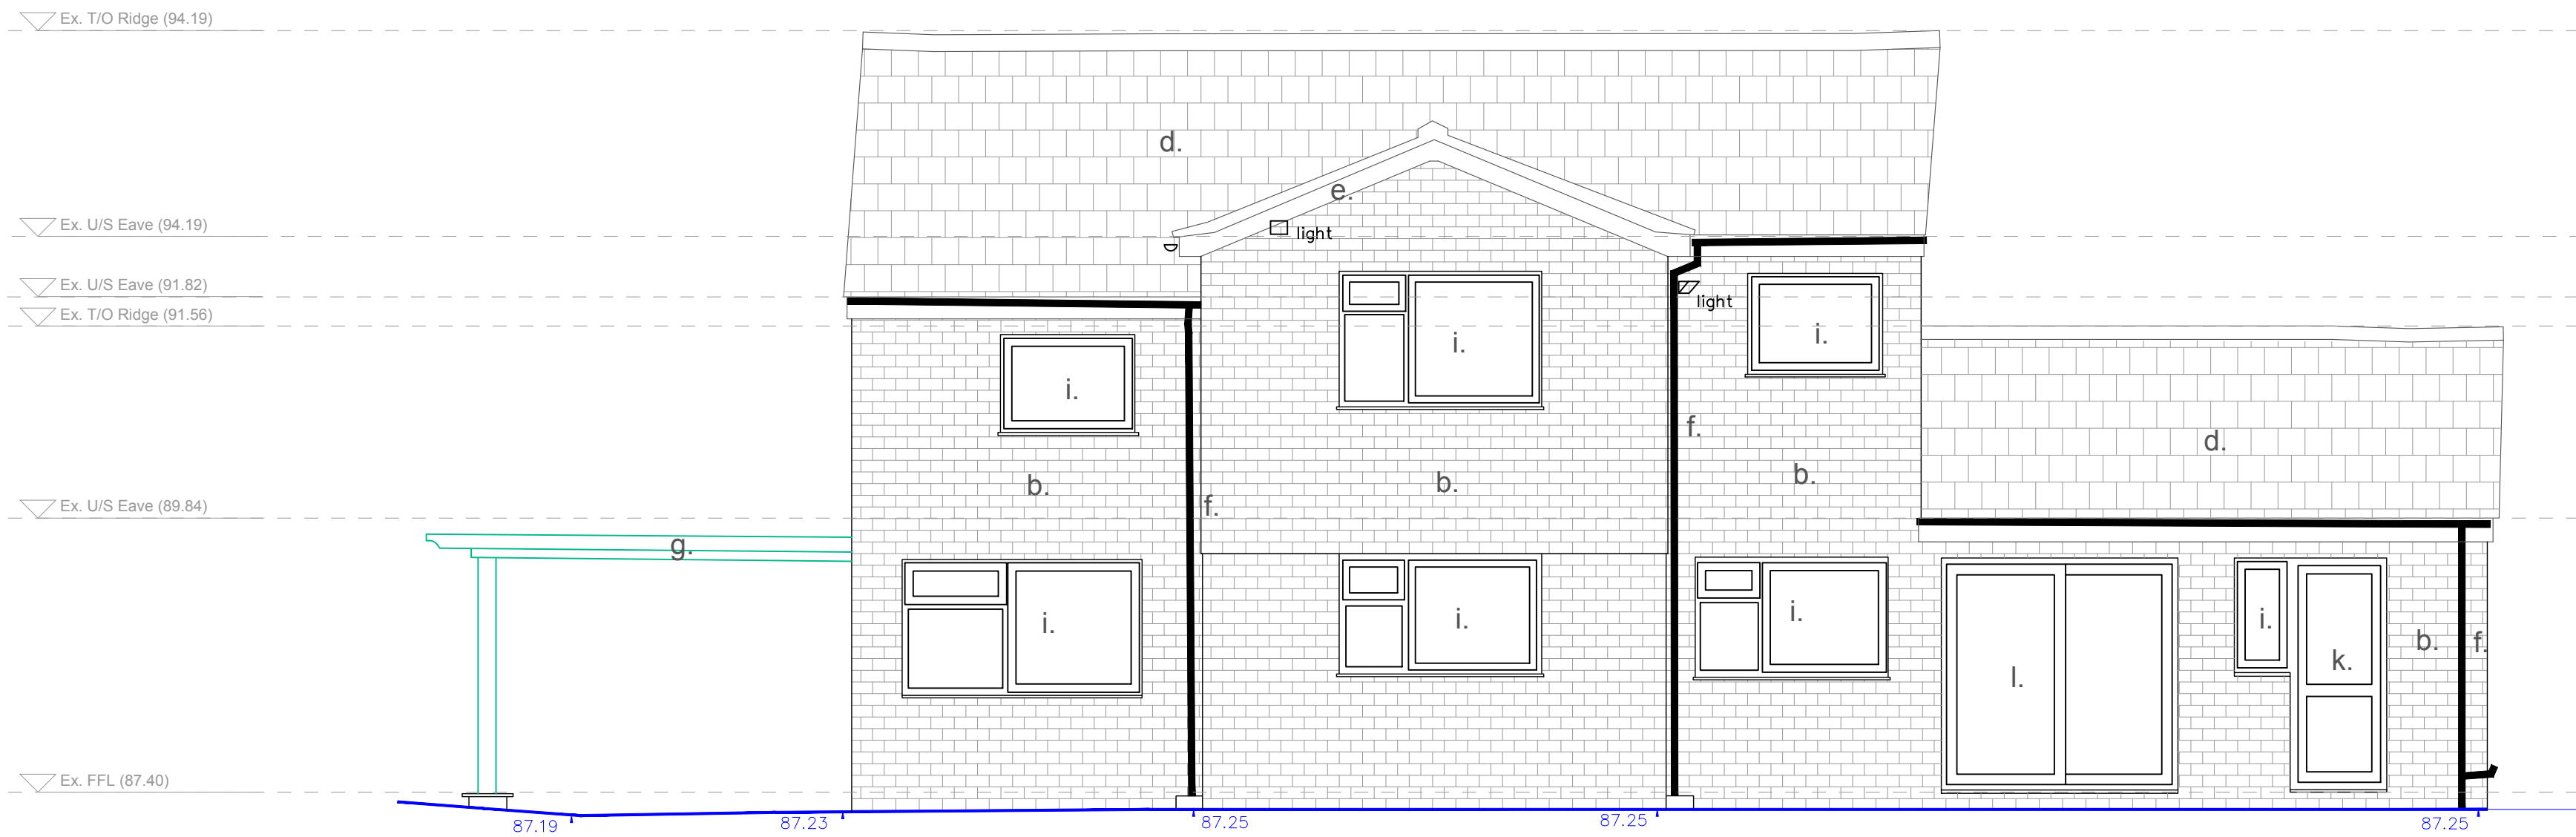

Rear Elevation CC East)

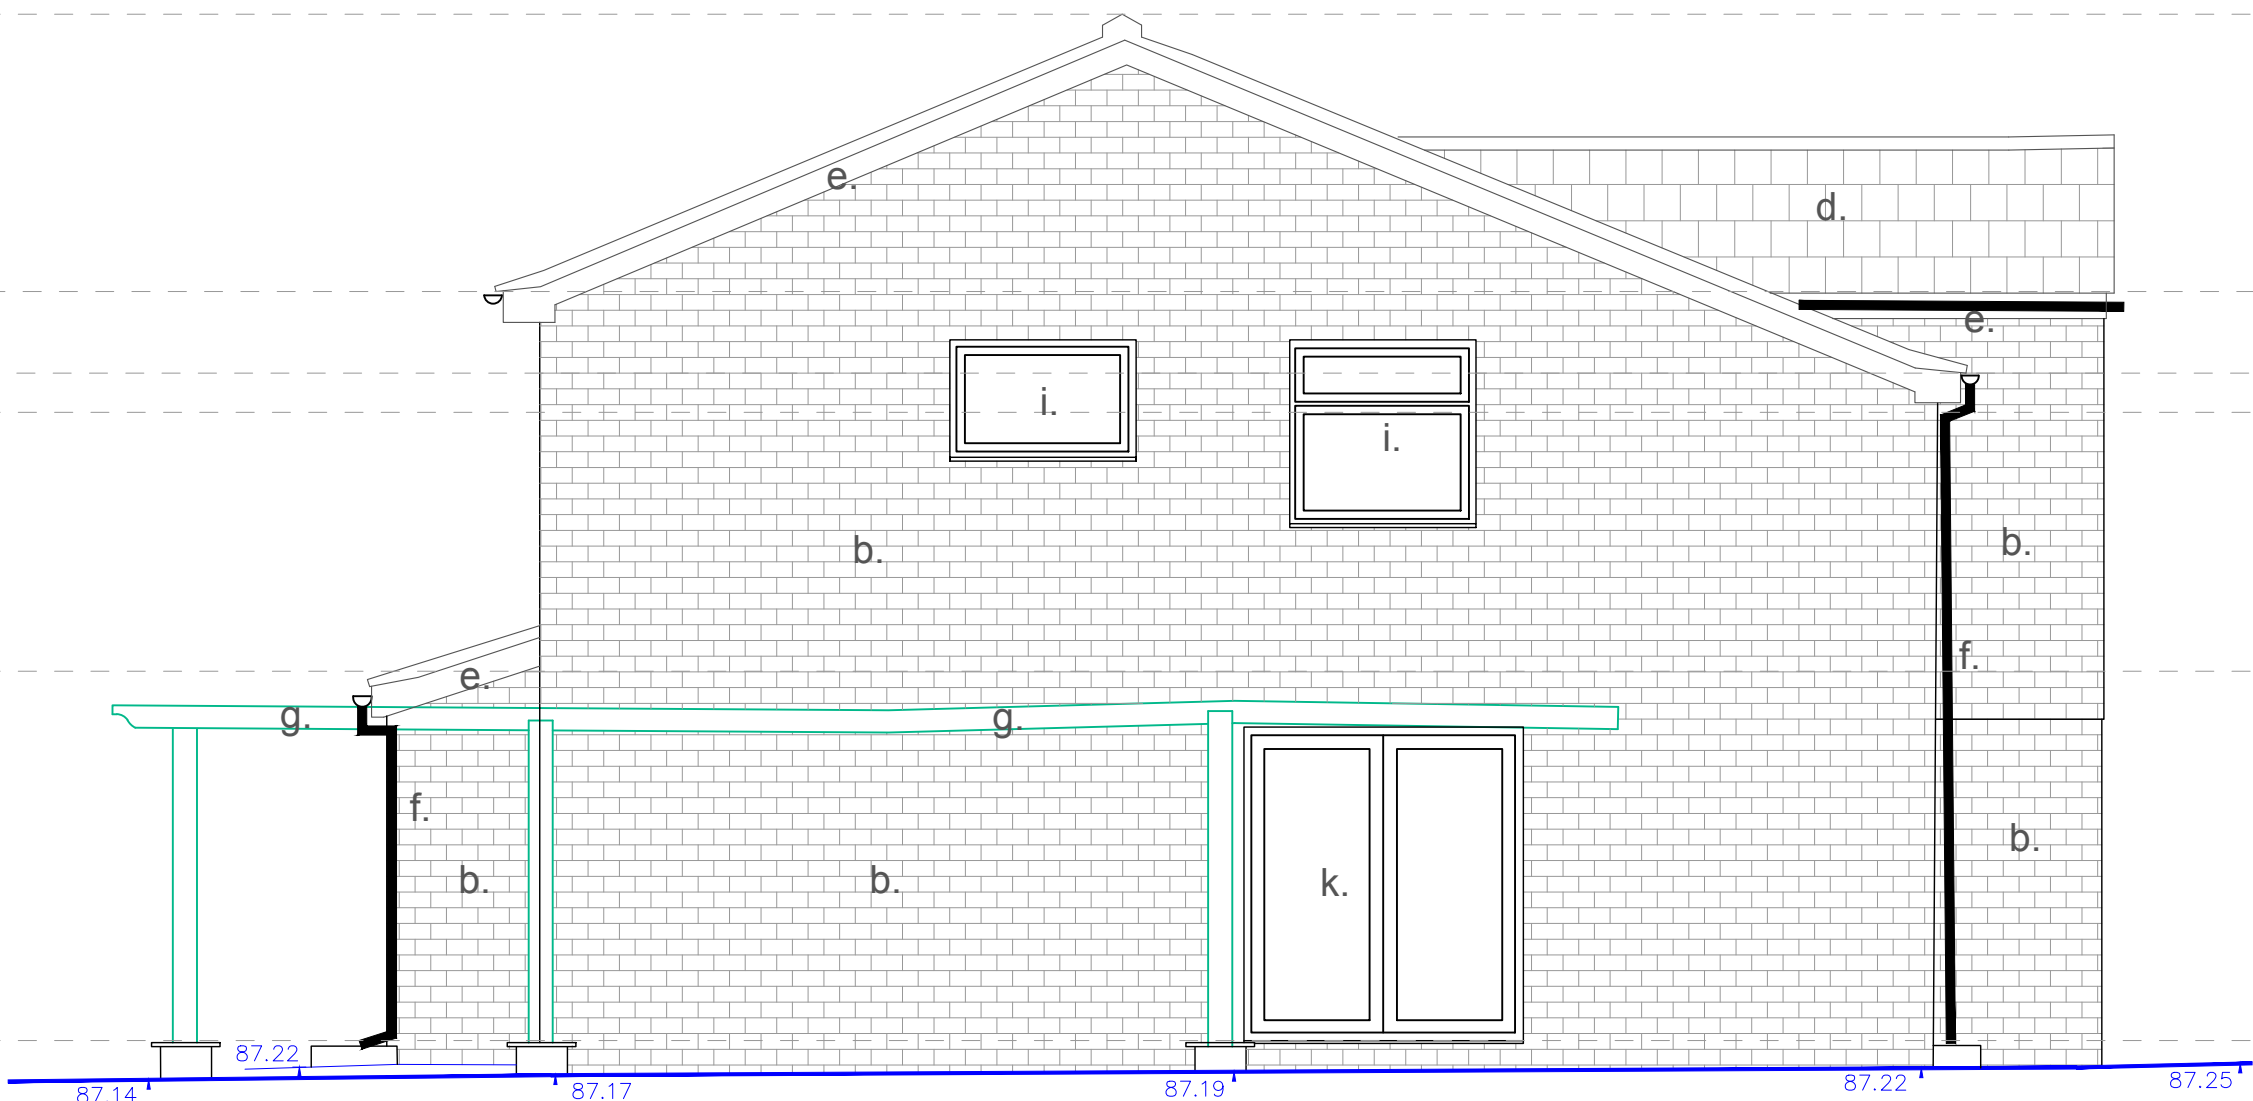


Side Elevation DD (South)



Notes:

- a. Neighbouring property
- b. Existing yellow brick wall
- c. Existing yellow brick post
- d. Existing grey/brown tiled roof
- e. Existing white fascias
- f. Existing grey rainwater goods
- g. Existing timber canopy
- h. Existing timber side gate
- i. Existing white uPVC window

- j. Main entrance, Existing white uPVC door with fixed glazing
- k. Existing white uPVC glazed hinged door
- l. Existing white uPVC glazed sliding door
- m. Existing white steel or aluminium garage door
- n. Existing vent

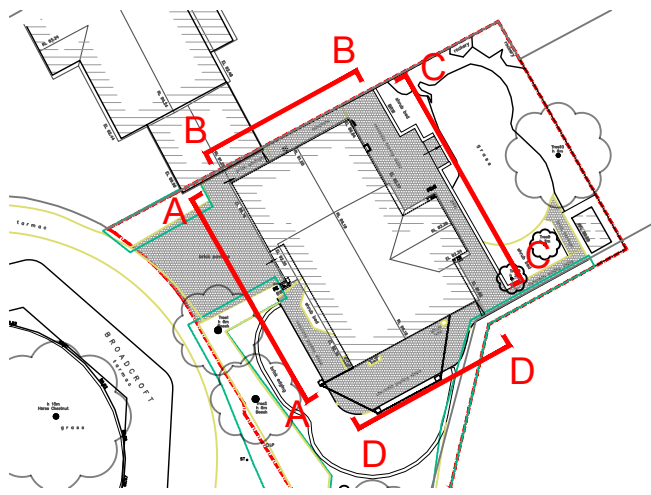

Key Plan Not to scale

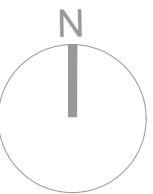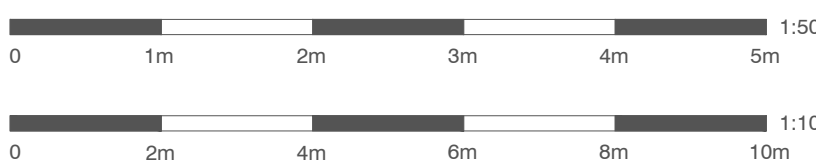

Second Floor, 99 Bancroft
Hitchin, SG5 1NQ
01462 236866
michael@michaelcollinsarchitects.com
www.michaelcollinsarchitects.com

Revisions:

- Notes:
1. This drawing is copyright.
 2. Scale and boundaries are indicative.
 3. Ownership boundary indicative based on OS data.
 4. To be read in conjunction with Structural Engineers information, specification and drawings
 5. Key plan not to scale.
 6. Dimensions shown are indicative only and subject to survey
 7. This drawing is based on the topographical survey provided by Survey Solutions

Michael Collins Architects Ltd

3 Broadcroft
SG6 3UA, Letchworth Garden City

Job No.
270 Elevations as Existing

Stage: Stage 3
Status: DAS

005

REVISION: -
Scale
1:50 @A1
1:100 @A3