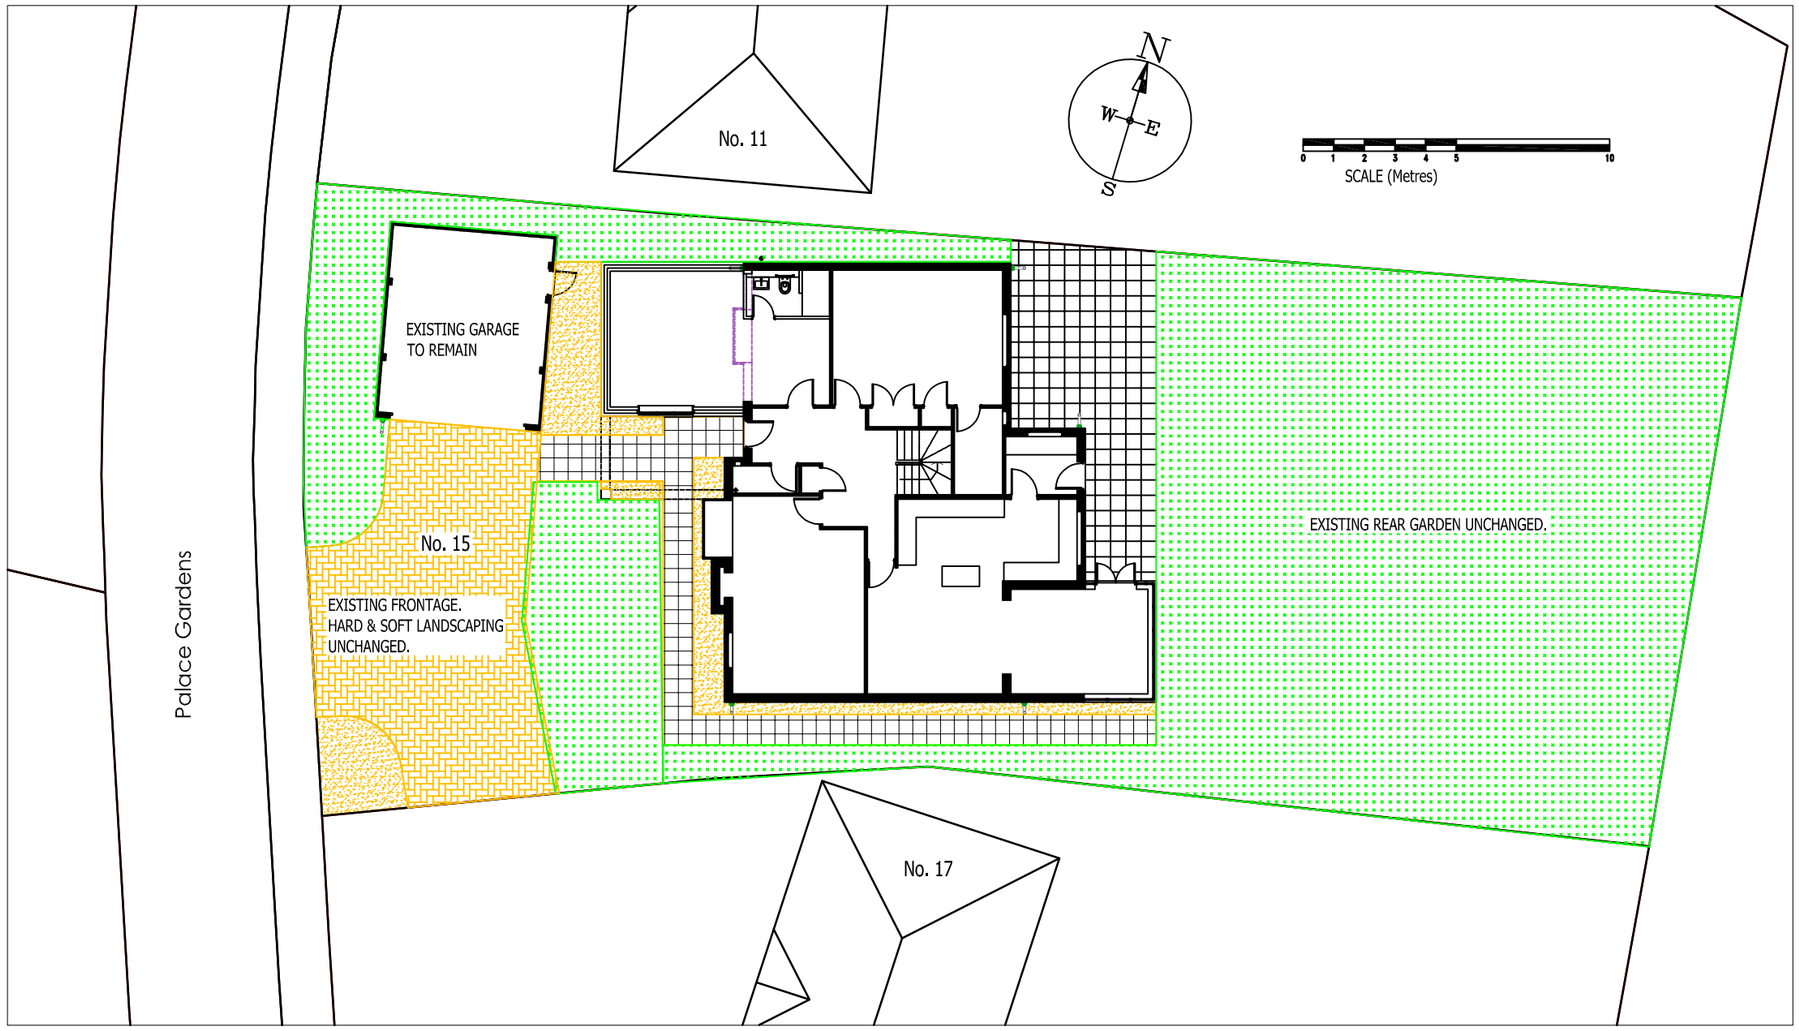

Site Plan 1:200

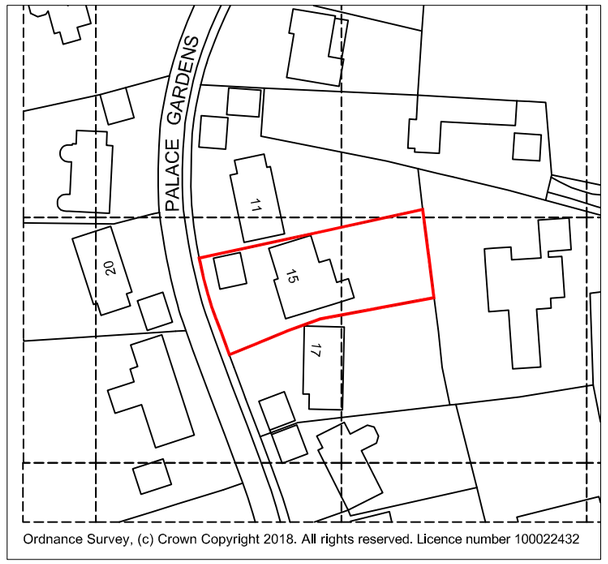

Ordnance Survey, (c) Crown Copyright 2018. All rights reserved. Licence number 100022432

Location Plan. 1:1250 scale (50 metre grid)

Rev.	Amendment Description	Date

title

Proposed Extension, Site and Location Plans.

client	job
Mr.& Mrs. Downie	15, Palace Gardens, Royston.

date	scale	drg.no.	rev.
March 2018	1:200 @A3	L1709/PL02	-

tdc
architectural, development and sustainability consultants
home energy rating and Code for Sustainable Homes Assessors
www.tdcgroup.co.uk • enquiries@tdcgroup.co.uk
01763 273315
Hawthorn House, 92 Green Drift, Royston, Herts, SG8 5BT