
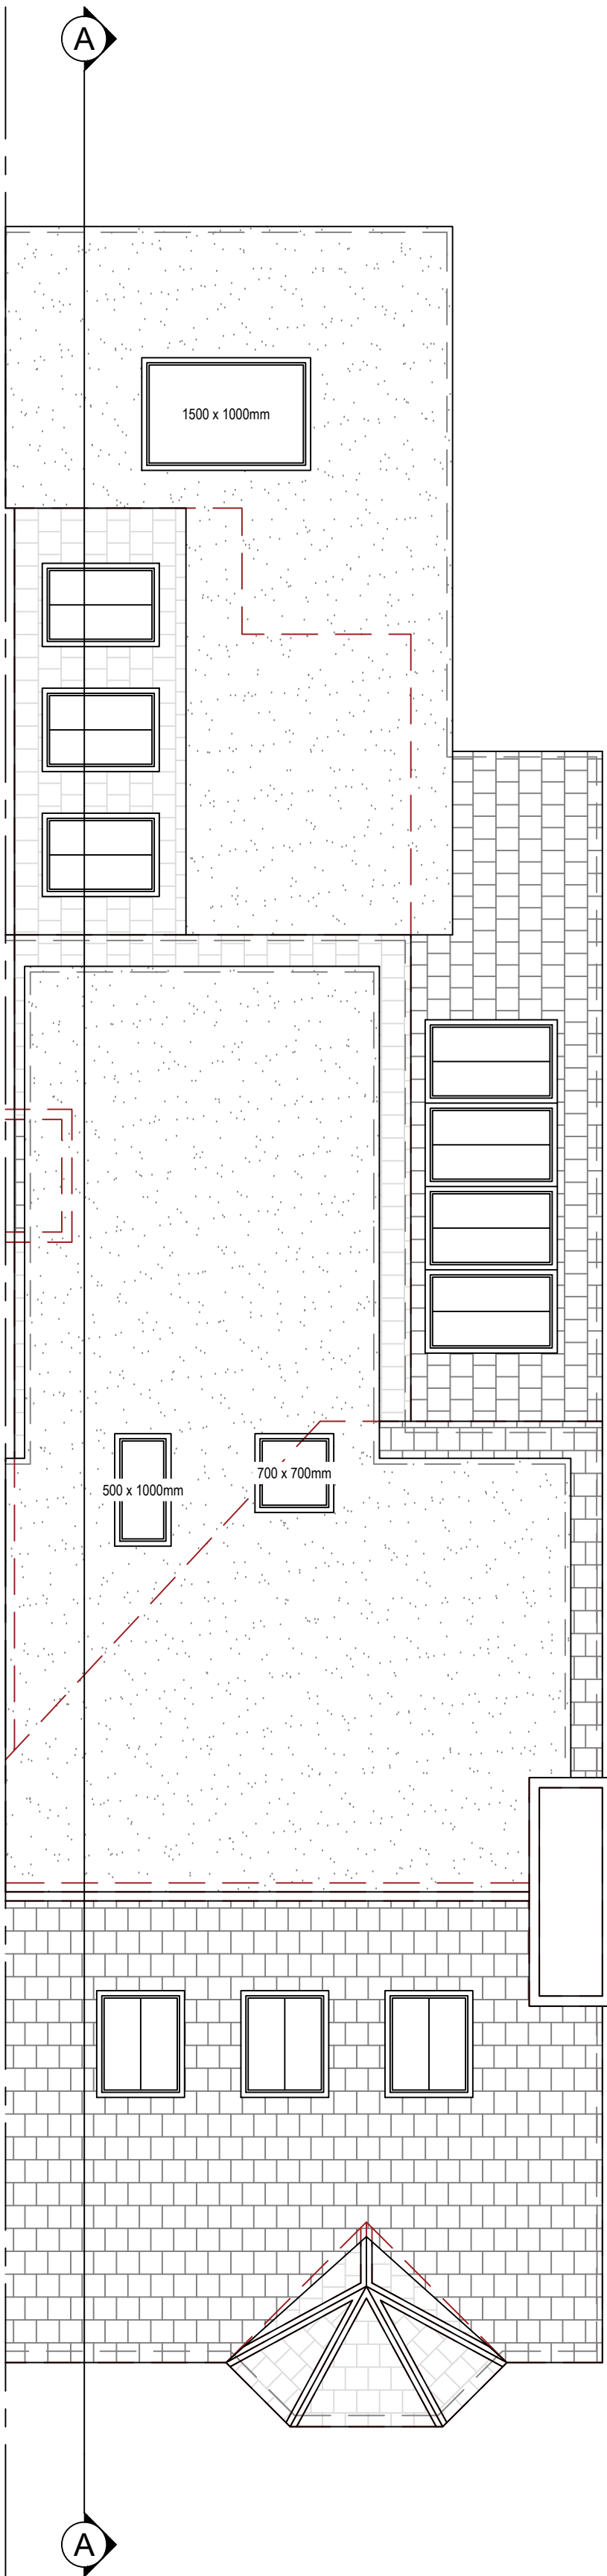
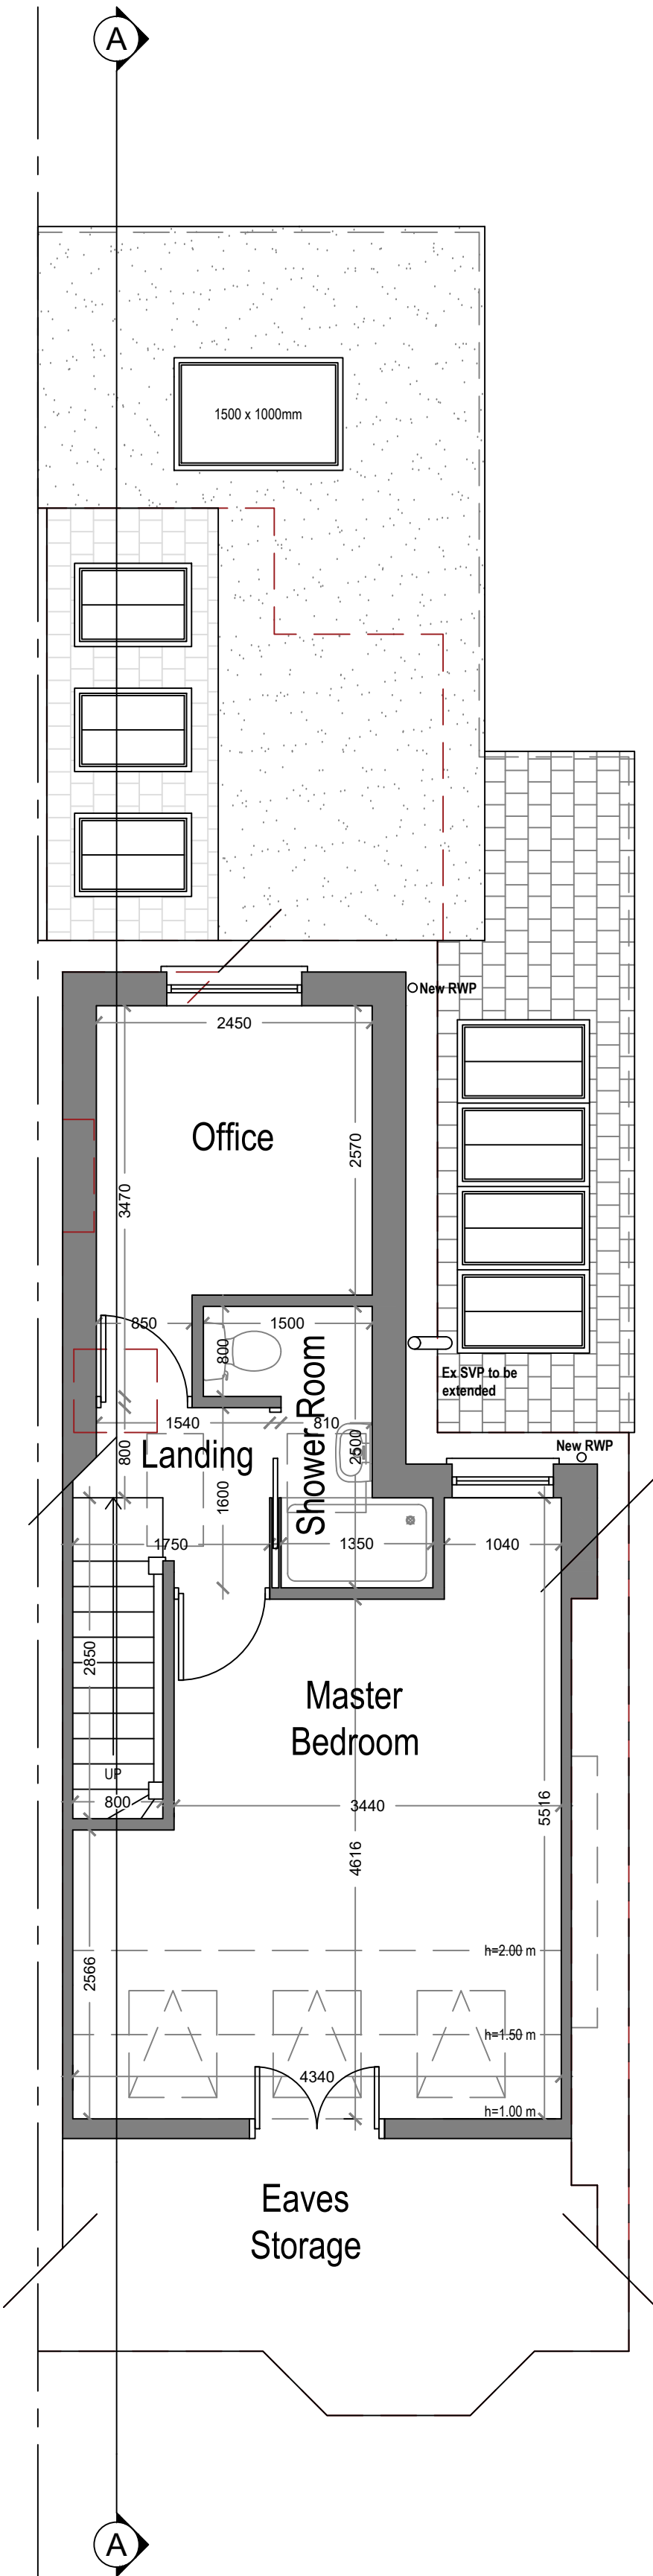
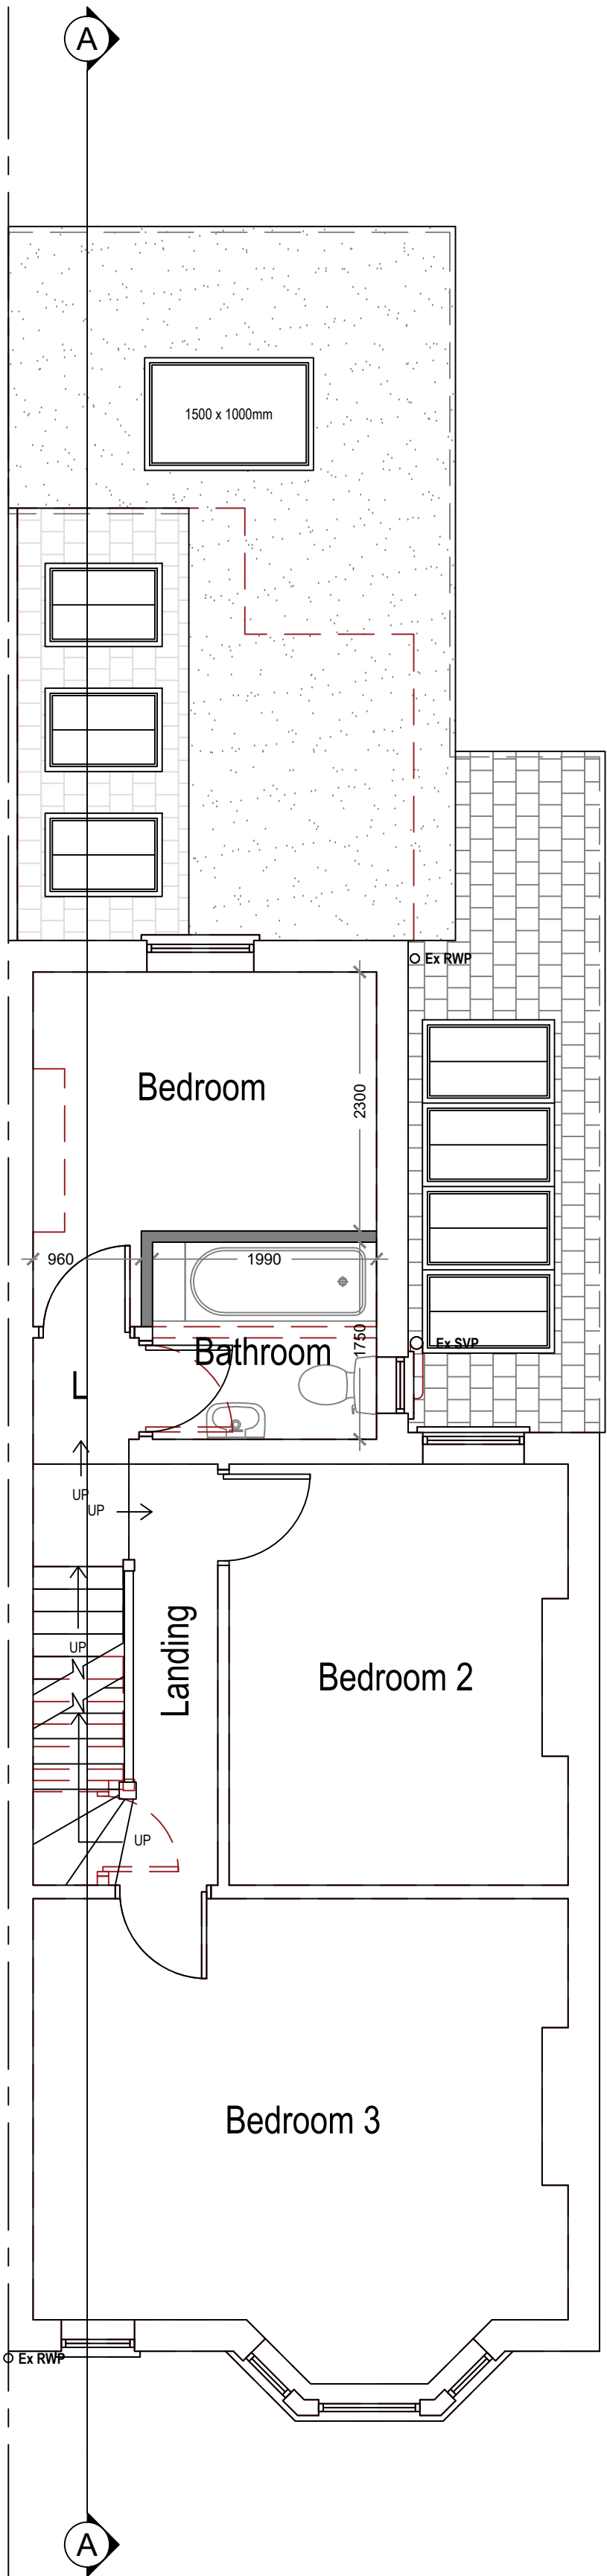
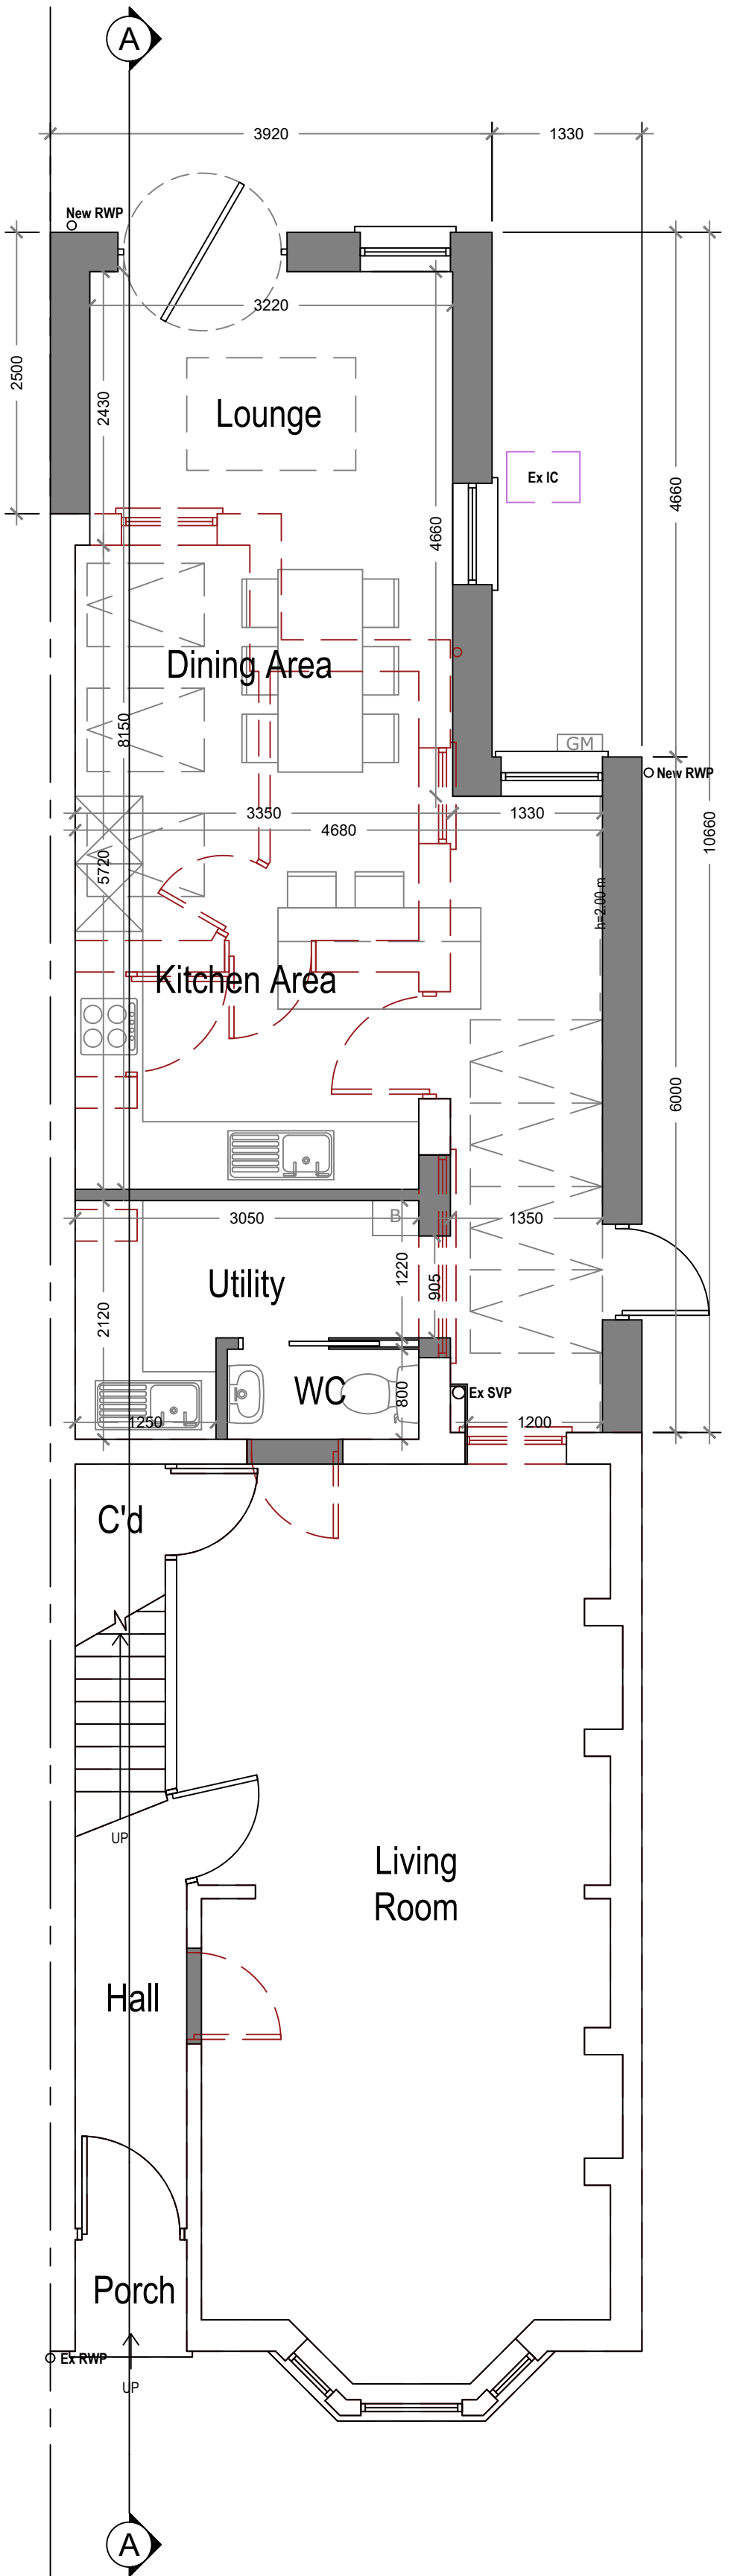


- Symbol Key:
- Boundary line
 - Demolished
 - Details above

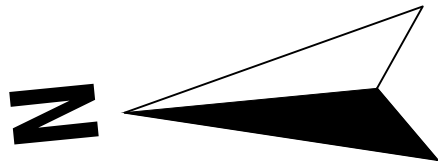

ArkiPlan Architectural Ltd • Enquiries@ArkiPlan.co.uk
Lytchett House, 13 Freeland Park, Wareham Road, Poole, Dorset, BH16 6FA

Site	32 York Road, Hitchin, Hertfordshire SG51XB	Date	22.01.2025		
		Sheet	24-2626	D03	REV 04
		Job	New Extension & Loft Conversion		
		Scale	1:50 @A1, 1:100 @A3		
Title Number	HD567810	Title	As Shown		