
© 2018 RPS Group

Notes

1. This drawing has been prepared in accordance with the scope of RPS's appointment with its client and is subject to the terms and conditions of that appointment. RPS accepts no liability for any use of this document other than by its client and only for the purposes for which it was prepared and provided.
2. If received electronically it is the recipients responsibility to print to correct scale. Only written dimensions should be used.
3. This drawing should be read in conjunction with all other relevant drawings and specifications.

KEY

Application Site

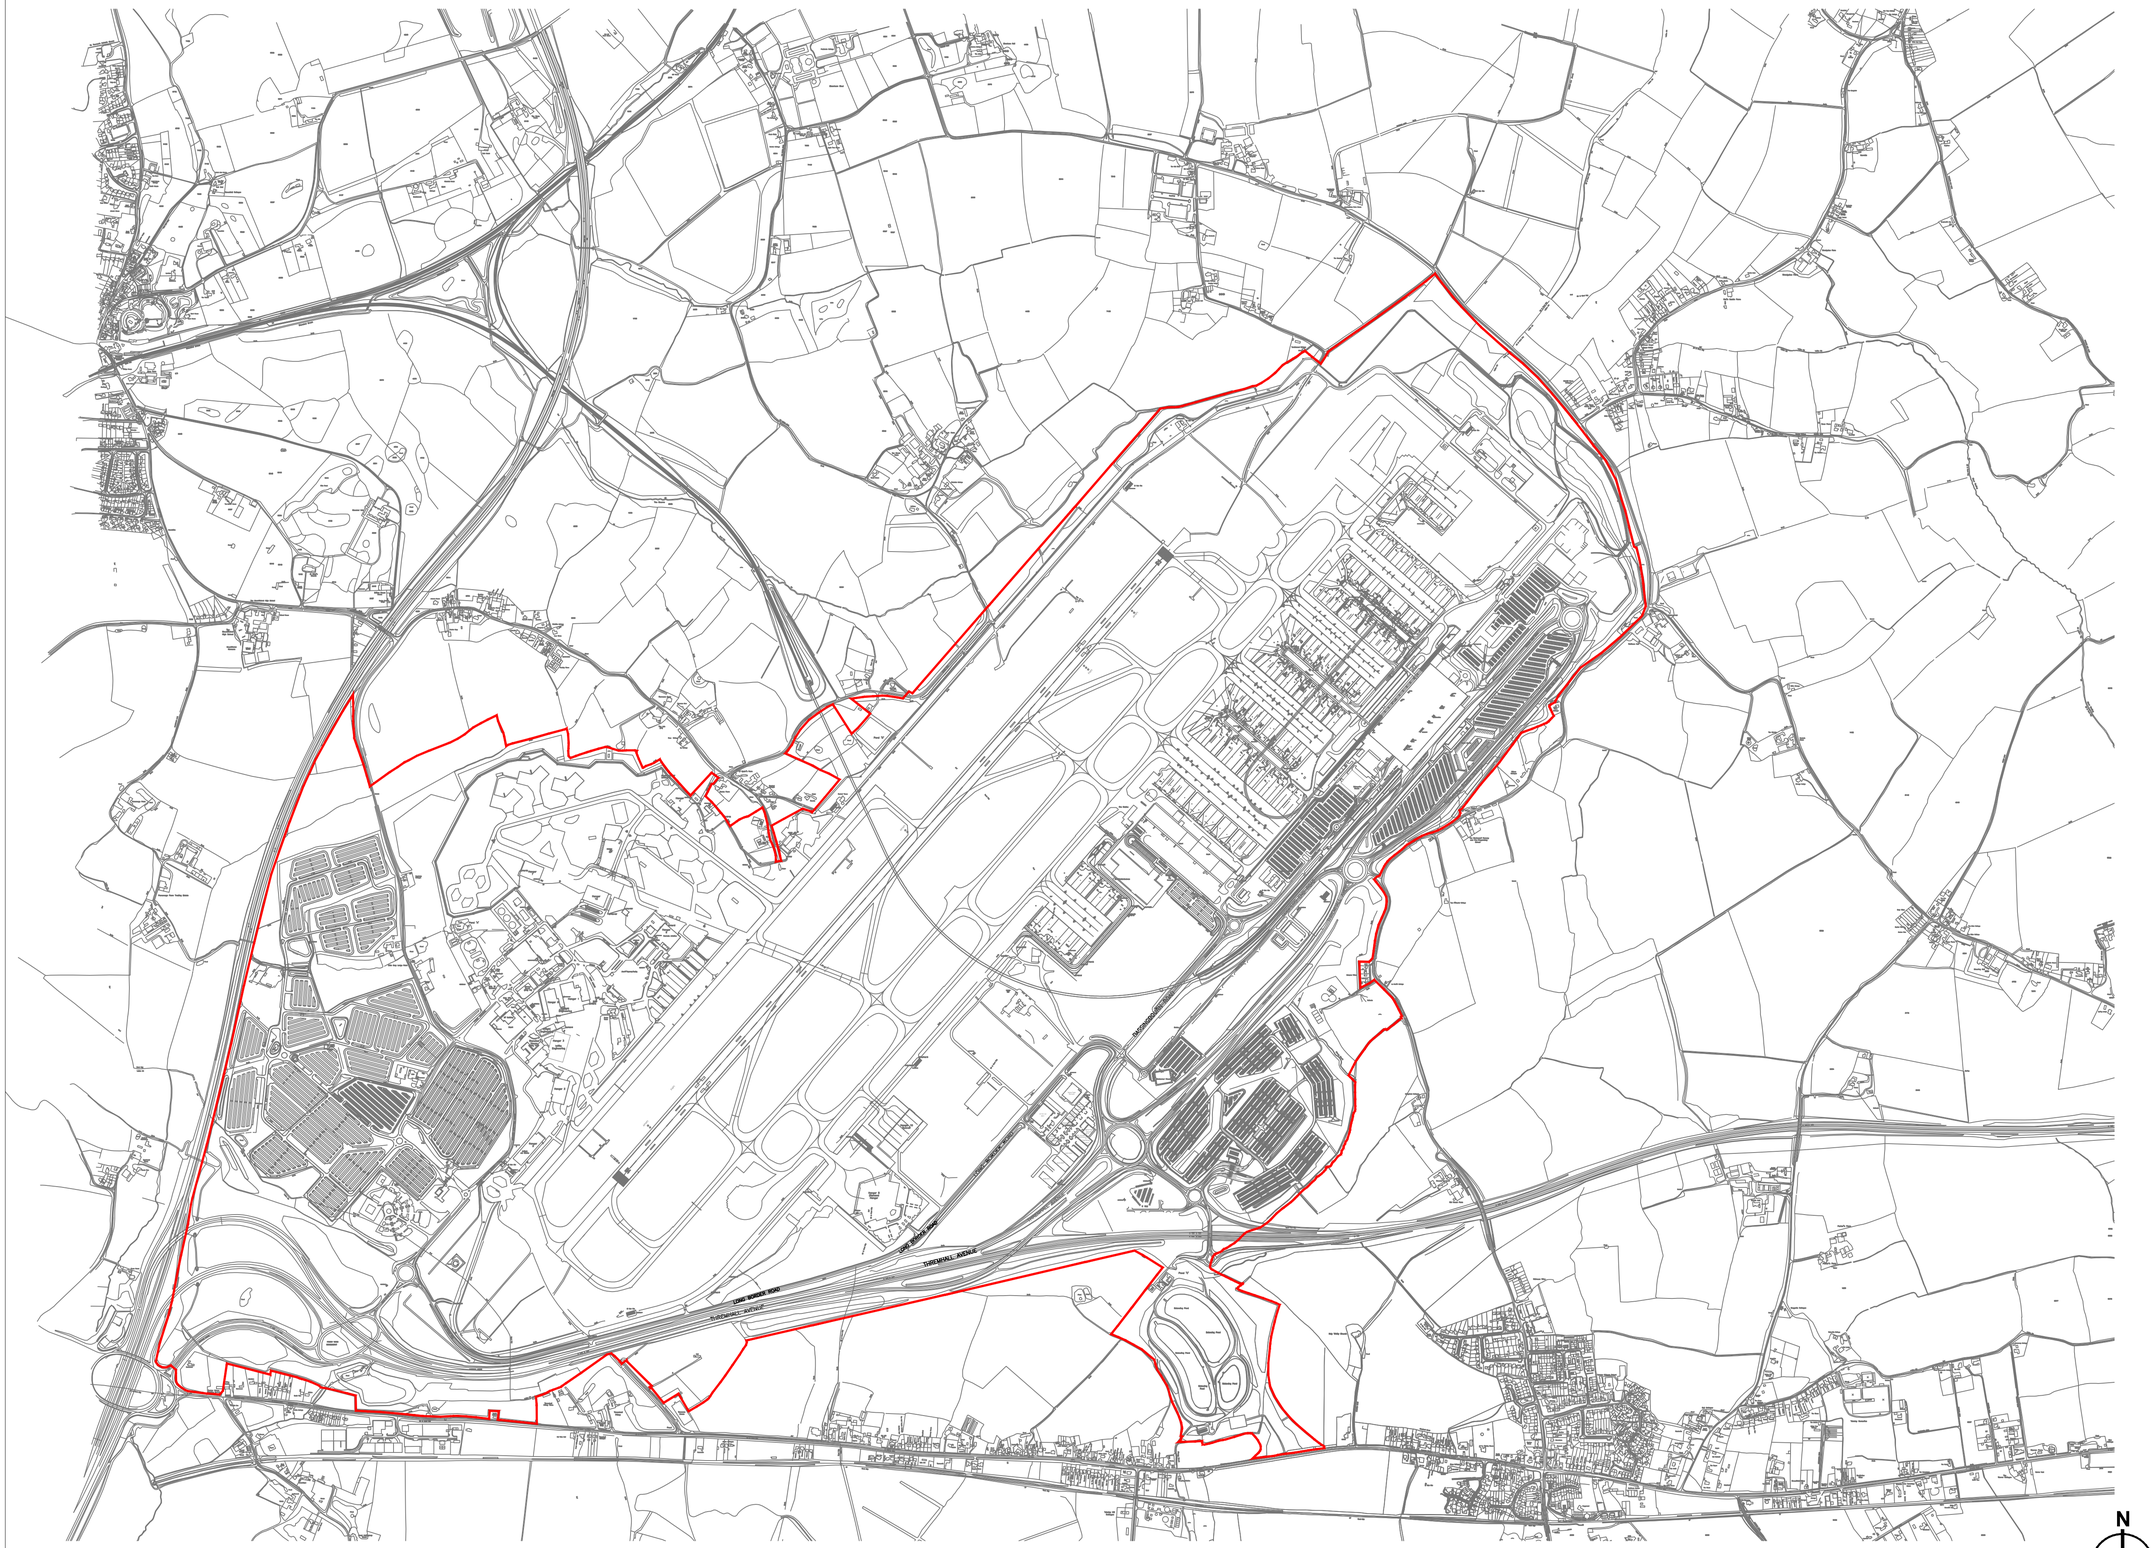

Rev	Description	By	Ckd	Date

RPS

Sherwood House,Sherwood Avenue,
Newark, Nottinghamshire, NG24 1QQ
T:01636 605 700 E: rpsnewark@rpsgroup.com

Client MAG London Stansted Airport

Project Stansted Airport 35+ Planning Application

Title Location Plan

Status	Scale	Date Created
Preliminary	1:10000 @ A1	14/02/18
Project Leader	**Drawn By**	**Checked by**
KRP	DEC	MJH

Document Number	Revision	Suitability
NK017817-SK309	-	S0
Project Number / Originator - Zone - Level - Type - Role - Drawing Number		

rpsgroup.com/uk