


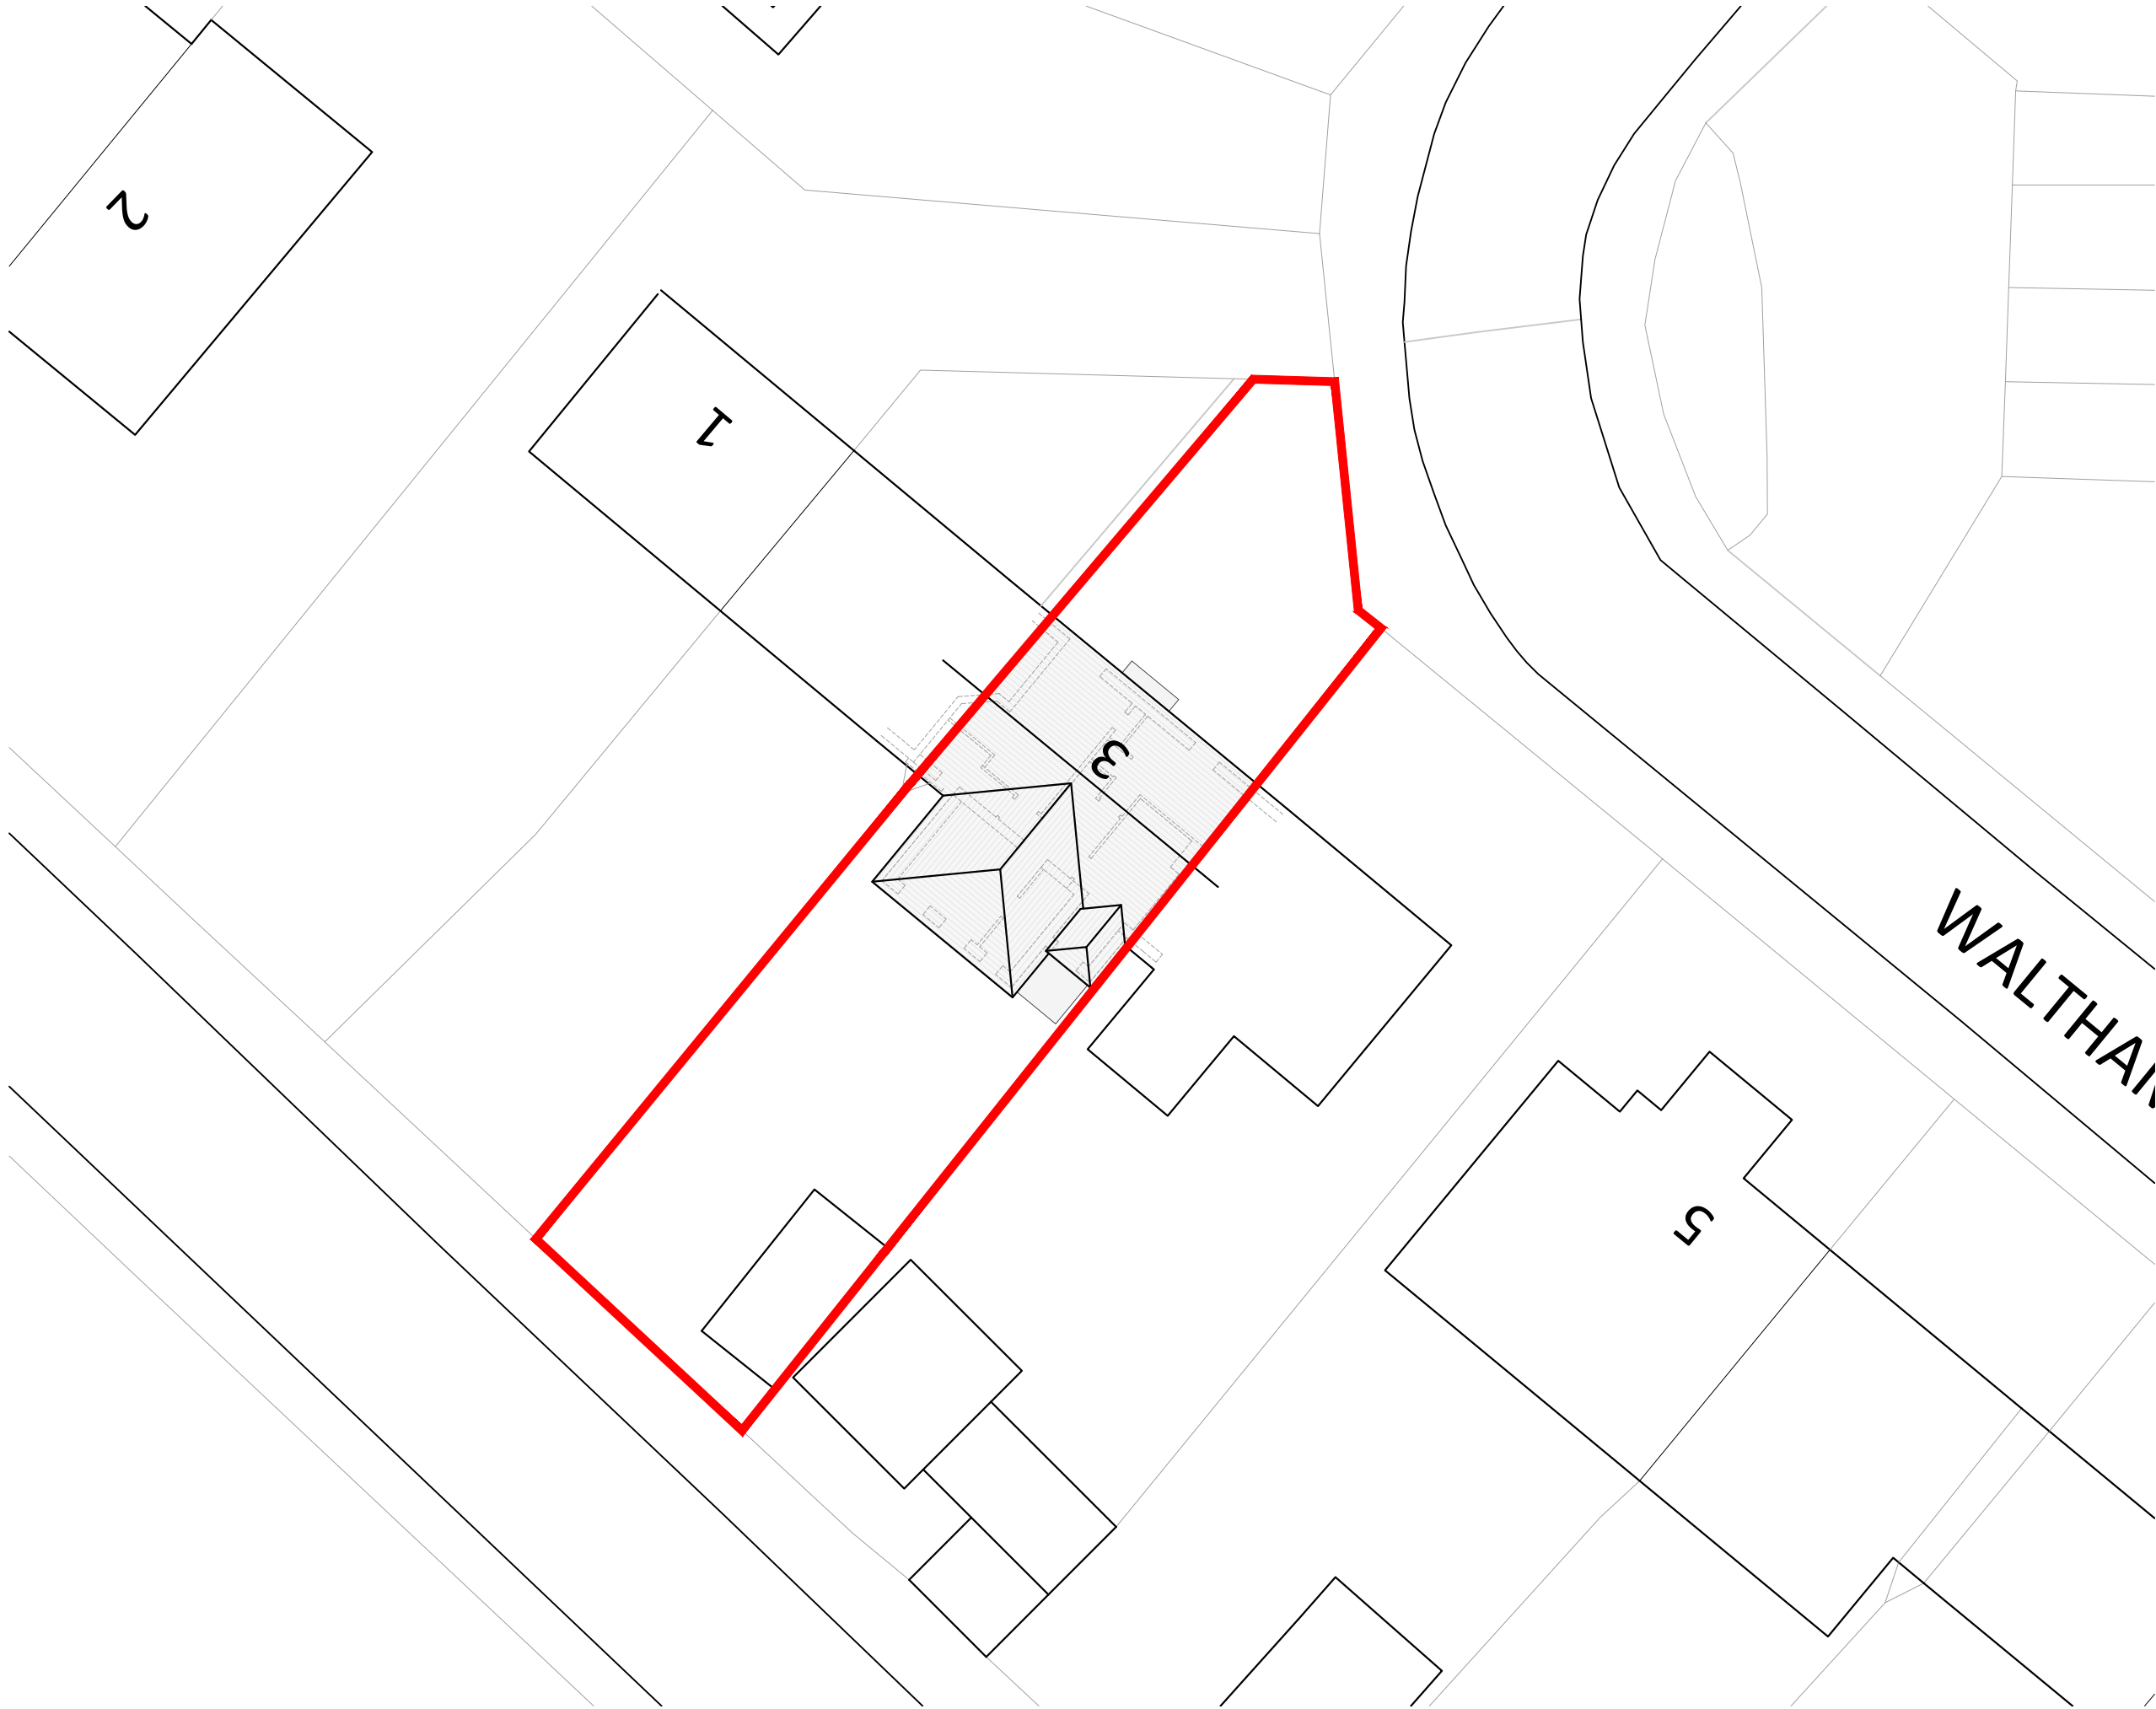

FOR APPROVAL

Location
3 WALTHAM ROAD
HITCHIN

Title
PROPOSED BLOCK PLAN

Scale 1:200 @ A3	Drawn SB	Checked HE	Date JUL 26
Drawing Number 2403_YPUK_P002	Revision P1		



YOURPLANS