


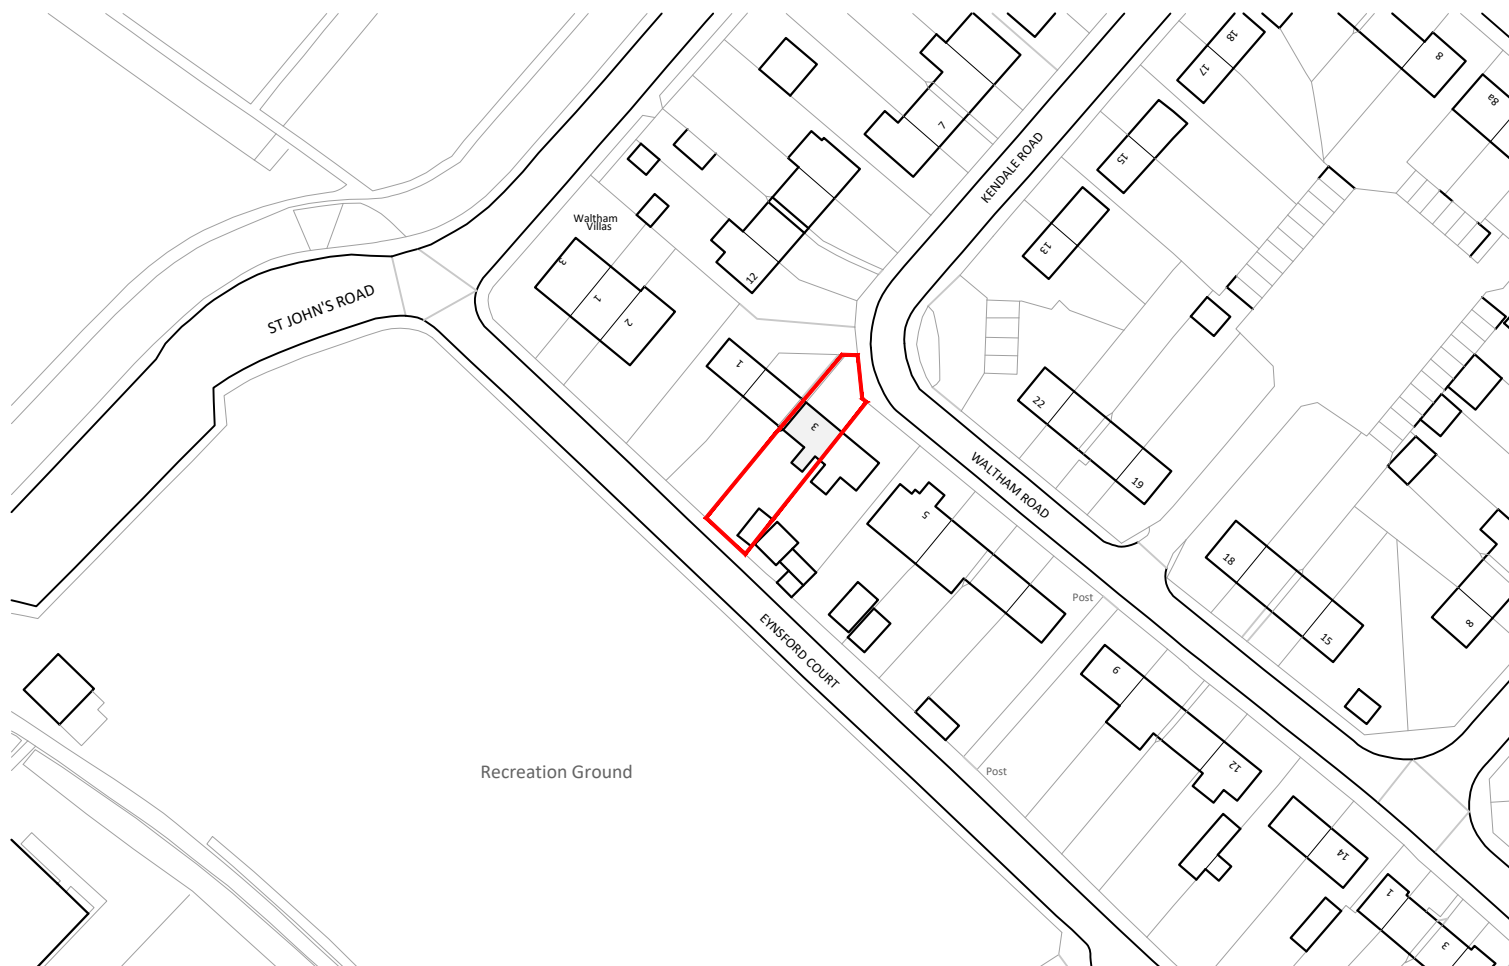

FOR APPROVAL

Location

3 WALTHAM ROAD
HITCHIN

Title

SITE LOCATION PLAN

Scale	Drawn	Checked	Date
1:1250 @ A4	SB	HE	JUL 26

Drawing Number	Revision
2403_YPUK_P001	P1

0 12.5 25 37.5 50 62.5m
1:1250



YOURPLANS

Website : [Yourplansuk.com](https://www.yourplansuk.com) | Phone : 01438 587300 | Email : info@yourplansuk.com

© 2026 YOUR PLANS UK (YPL UK LIMITED). ALL RIGHTS RESERVED.