



NOTES:
All dimensions must be checked on site and not scaled from this drawing.


EXISTING ELEVATIONS

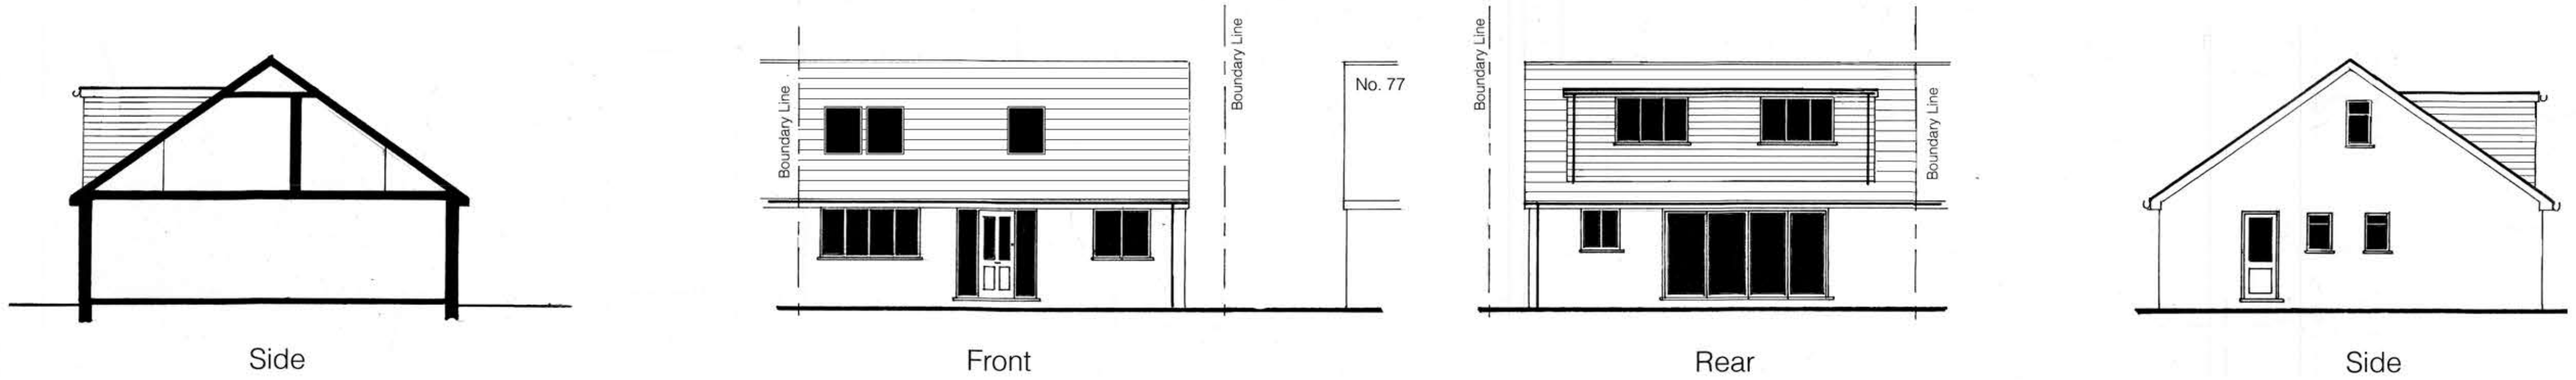


PROPOSED ELEVATIONS

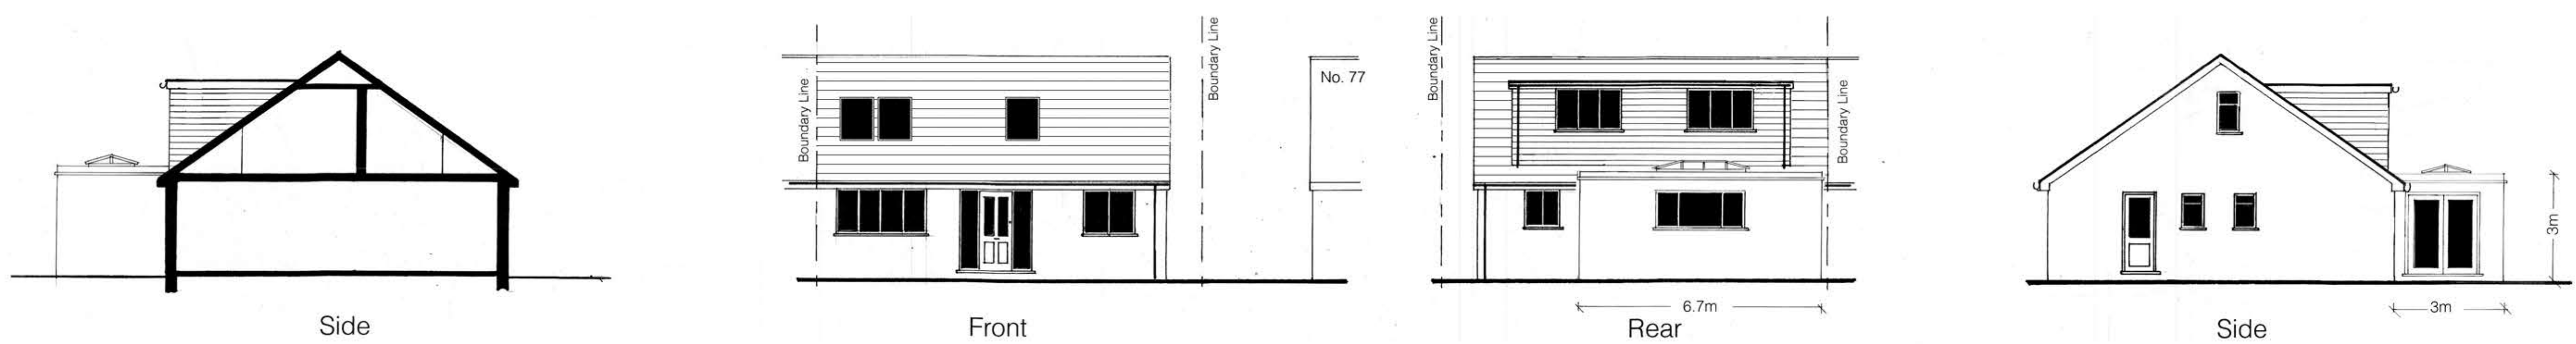


Existing Ground Floor

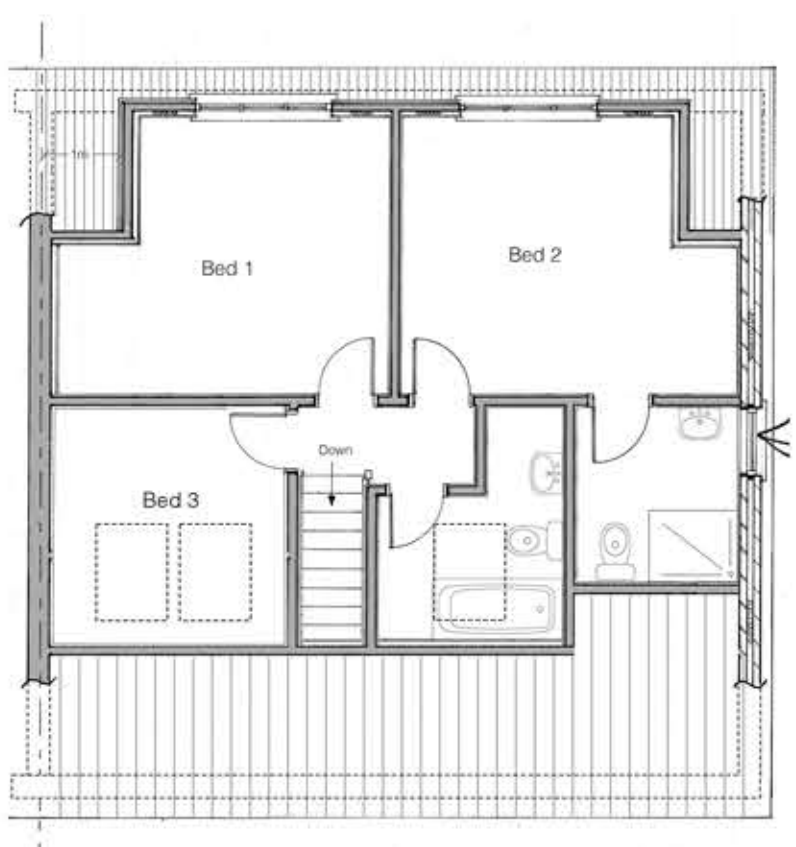


Existing First Floor

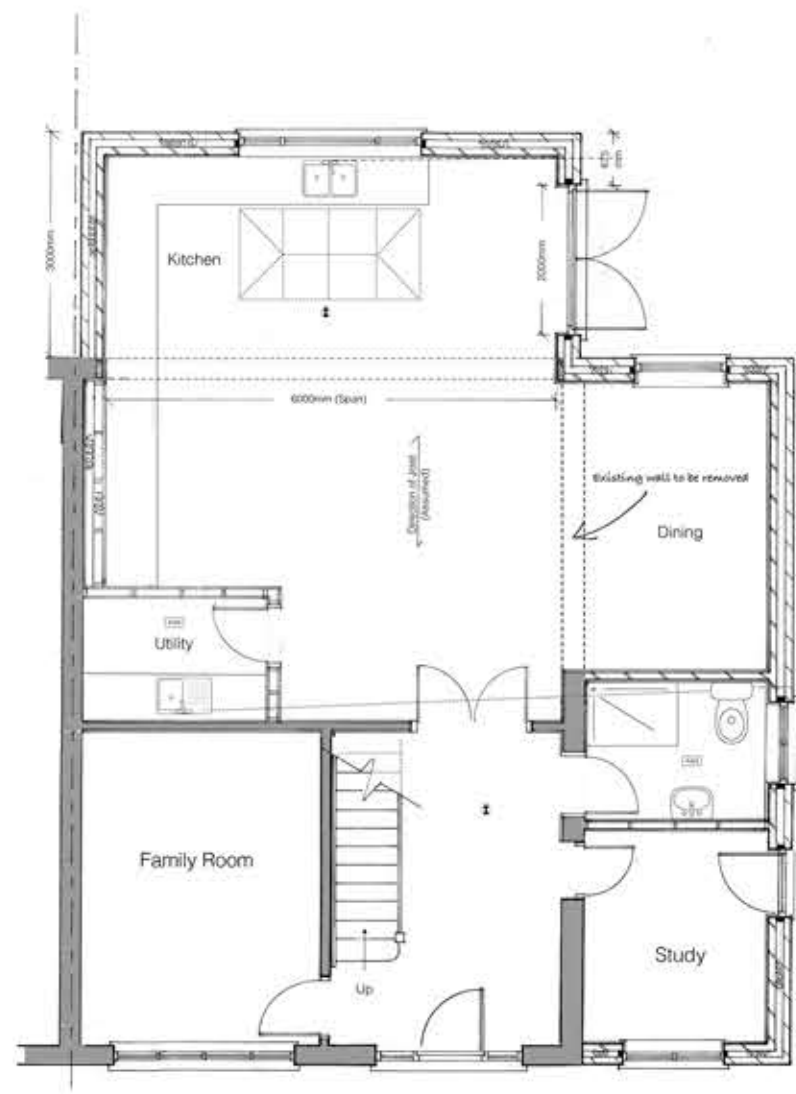

Proposed Ground Floor

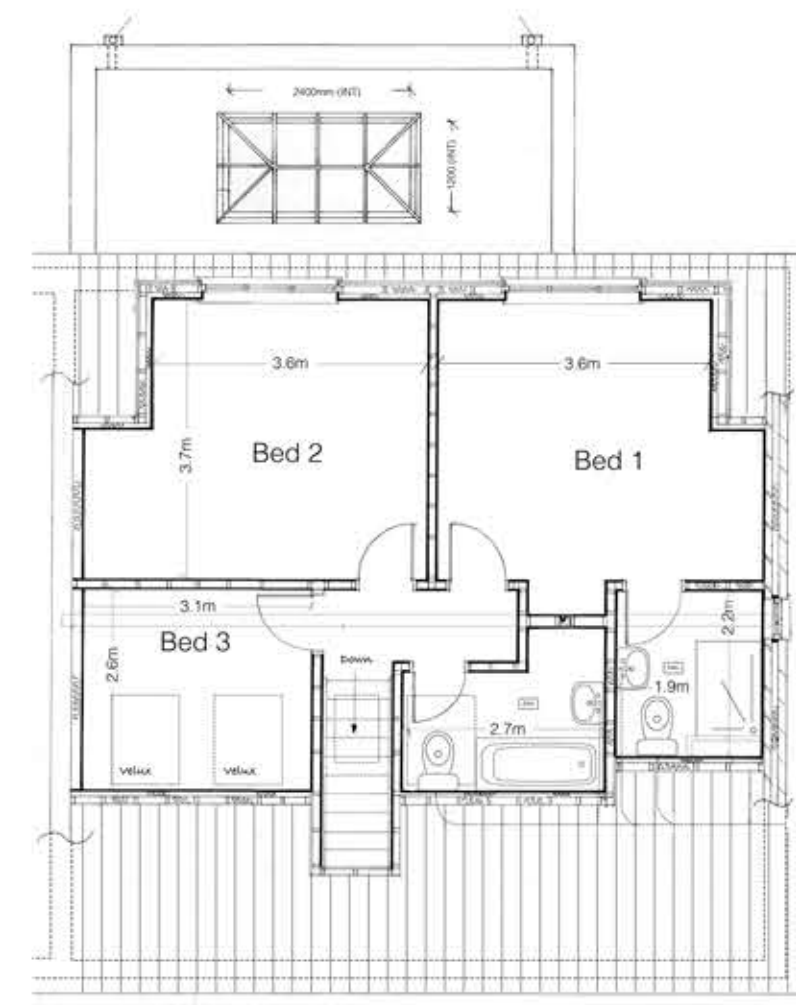

Proposed First Floor

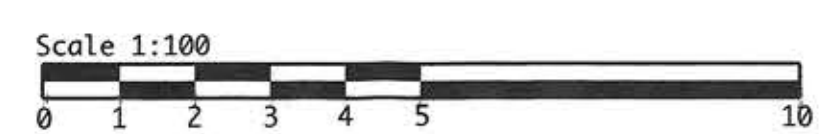

Elevations & Plans	
Client Mr & Mrs Jordan 75 Ninesprings Way Hitchin Herts SG49 NR	
 Planning Services Management Development	
52 Windmill Road Fittwick Beds MK45 1AU	
01525754037 07702401498 rpbuckingham@hotmail.co.uk	
Scale 1:100 @ A1	
Date 15/07/26	Drawn by
Drg. No. LJ/26/206-06	
Rev.	