


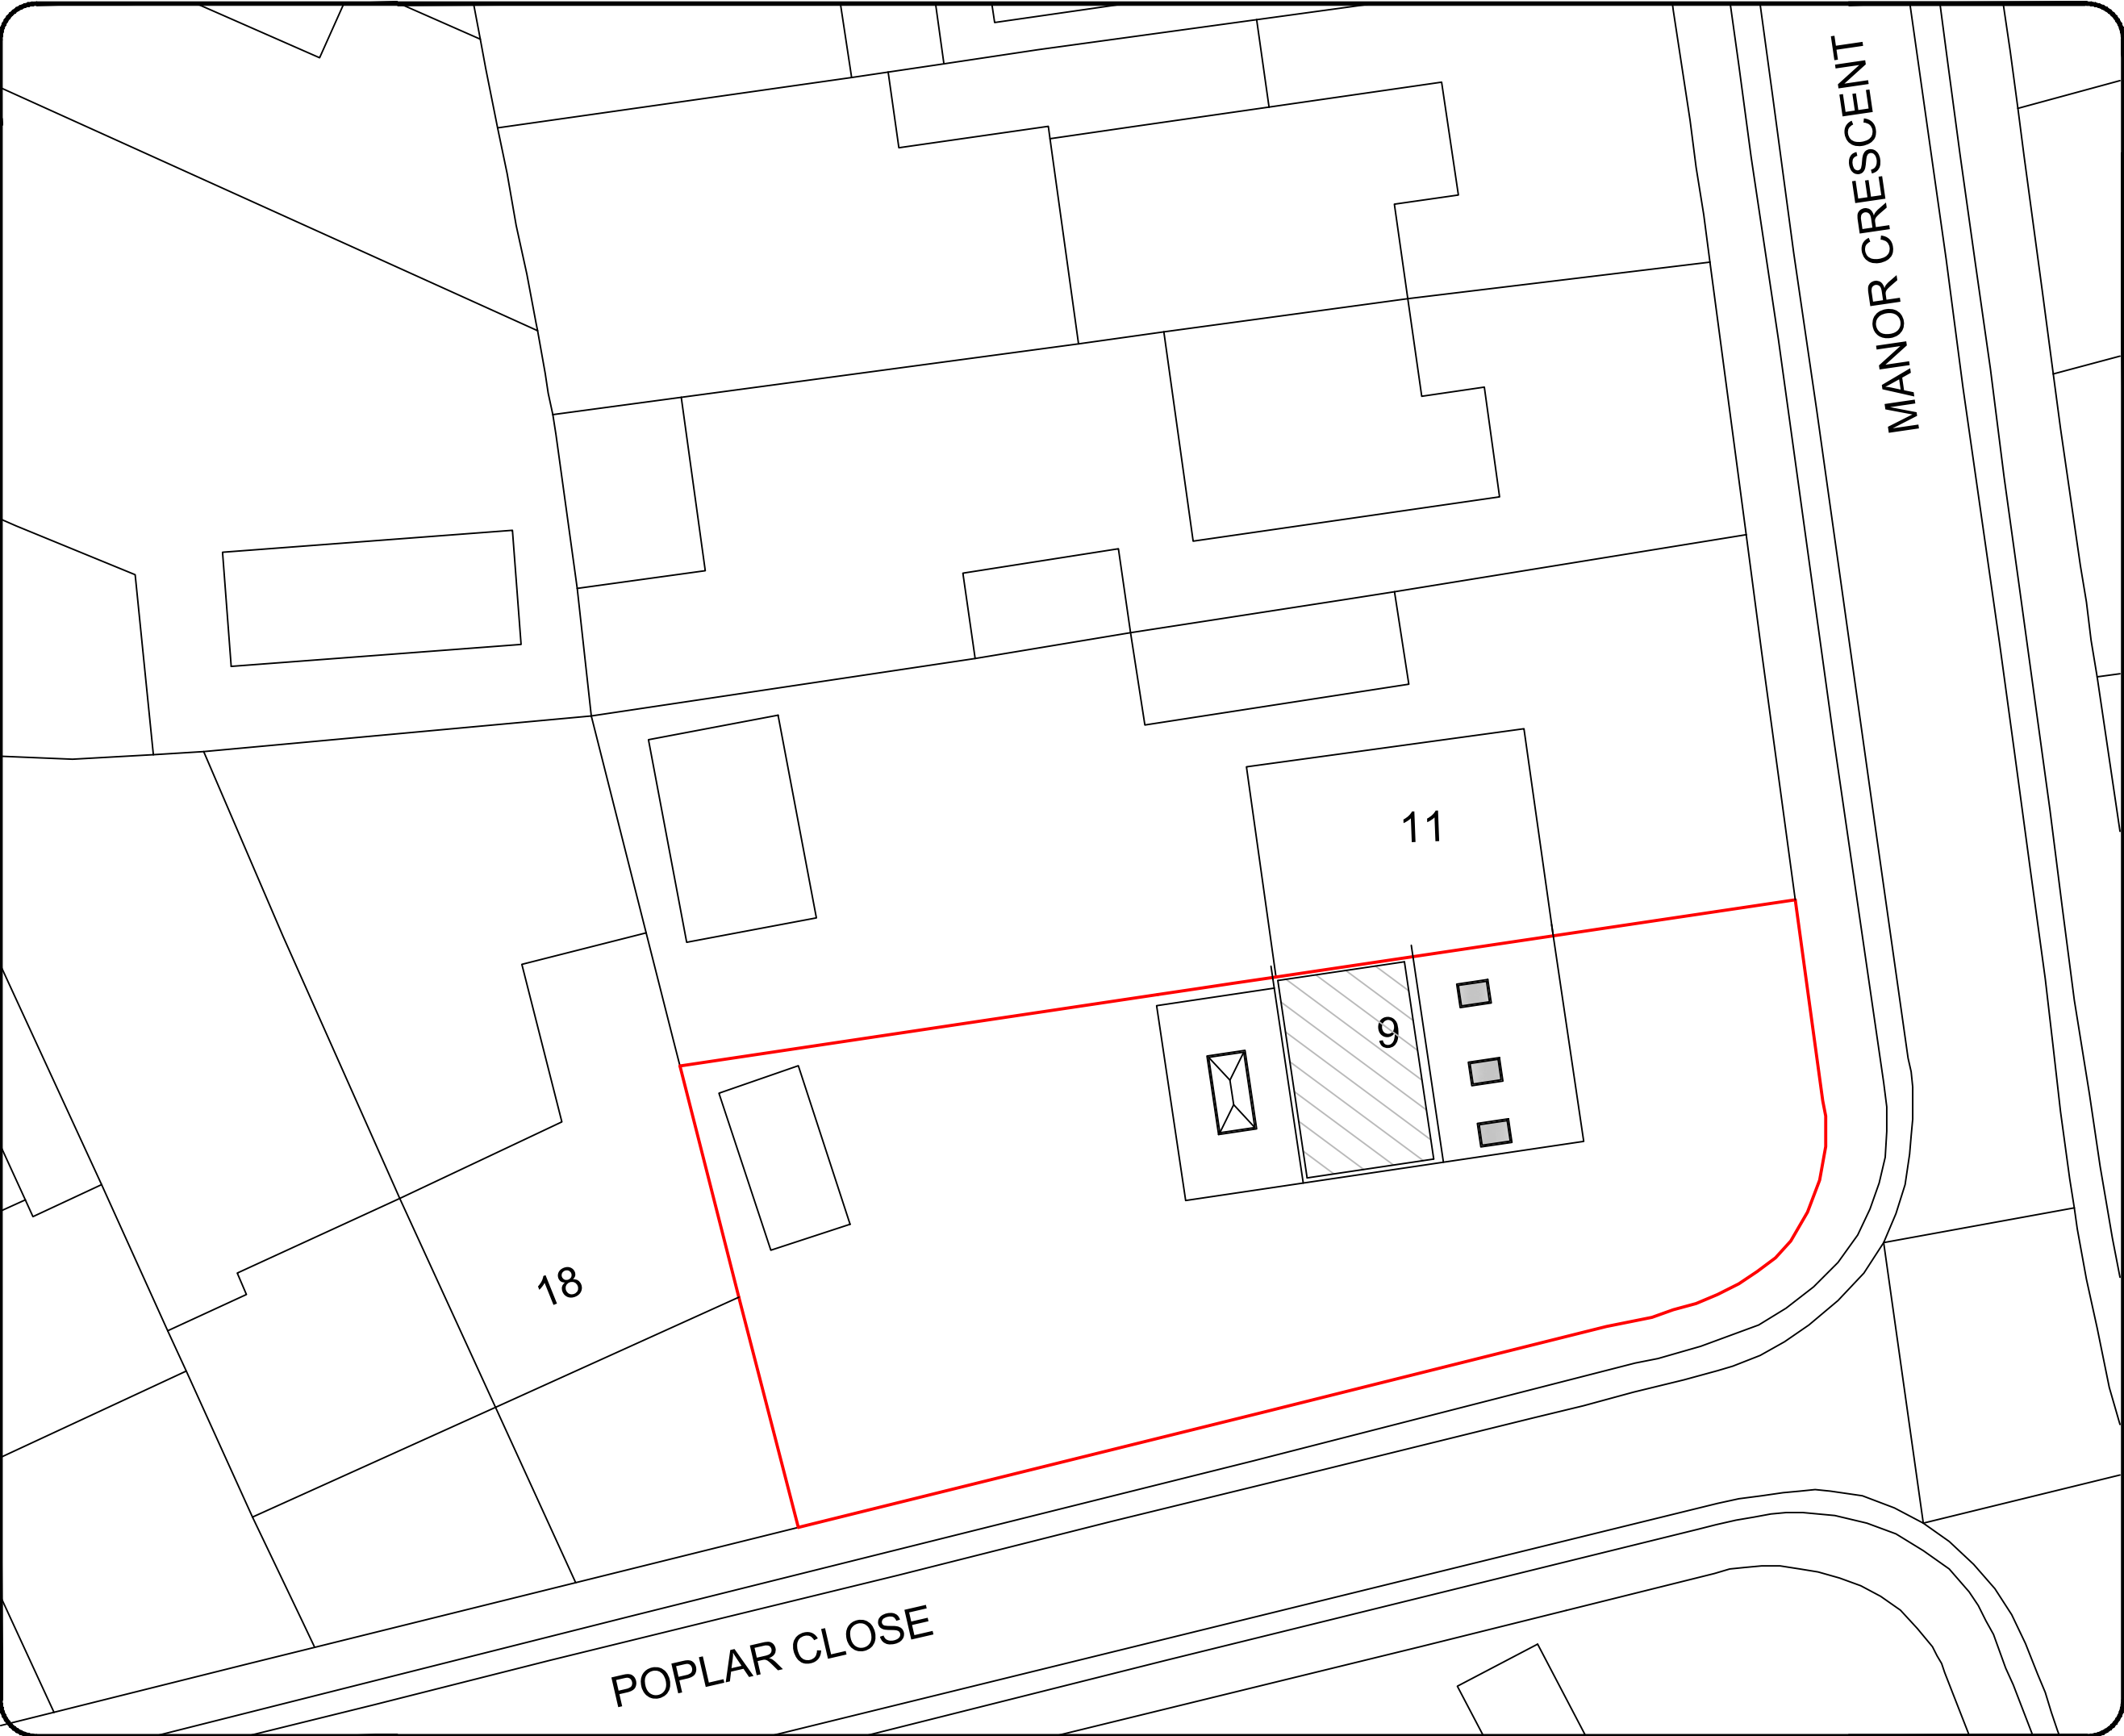

Notes

All drawings to be signed off by building control before the commencement of any works. If works commence on a Building Notice, the Builder/property owner commences works at their own risk and ELA Design (or its Officer's) cannot accept any liability whatsoever for these works carried out.



Scale in Metres
1:200

0

2

4

6

8

10



O/S licence number

100060020

Rev	Date	Details	By
A	25/06/26	Revision A	CE

Project:

Loft Conversion

Drawing:

Proposed Block Plan

Address:

9 Manor Crescent,
Hitchin, SG4 9LY

Drawing N°:

ELA/7

Rev:

A

A3 Scale:	Drawn By:	Job No:	Date:
1:200	CE	3600	25/06/26



ELA Design

Beechcroft
Riverside Avenue
Broxbourne
Herts
EN10 6RA

www.ela-design.co.uk

Tel:- 07979510821