
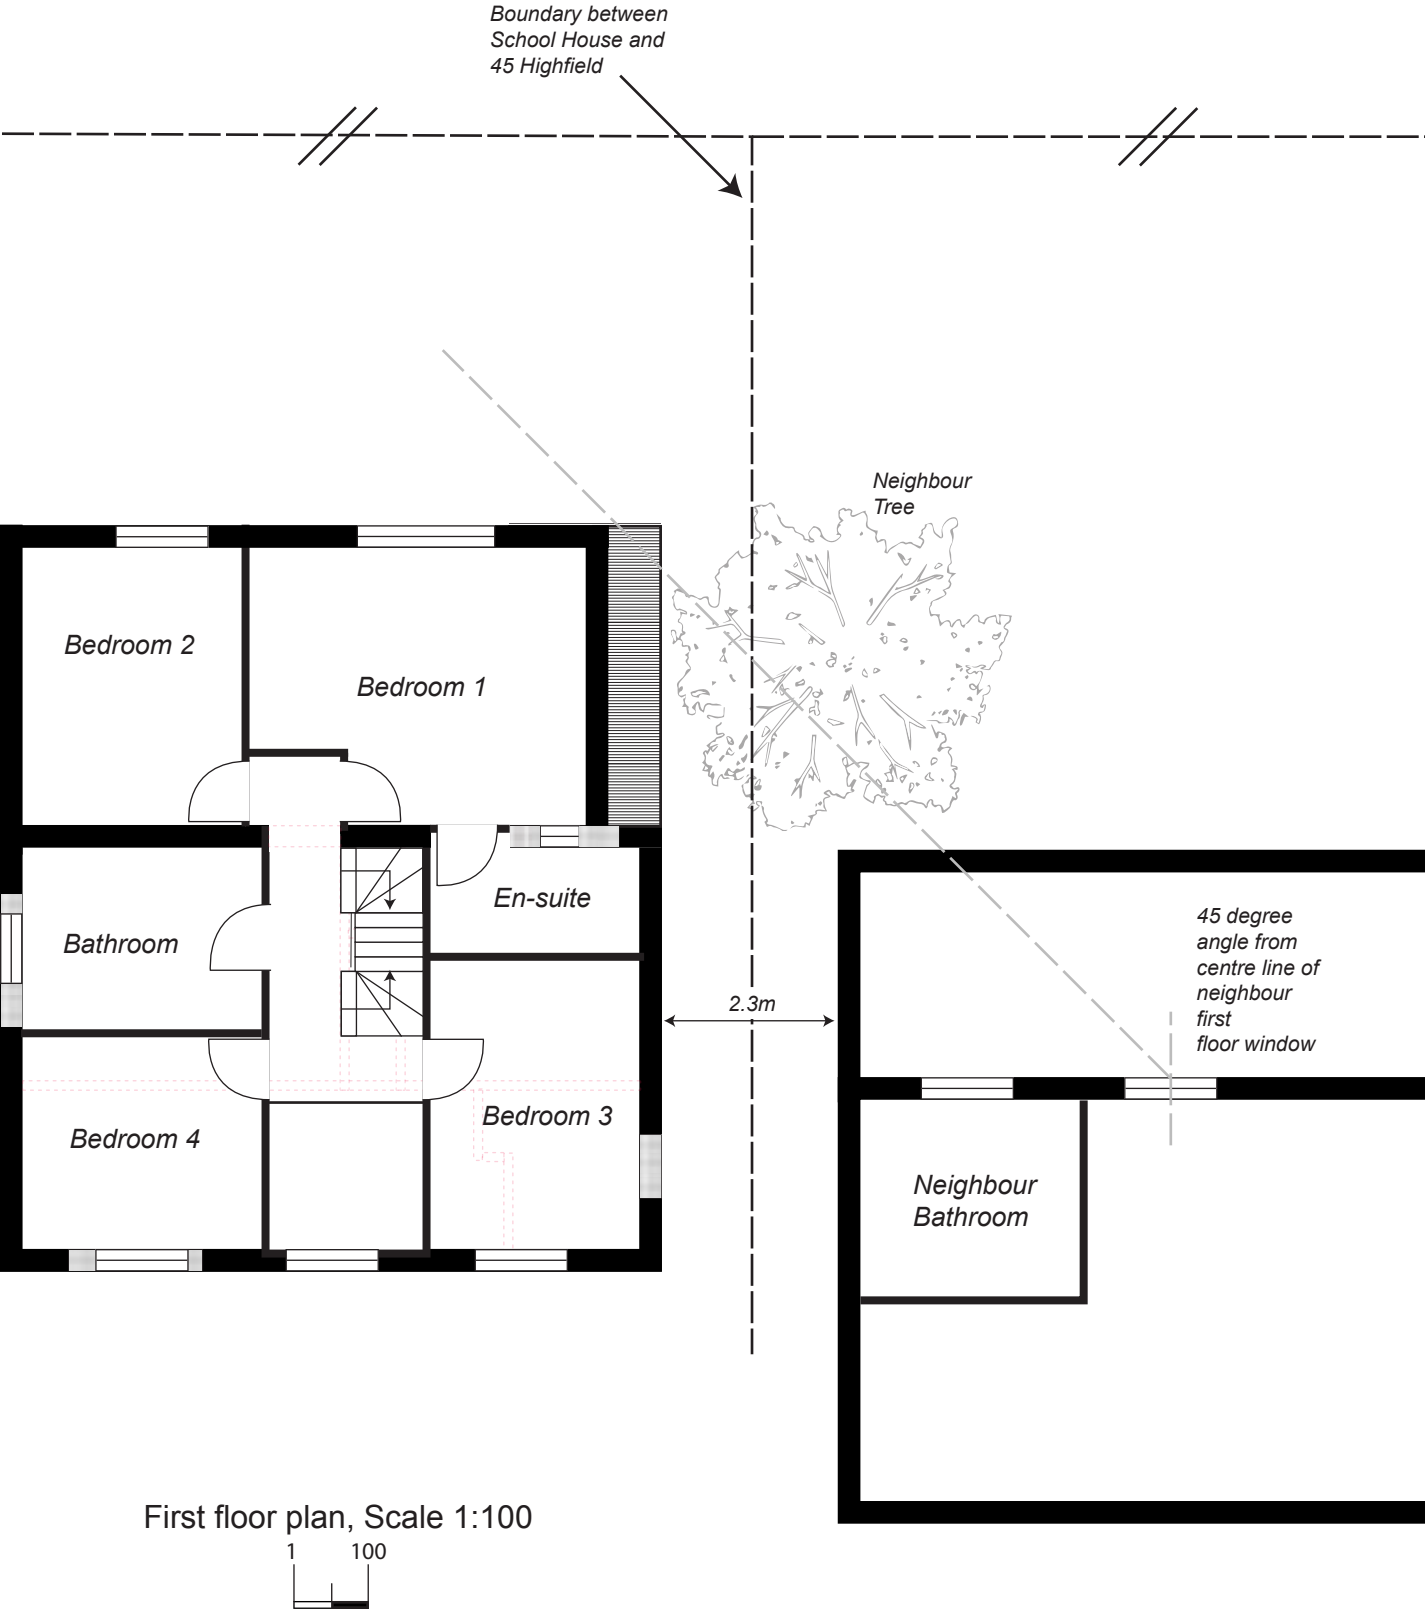


3. Proposed Plans - School House, Highfield, Letchworth Garden City, SG6 3PY

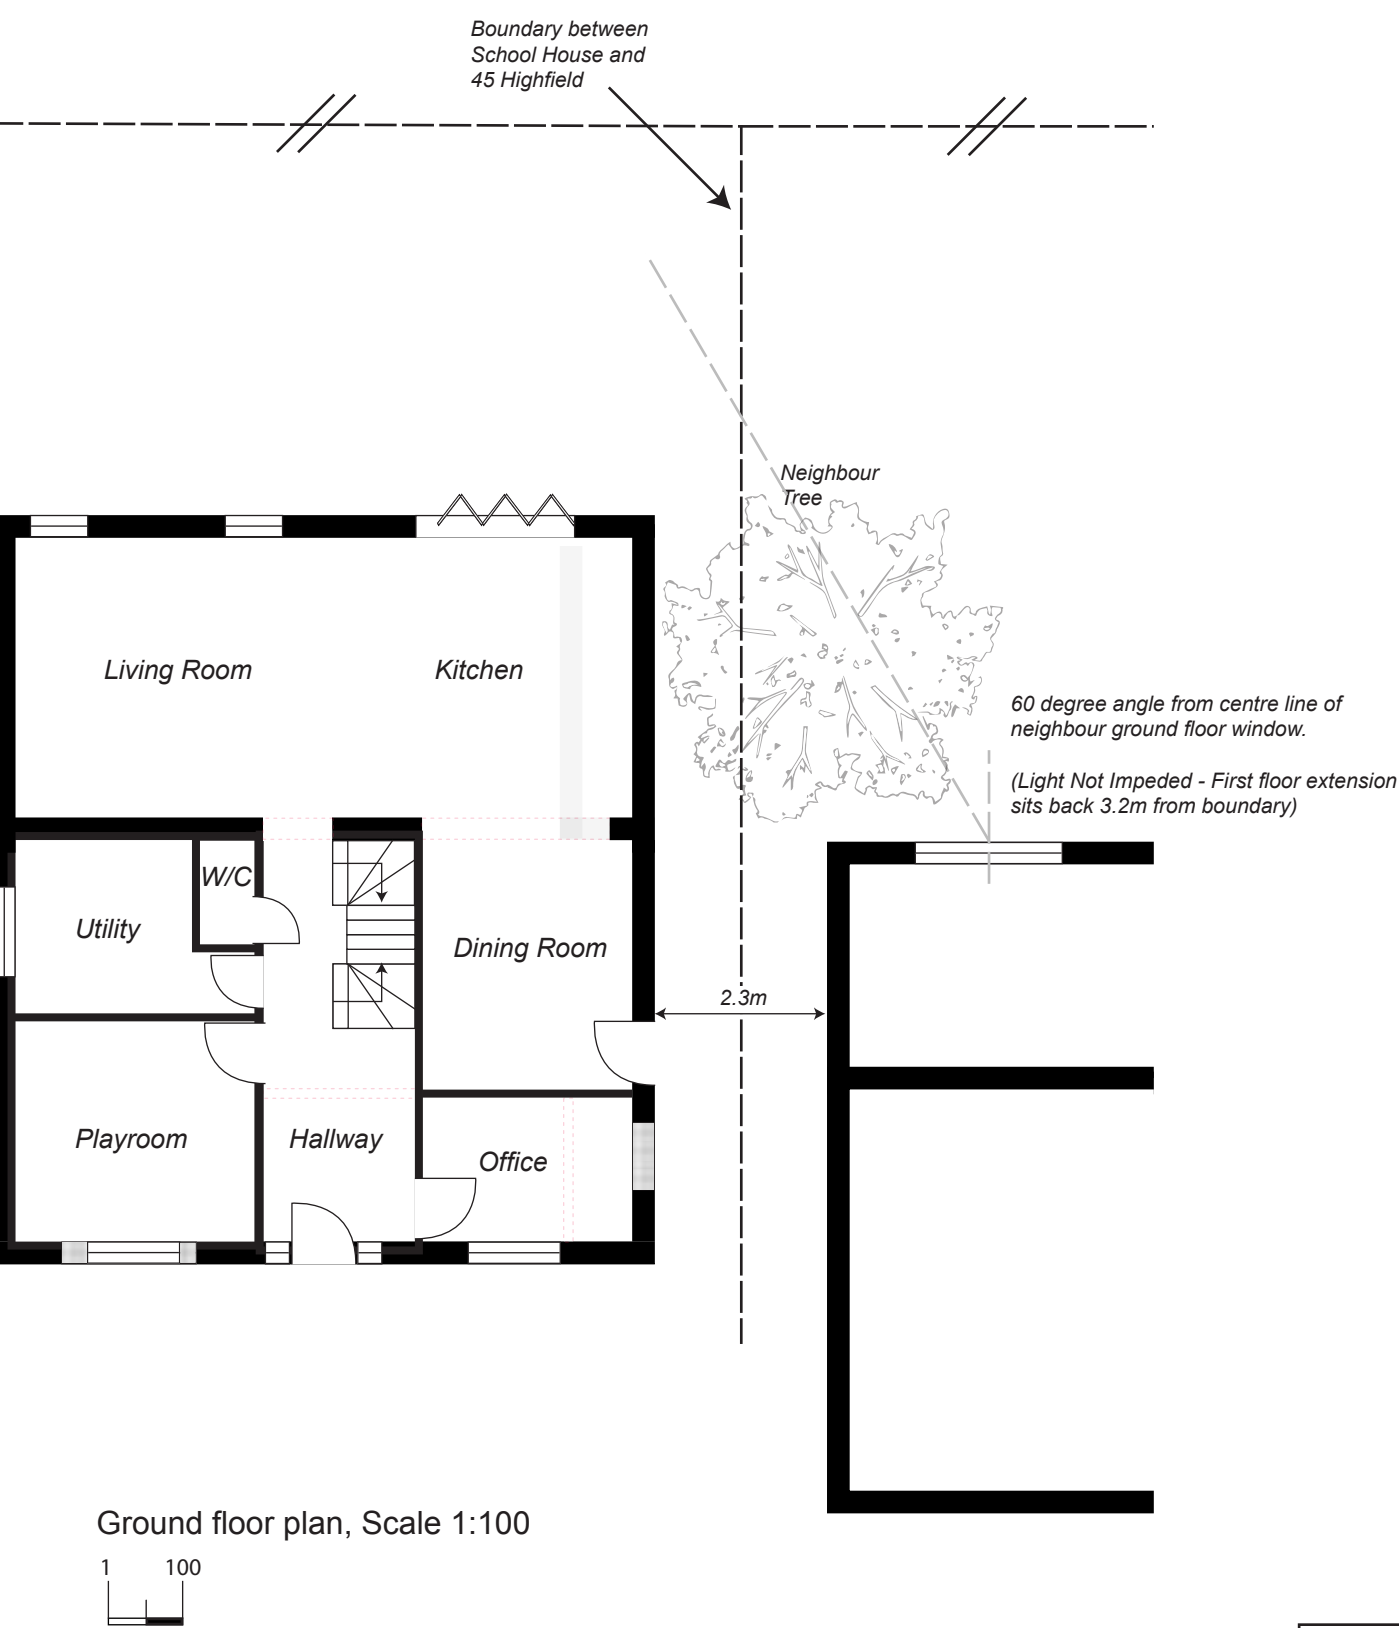

PROJECT:	DATE:	SCALE:
V2 School House, Highfield, Letchworth Garden City, SG6 3PY	20.09.2026	To Scale - A3
Double Storey Rear Extension		