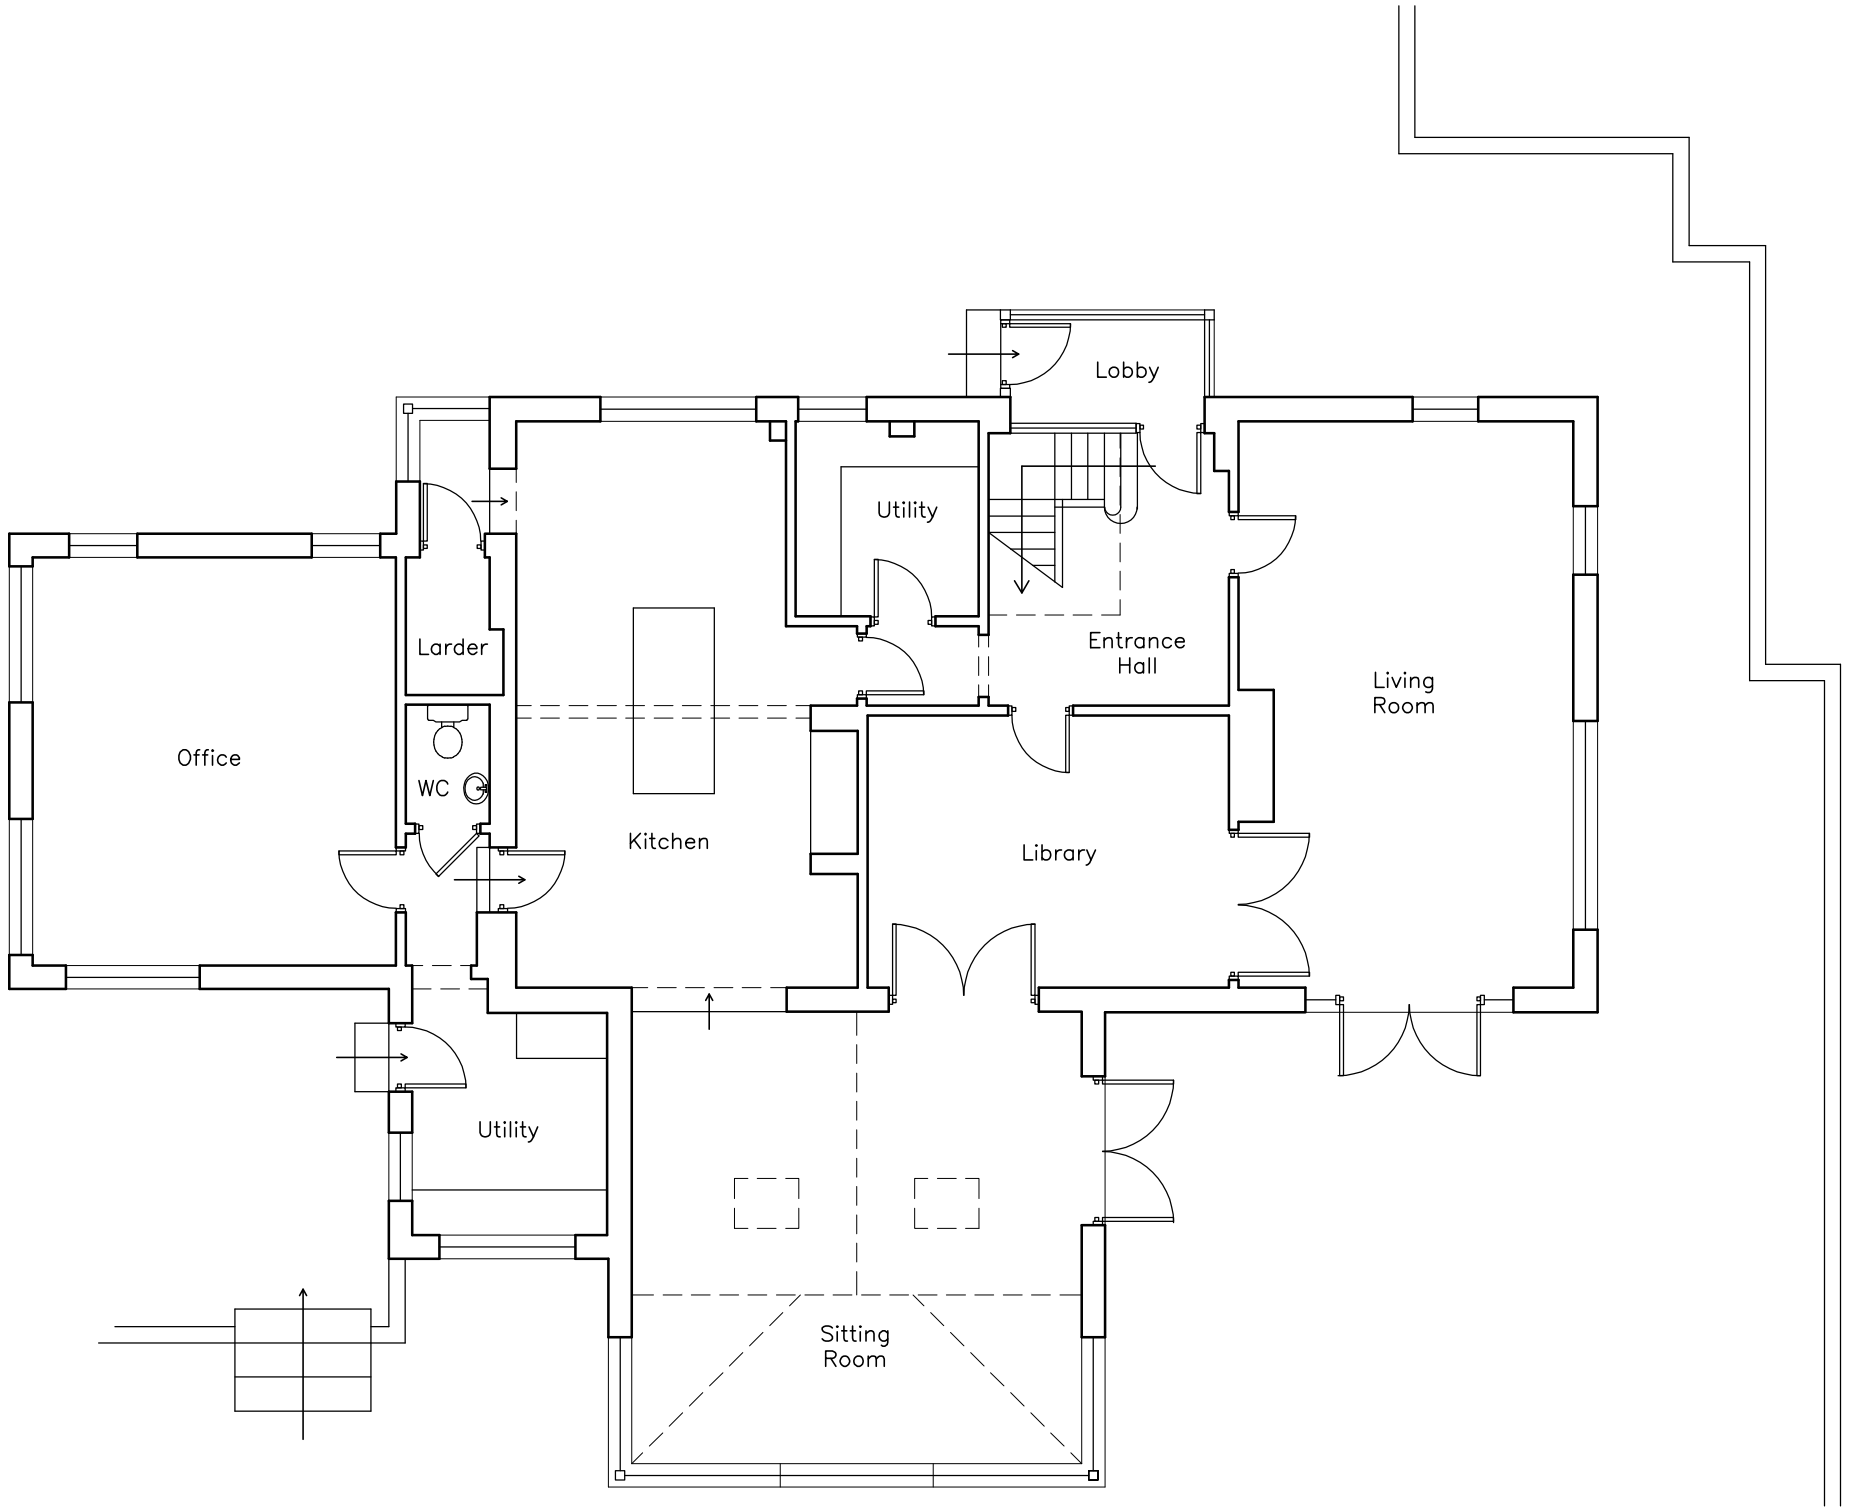

MRS. F. LAW
ALTERATIONS TO DWELLING
EXISTING GROUND FLOOR PLAN

DWG NO : 1538/01A

SCALE : 1:100 @ A3
DATE : MAY 2015
SITE: THRIFT FARM HOUSE
SG8 3NN

FITCH BUTTERFIELD ● ASSOCIATES ○ ARCHITECTS

7 High Street
St. Neots
Cambridgeshire
PE19 1BU

Telephone 01480 477333
Facsimile 01480 404111
fitch.butterfield@btinternet.com

RIBA
Chartered Practice