

[E-01] FRONT ELEVATION 1:50



[E-02] SIDE ELEVATION 1:50

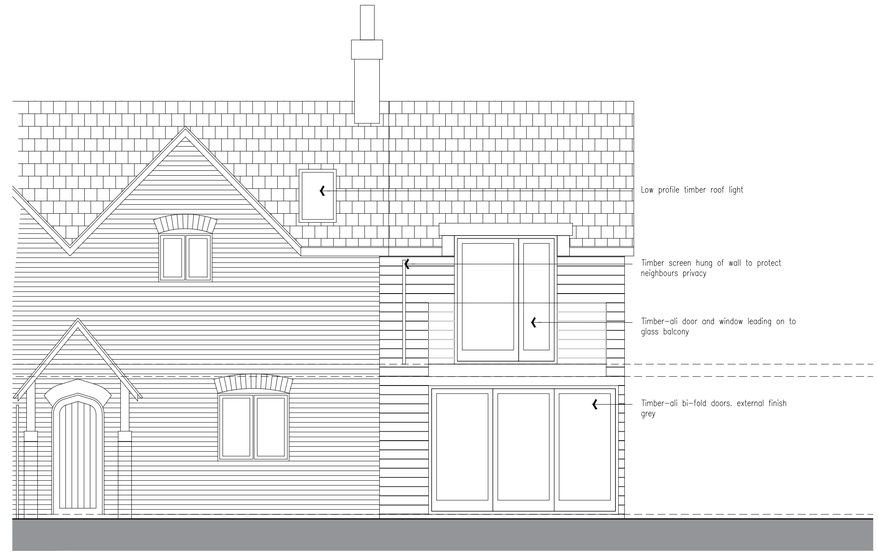

[E-03] REAR ELEVATION 1:50

Scale 1:50 — 0 0.5 1.5 3 5m



[P-04] BLOCK PLAN 1:200

Scale 1:200 — 0 2 5 10 20m



[P-04] FIRST FLOOR PLAN 1:50

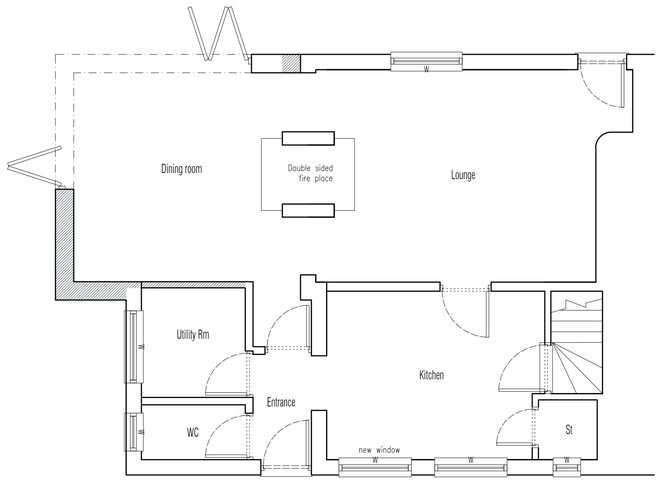

[P-03] GROUND FLOOR PLAN 1:50

CROE ARCHITECT LLP:
THIS DRAWING IS THE PROPERTY OF CROE ARCHITECTS LLP, AND IS ISSUED ON THE CONDITION THAT IT IS NOT REPRODUCED, DISCLOSED OR COPIED TO ANY UNAUTHORISED PERSON IN WHOLE OR PART WITHOUT PRIOR WRITTEN CONSENT.

NO DIMENSIONS ARE TO BE SCALED FROM THIS DRAWING. ALL DIMENSIONS STATED MUST BE VERIFIED ON SITE. THE ARCHITECT MUST BE ADVISED OF ANY DISCREPANCIES PRIOR TO ANY ITEM OF WORK BEING PUT IN HAND.
THIS DRAWING MUST BE READ TOGETHER WITH THE SPECIFICATION, BILL OF QUANTITIES AND RELATED DRAWINGS.

CLIENT:
Mrs Fiona Cazaly

PROJECT:
2 Riverside Cottages
Arlesey Rd, Ickleford
Hitchin, SG5 3TZ

STATUS:
Planning application

TITLE:
Proposed plans and elevations

DRAWN BY:	DATE:	SCALE:
CH	Oct 17	varies @A1

PRO NUM:	DRAWING NUM:	REV:
17125	002	A

CROE ARCHITECTS

TELEPHONE : 01438 533065
EMAIL : info@croearchitects.co.uk
WEB : www.croearchitects.co.uk