

FRONT ELEVATION



SIDE ELEVATION



REAR ELEVATION

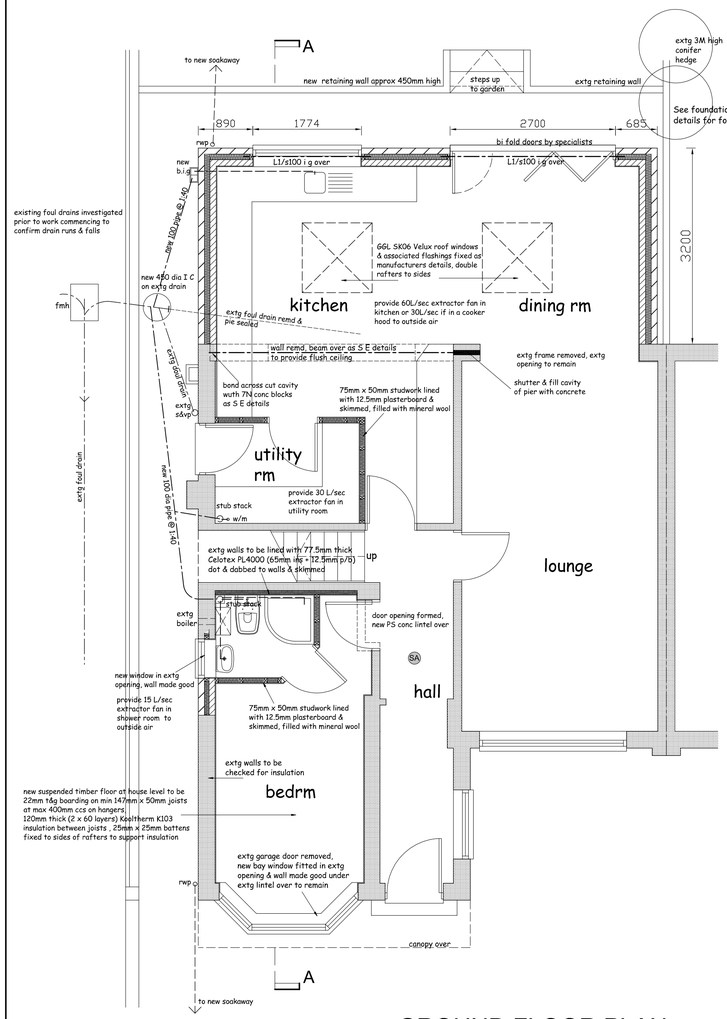

GROUND FLOOR PLAN

SA - position of self contained smoke alarm (alarm fixed in circulation area at 1st floor) mains supplied on separate protected circuit, alarm fixed to ceiling Min 300mm from light fittings

0 1 2 3 4 5 Metres

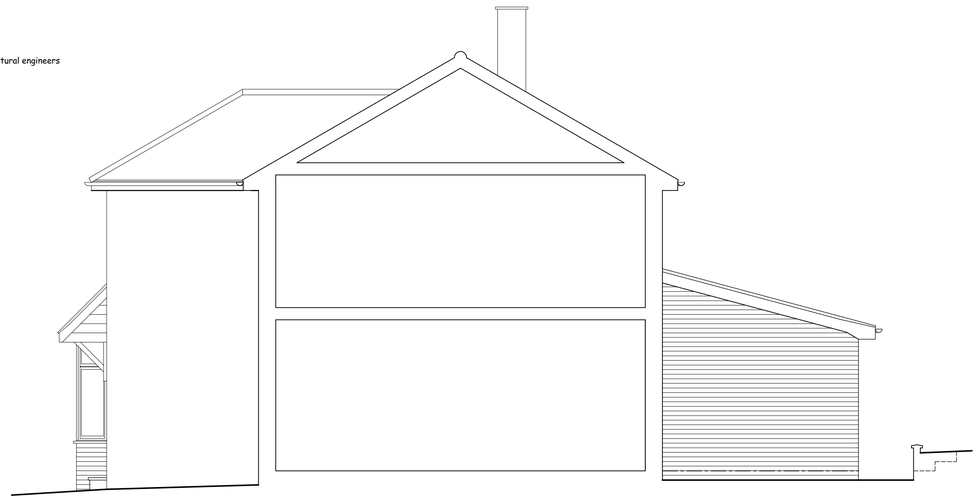

SECTION / SIDE ELEVATION



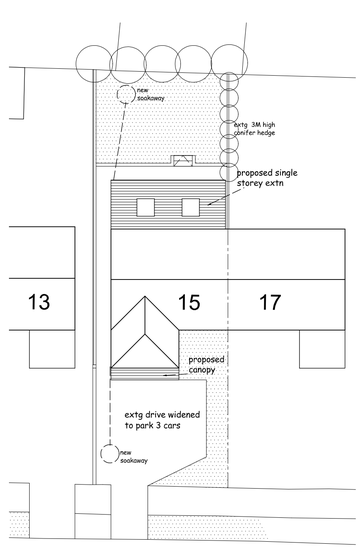

GROVELANDS AVENUE

0 5 10 20 30 meters

SITE PLAN 1:200

No.	Date	Revision	Initial
A	March 18	Bay window added on front	C R

Project

PROPOSED CONVERSION OF GARAGE AND REAR EXTENSION TO 15 GROVELANDS AVENUE, HITCHIN, HERTS SG4 0QT

Client

MS T . ANDERSON

Drawing

PROPOSED PLAN

Scale 1:50 @ A1 · Drawn C.R

Checked · Date Aug 17

Drawing No.

AND/17/02A

This drawing and design is copyright and must not be reproduced in part or in whole without prior written consent. Contractors must verify all dimensions on site before commencing work