


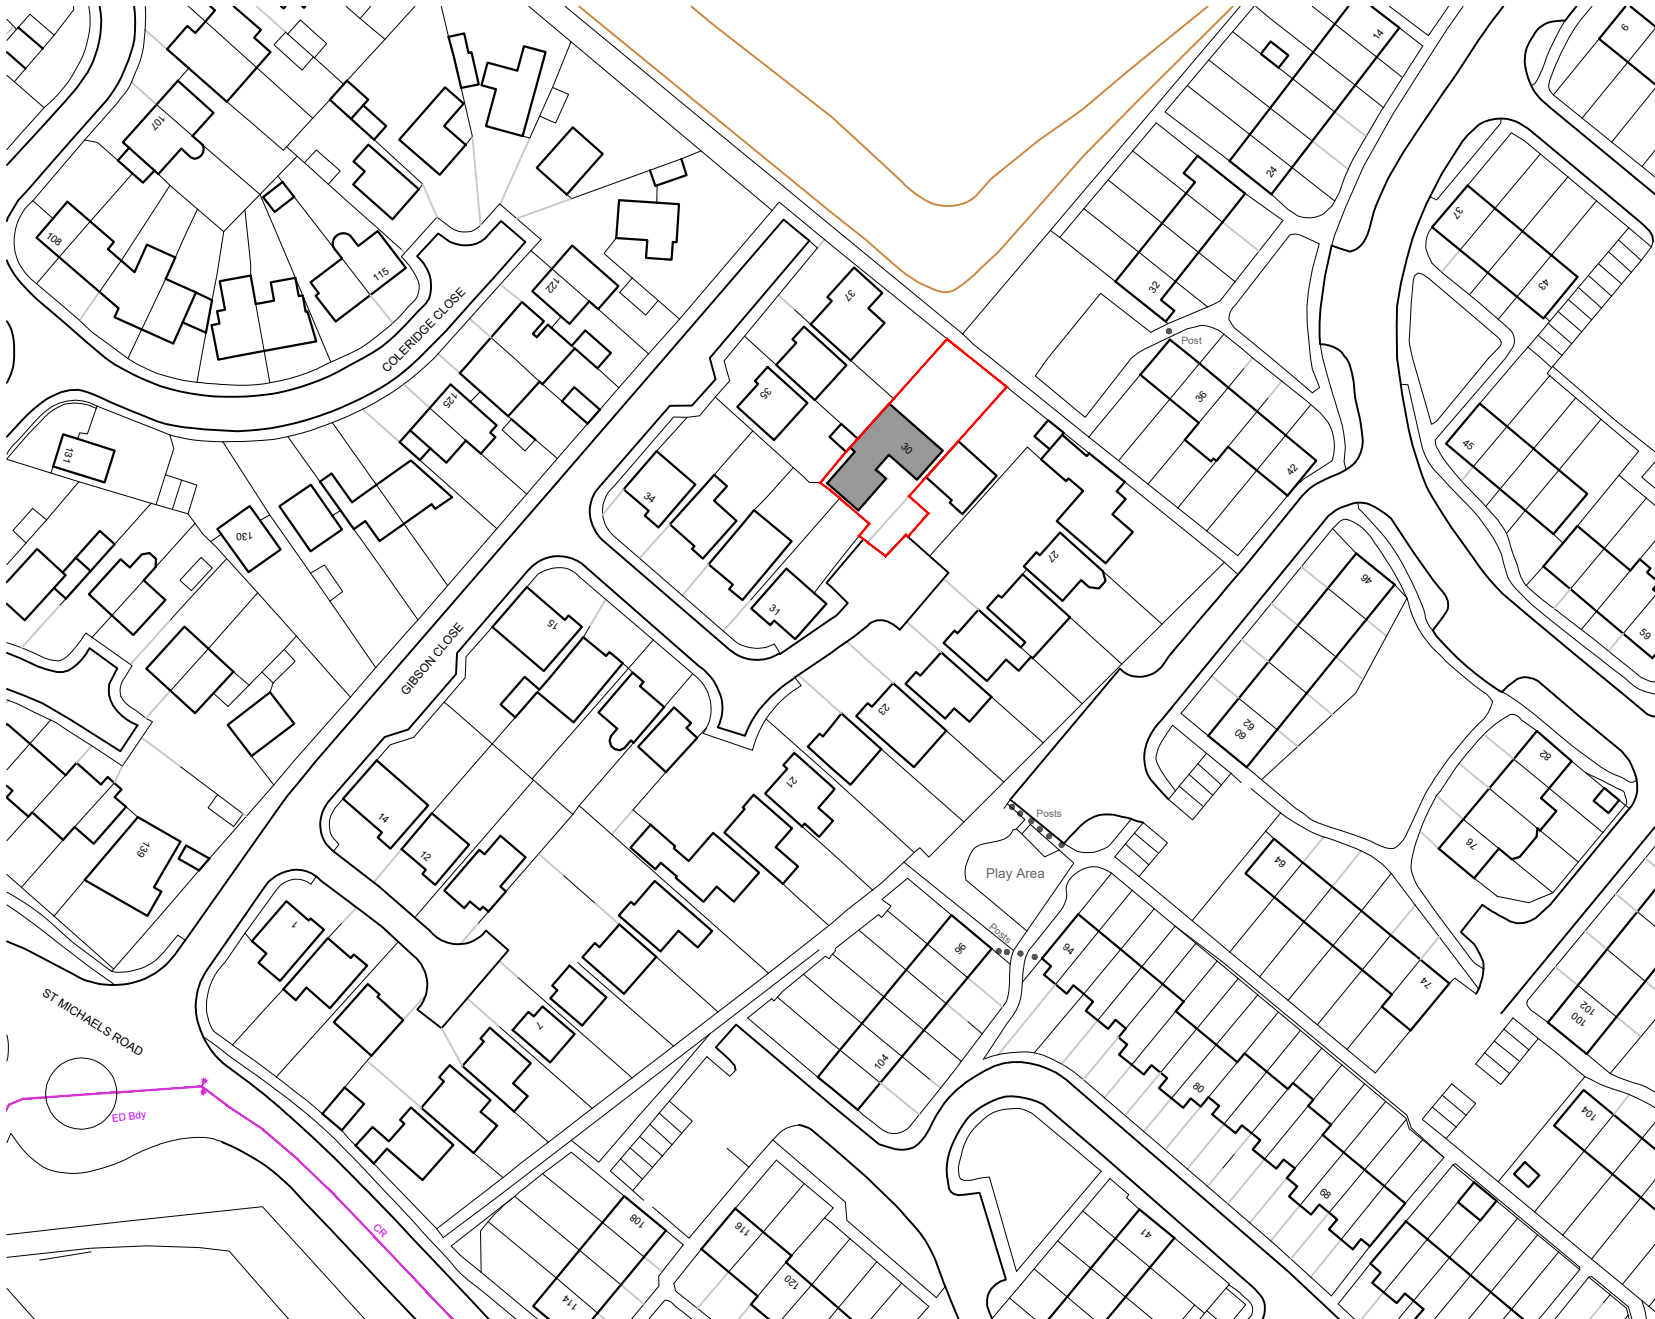

FOR PLANNING

Location

30 GIBSON CLOSE
HITCHIN

Title

SITE LOCATION PLAN

Scale 1:1250 @ A4	Drawn SJB	Checked HE	Date AUG 25
Drawing Number 2237_YPUK_P001	Revision P1		

0 12.5 25 37.5 50 62.5m
1:1250



YOURPLANS

Website : [Yourplansuk.com](https://yourplansuk.com) | Phone : 01438 587300 | Email : info@yourplansuk.com

© 2025 YOUR PLANS UK (YPL UK LIMITED). ALL RIGHTS RESERVED.