This drawing is the property of Octagon Design & Consultancy (ODC) and is issued on the condition that it is not reproduced or copied to any unauthorised person. All stated dimension are in millimetres, levels in metres. All dimensions should be checked on site & ODC to be informed of any discrepencies.

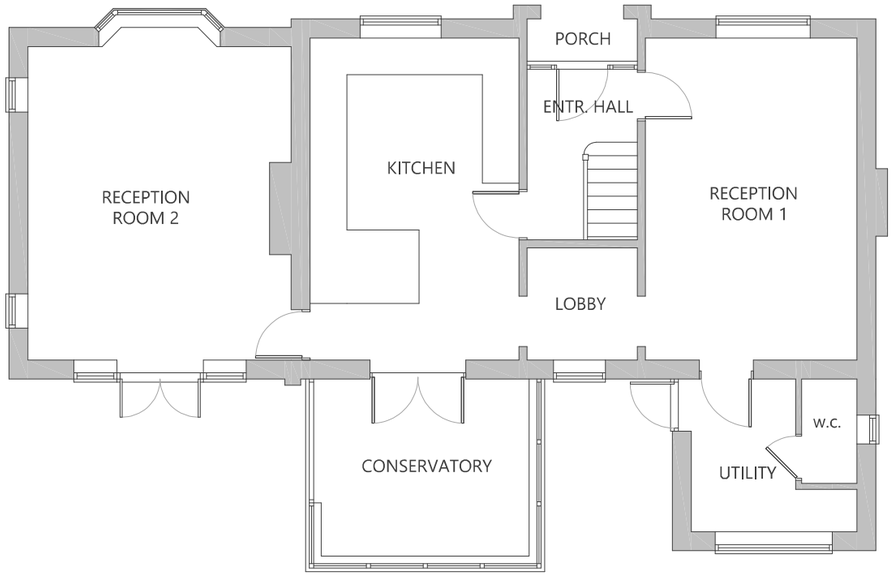

EXISTING FLOOR PLAN

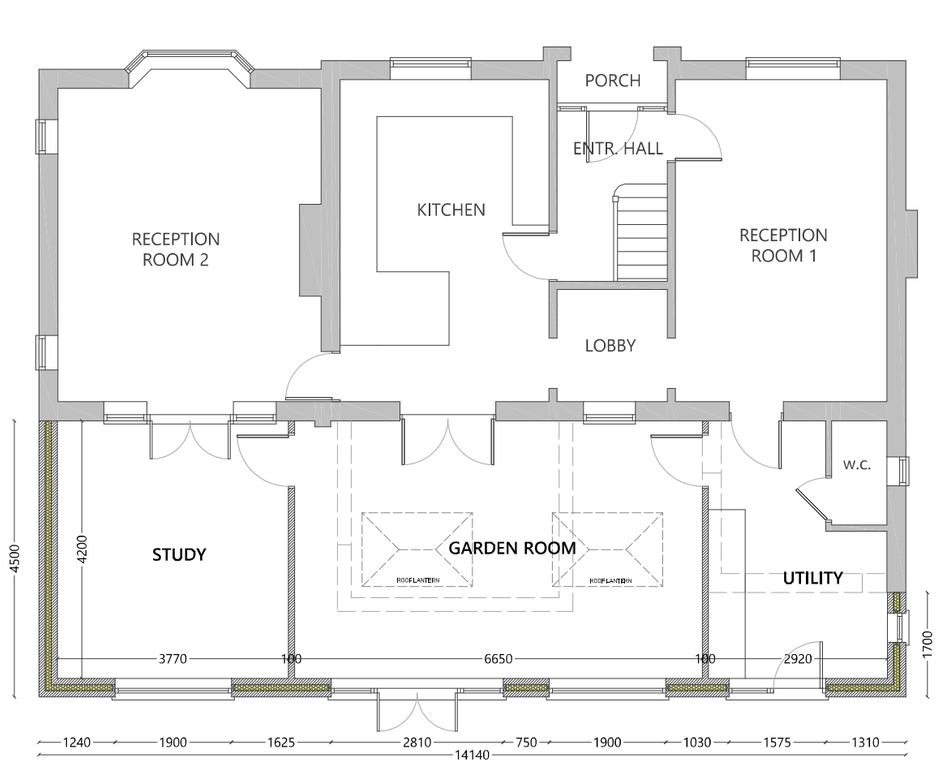

PROPOSED FLOOR PLAN

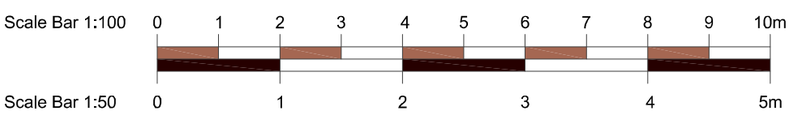

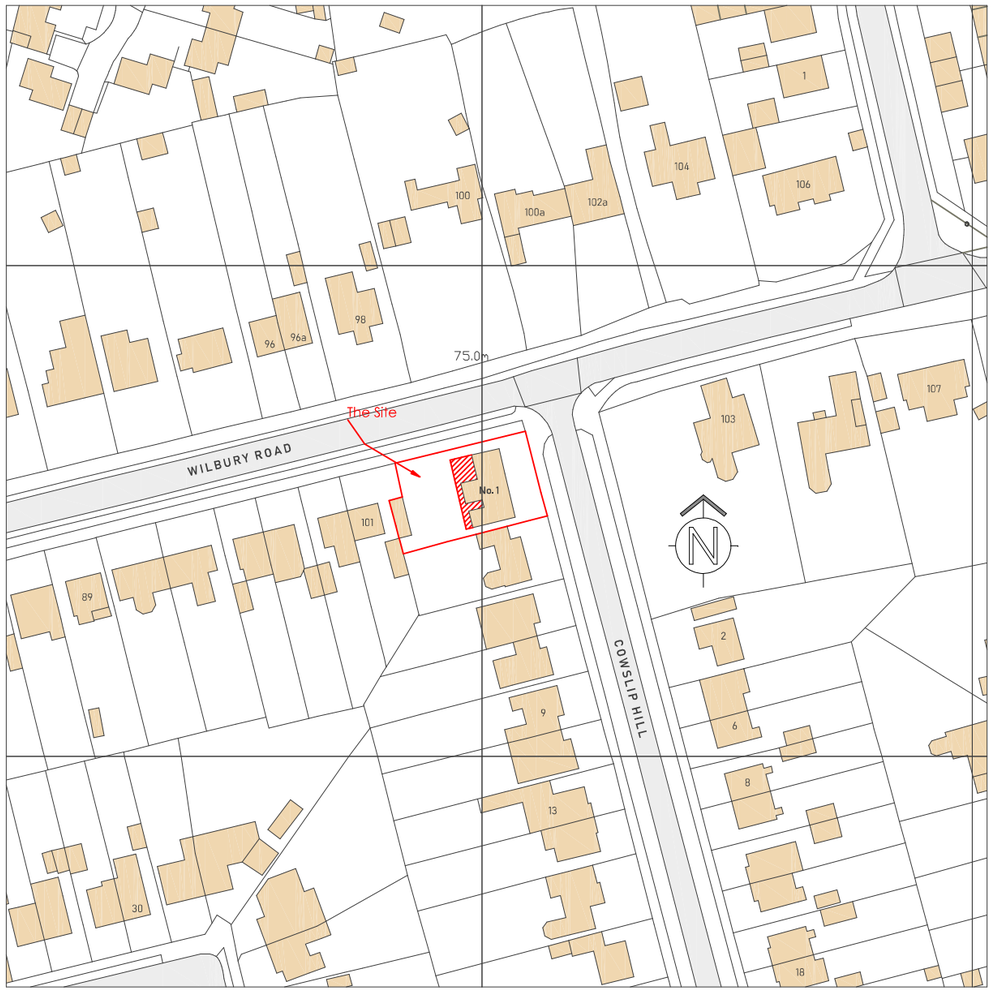

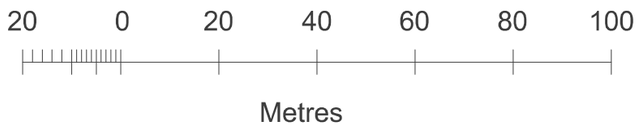

PLANNING DRAWING

Rev	Description	Date

Existing & Proposed Floor Plans/Location Plan

1 Cowslip Hill, LETCHWORTH, Herts SG6 4HN

Drawing No: ODC-18/04.02 Scale: 1:100 1:1250 Date: January 2018

Octagon Design & Consultancy

2a Bournemouth Rd - STEVENAGE - Herts SG1 2PN
e: trj13@icloud.com
m: 07831 146756