
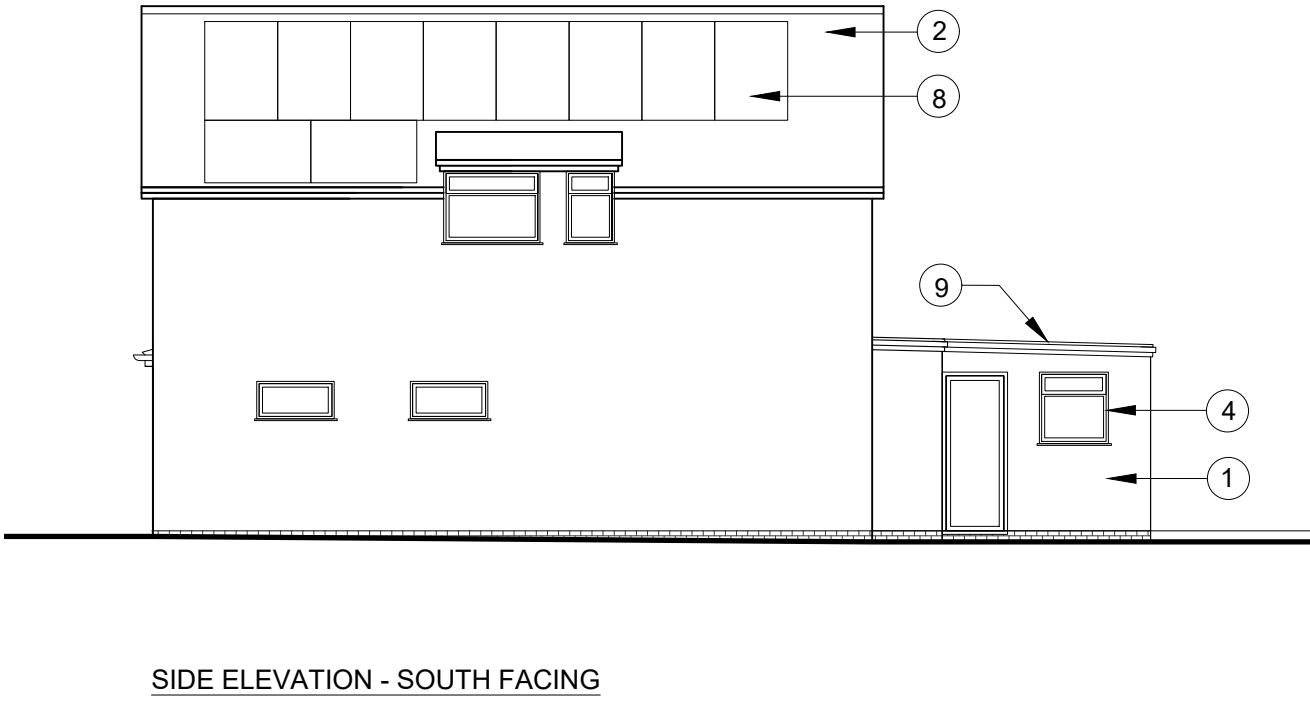
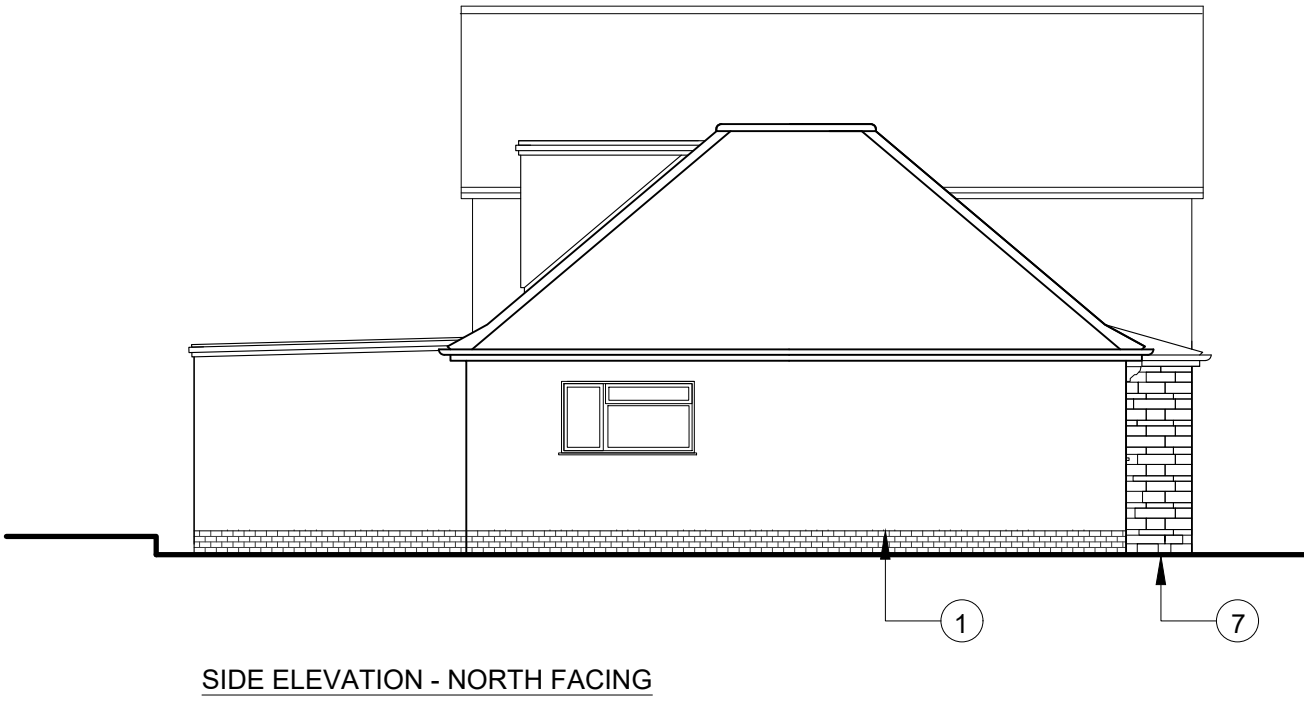
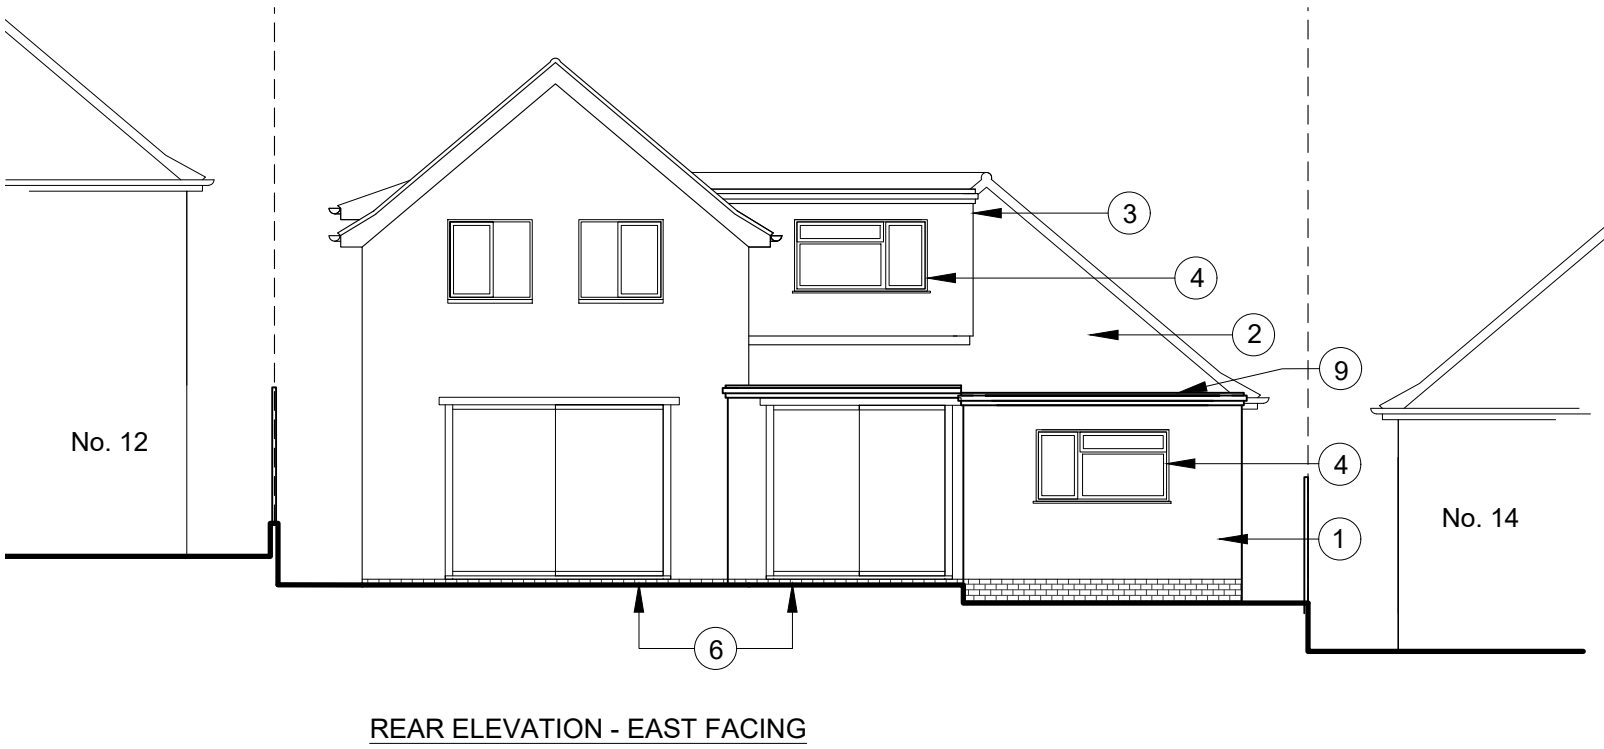
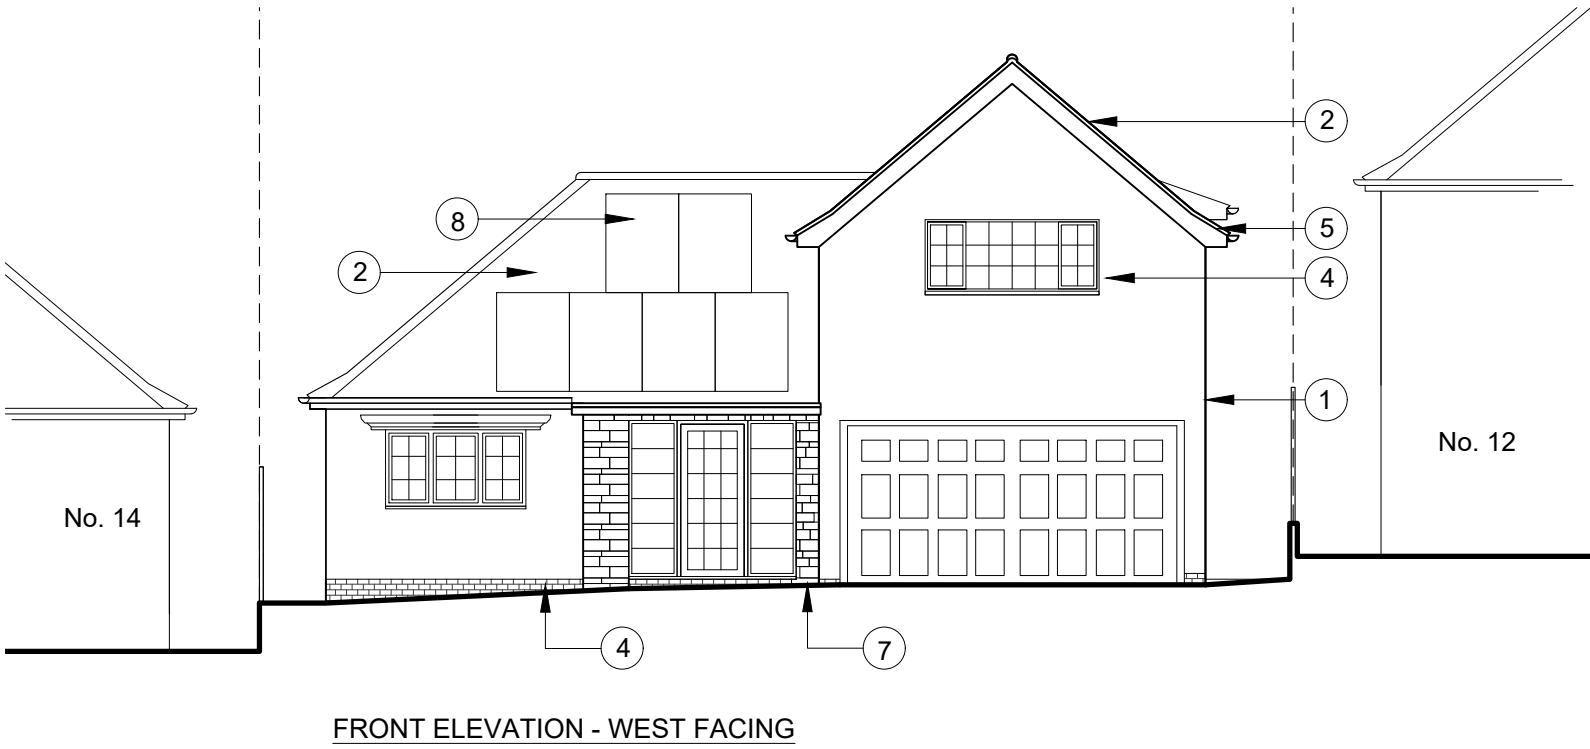
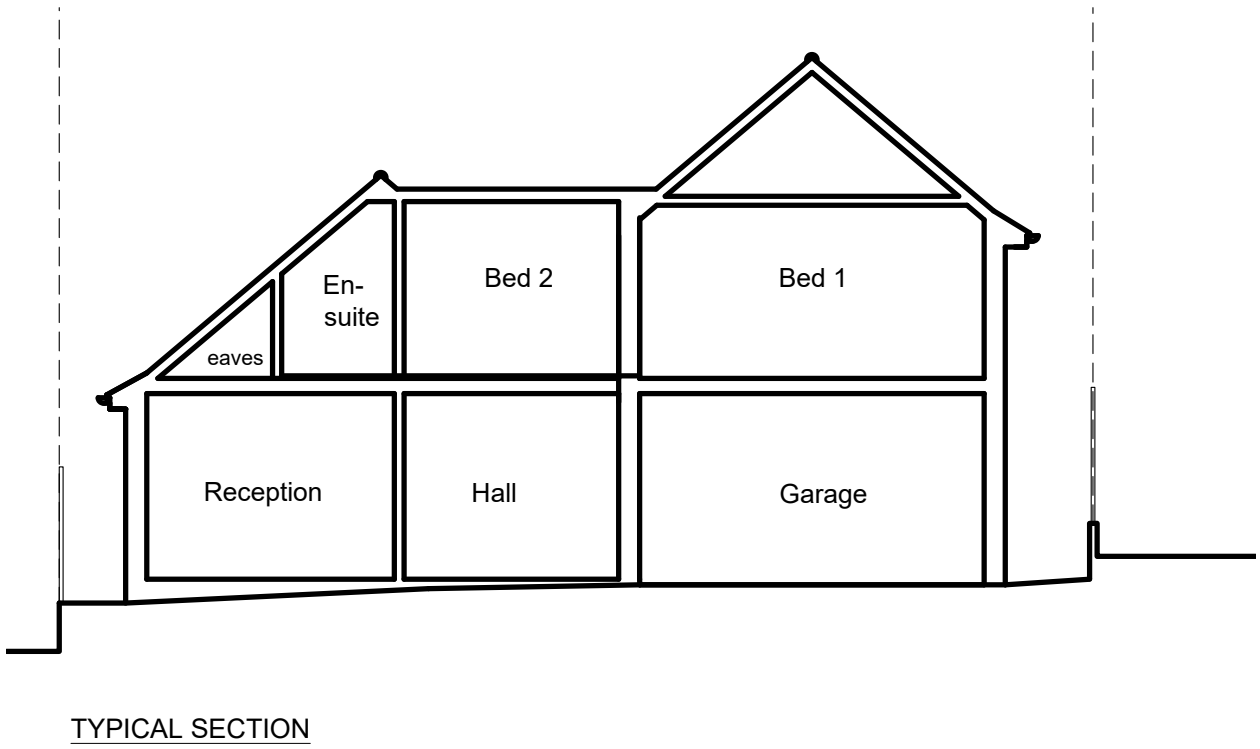
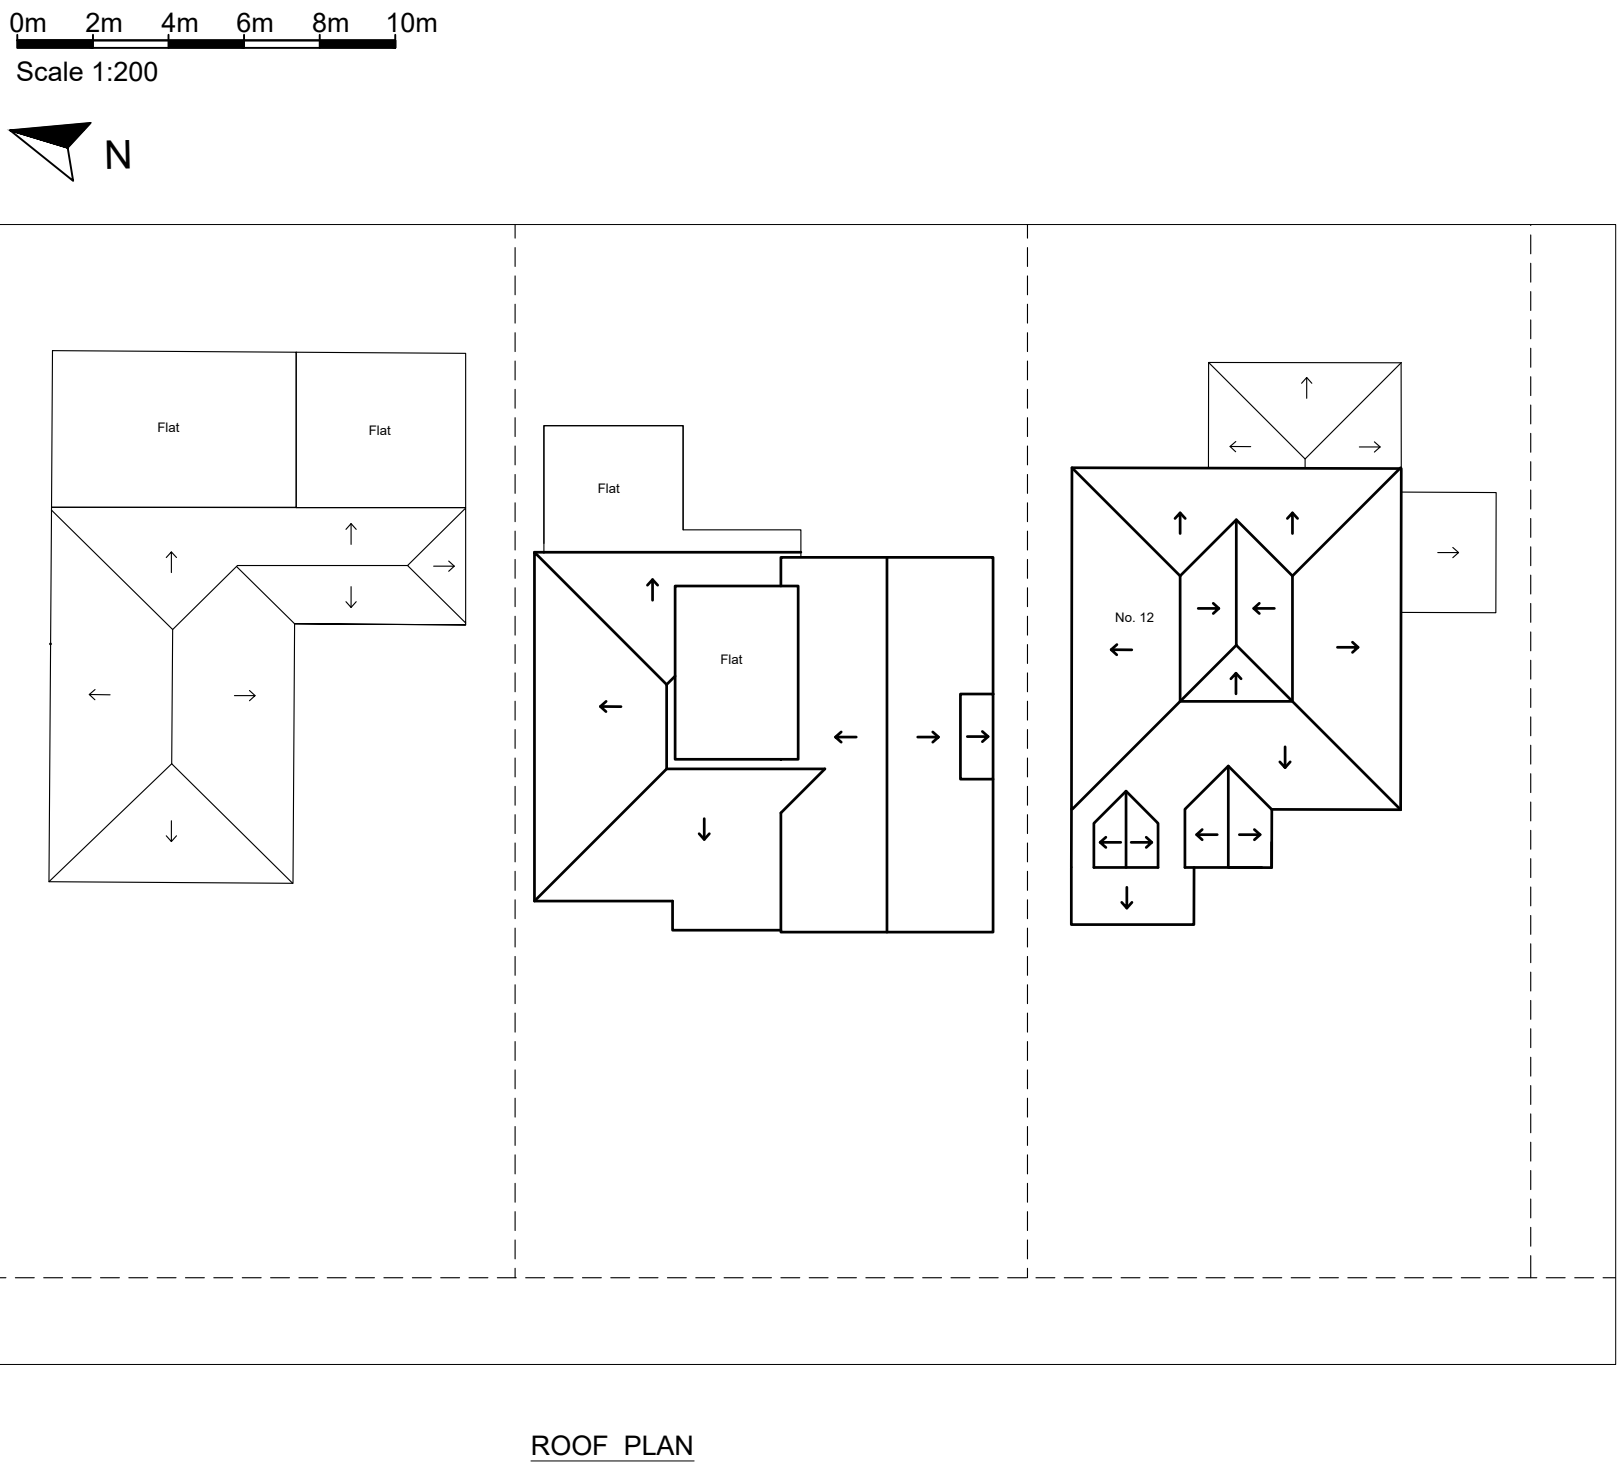
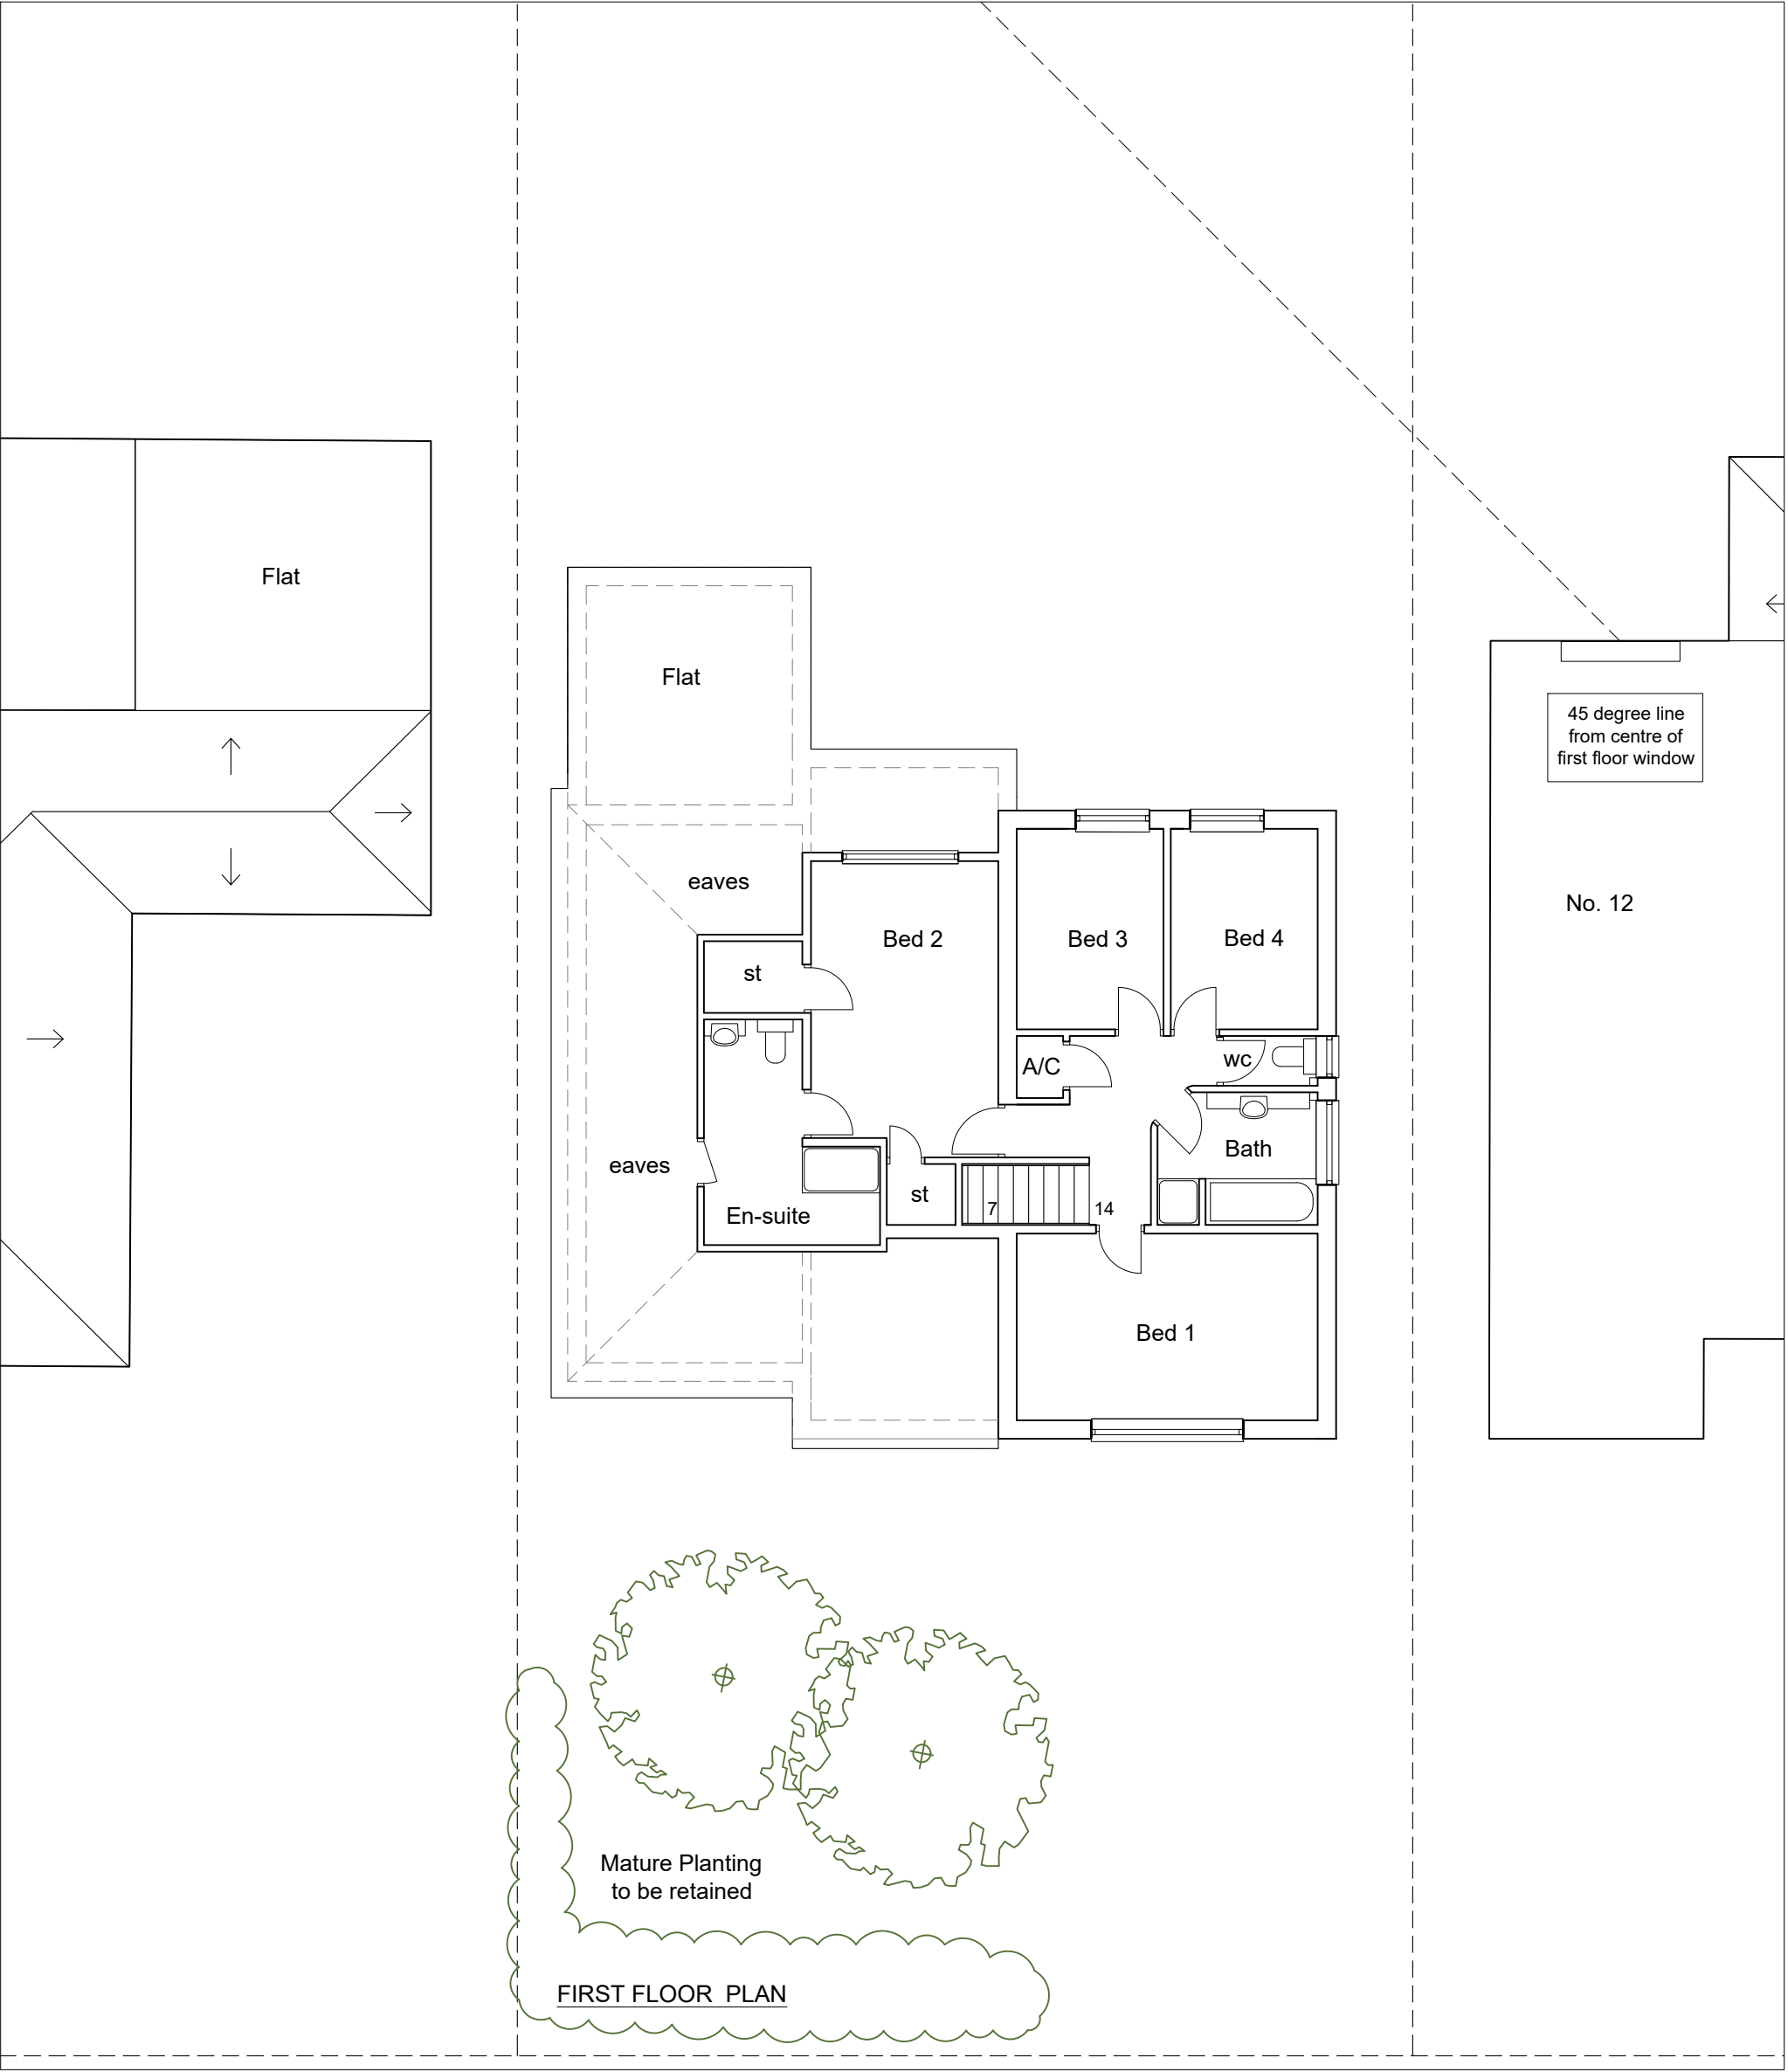


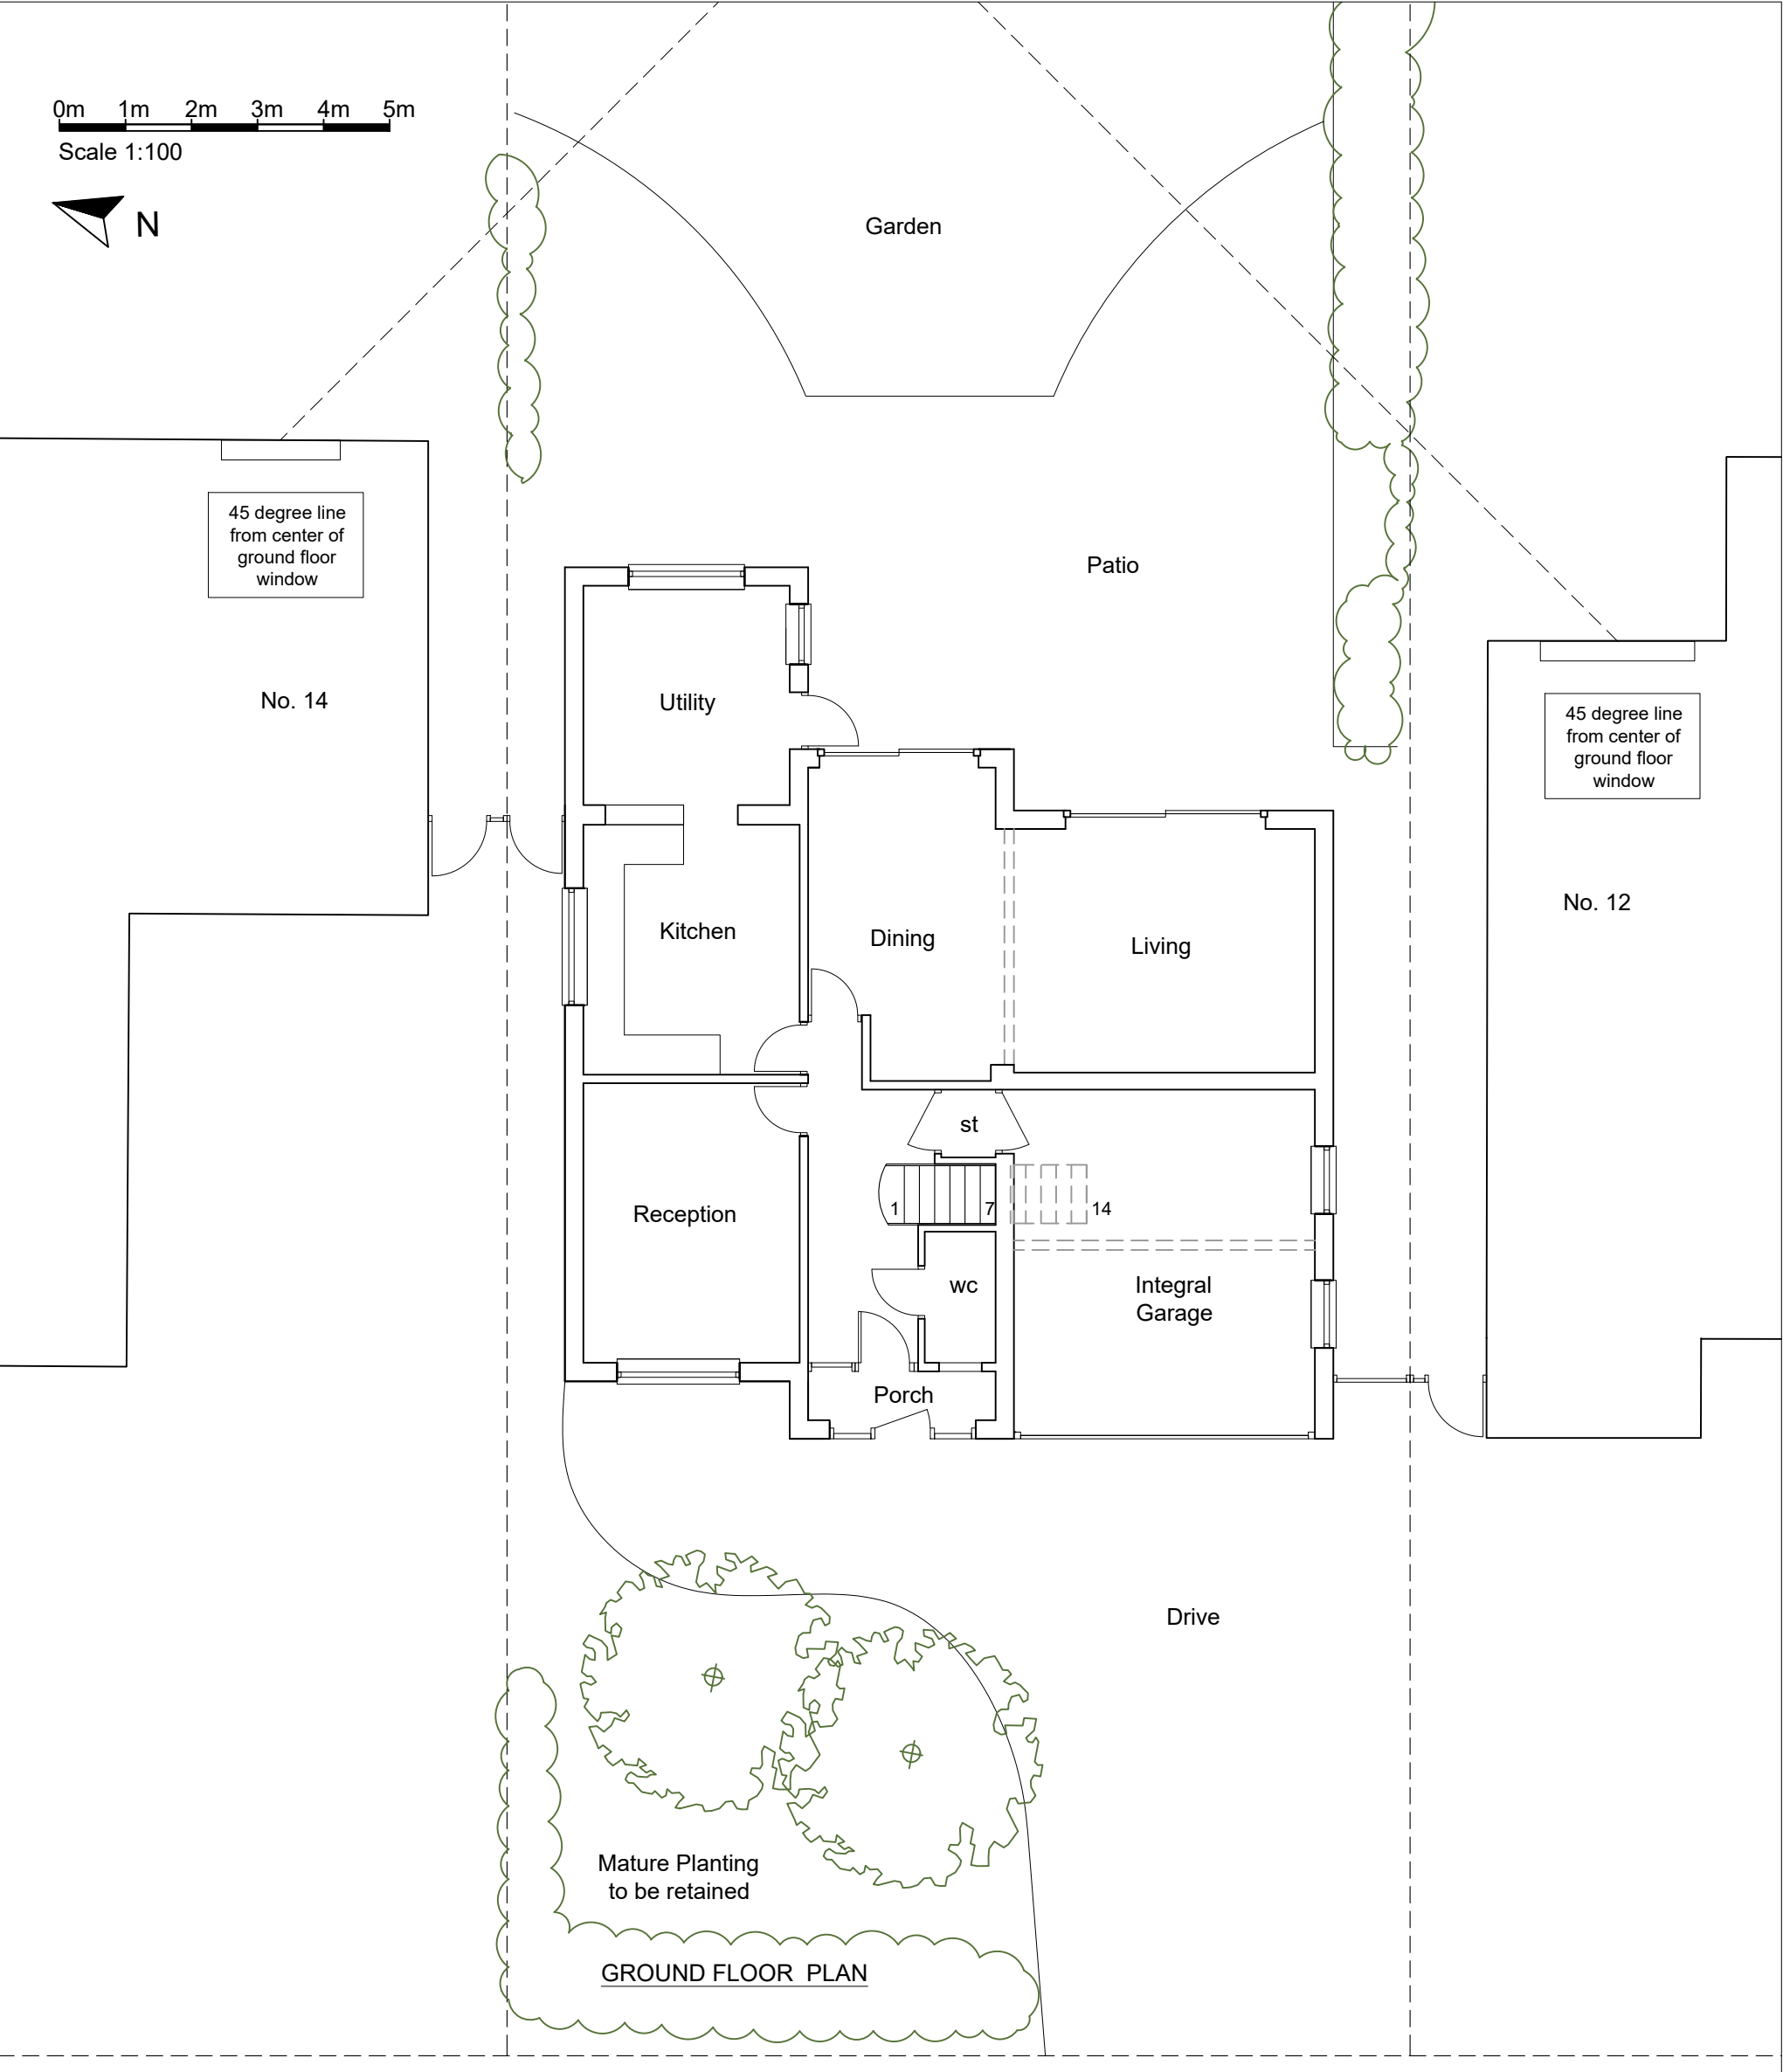

Materials	
1	Cream render
2	Plain tile
3	Hanging Plain tile
4	White UPVC windows & Doors
5	White UPVC soffits & Fascias
6	Aluminium Sliding doors
7	Stone effect cladding
8	Solar Panels
9	Flat roof

AMY MOSS ARCHITECTURAL DESIGNER
WHITE ROSE, 42 SILVER STREET, ASHWELL, HERTS, SG7 5QH
Tel: 07855478427 amy@mosspropertydevelopment.co.uk

Project : FIRST FLOOR FRONT & SIDE EXTENSION AND DOUBLE HEIGHT REAR EXTENSION TO 13 ASHWELL ROAD, BYGRAVE, HERTS

Drawing : EXISTING PLANS ELEVATIONS AND SECTION

Scale : 1:100 & 1:200 @ A1

Date : OCT 2024

Drwg No . RK 11