
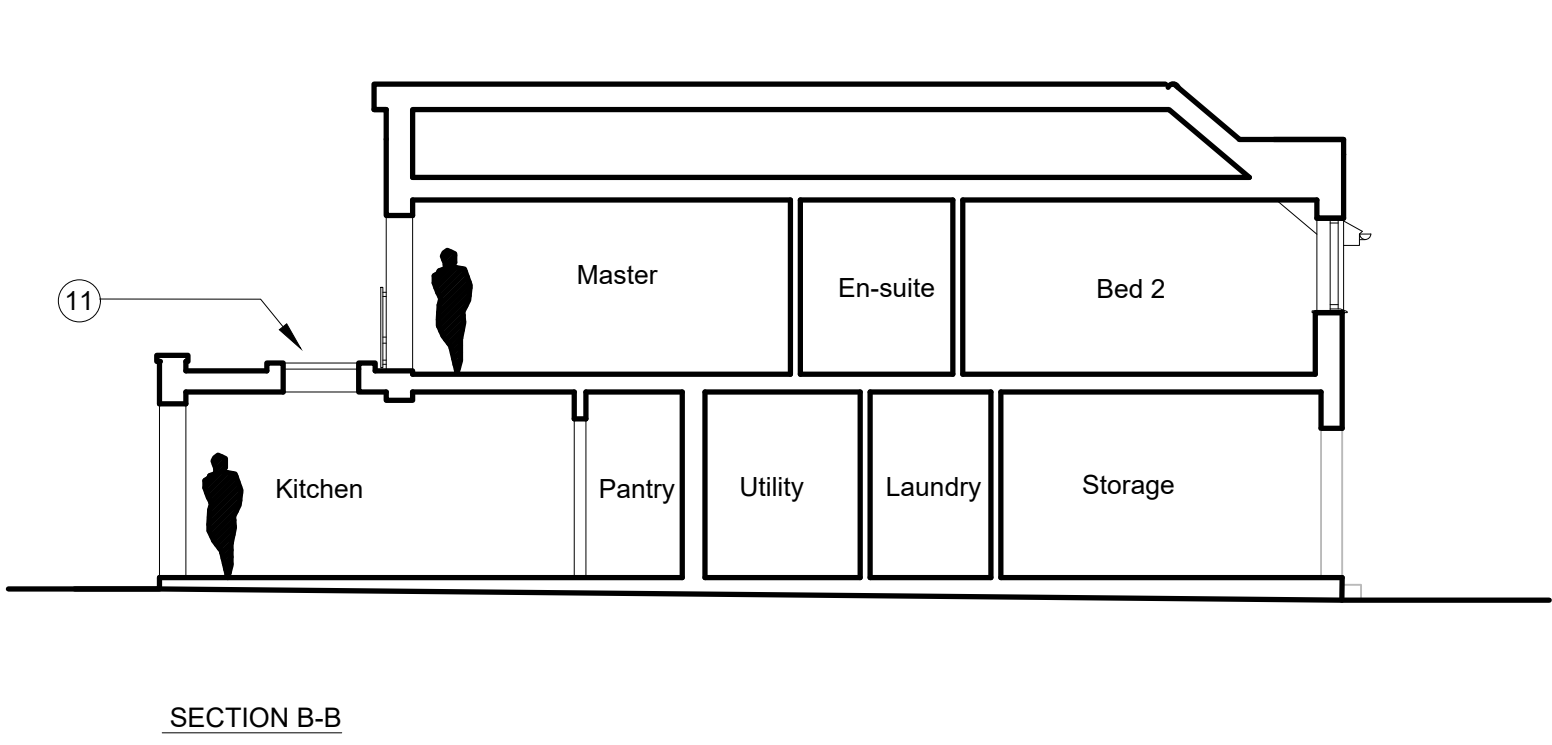
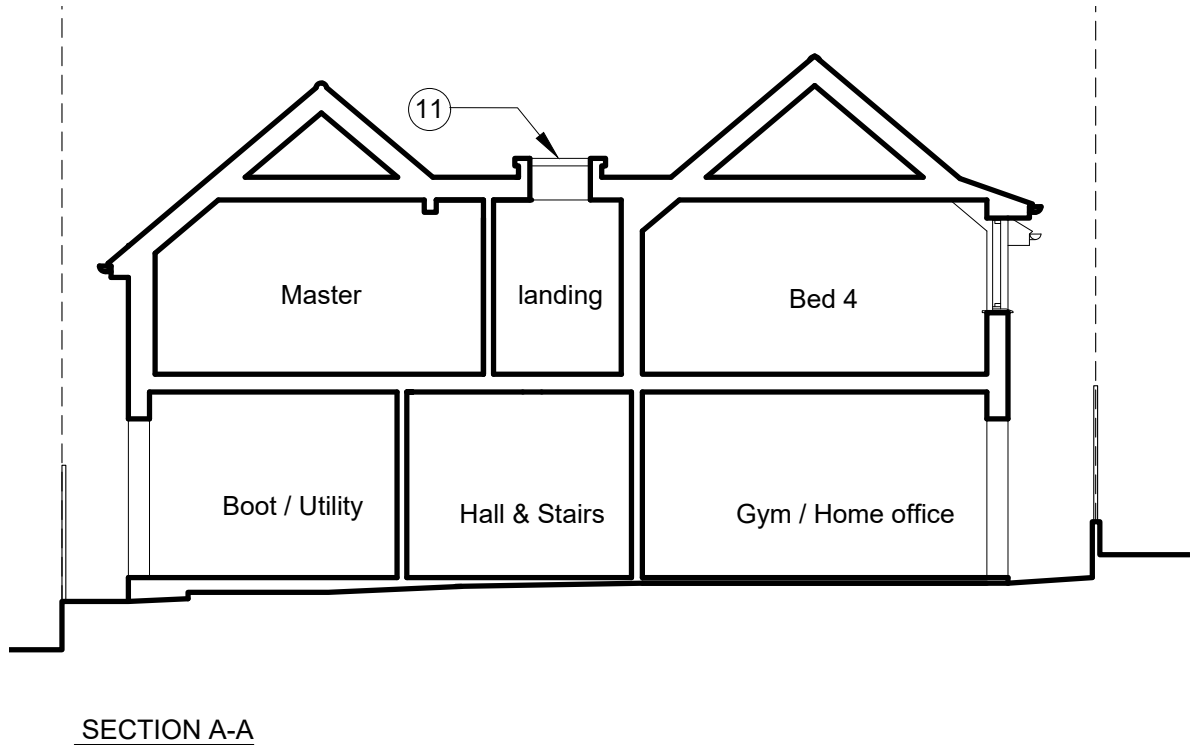
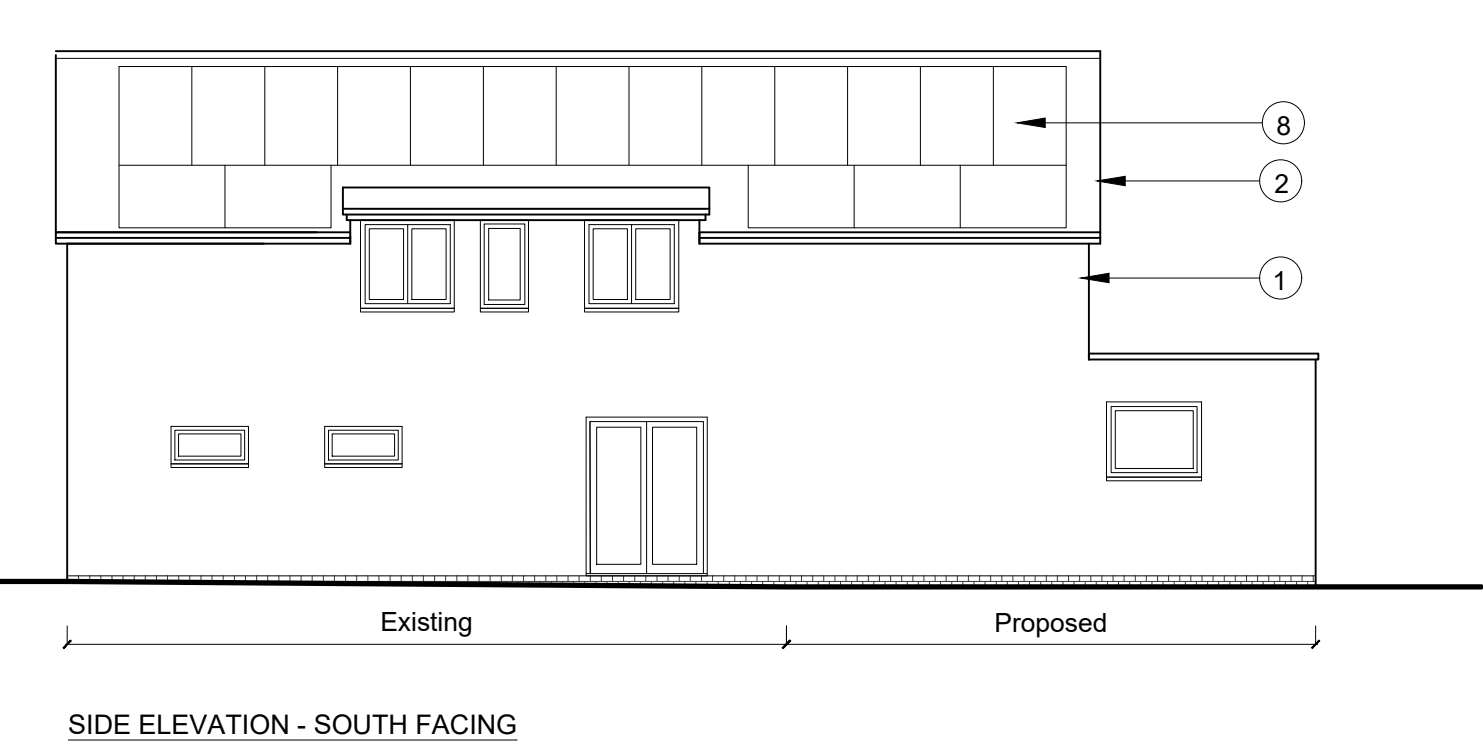
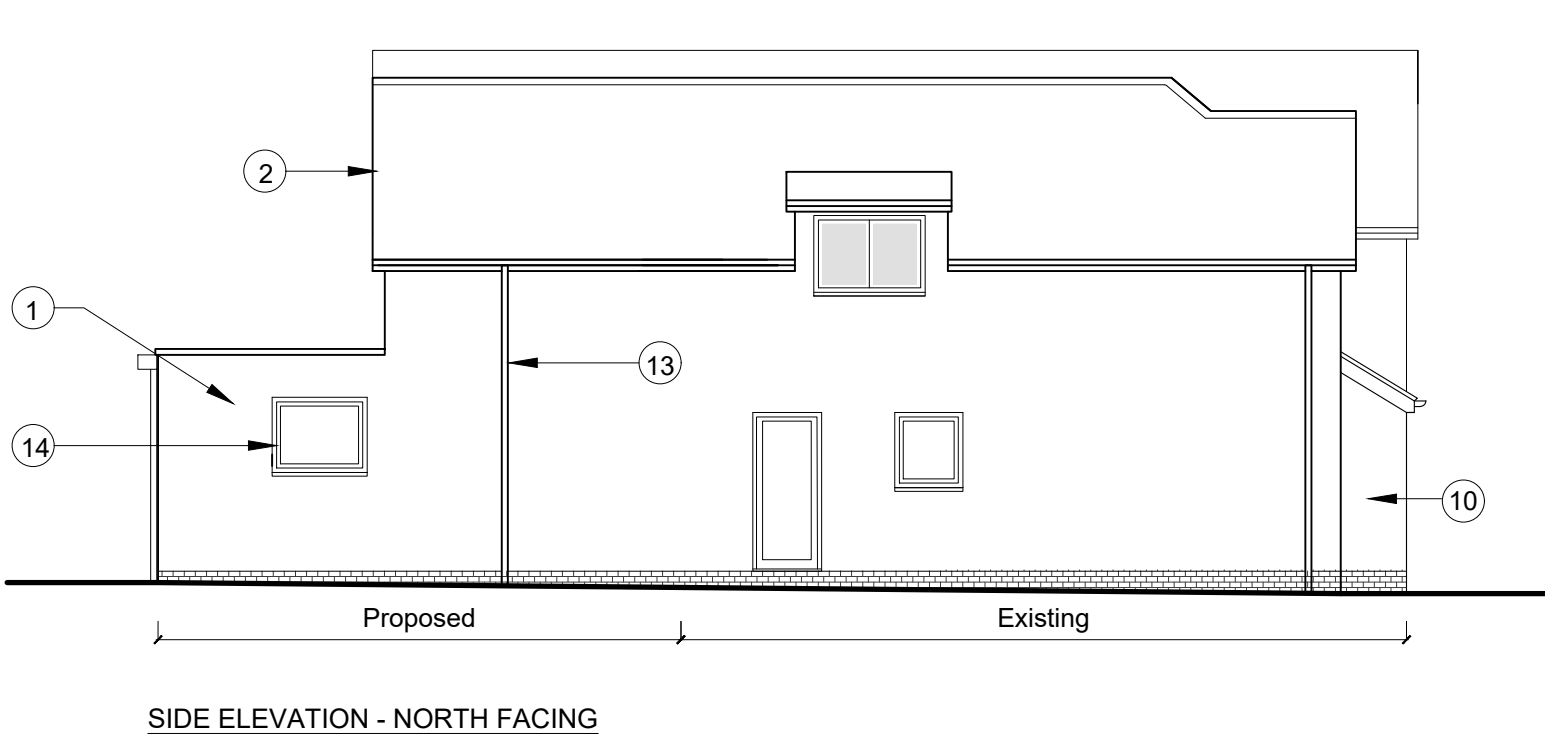
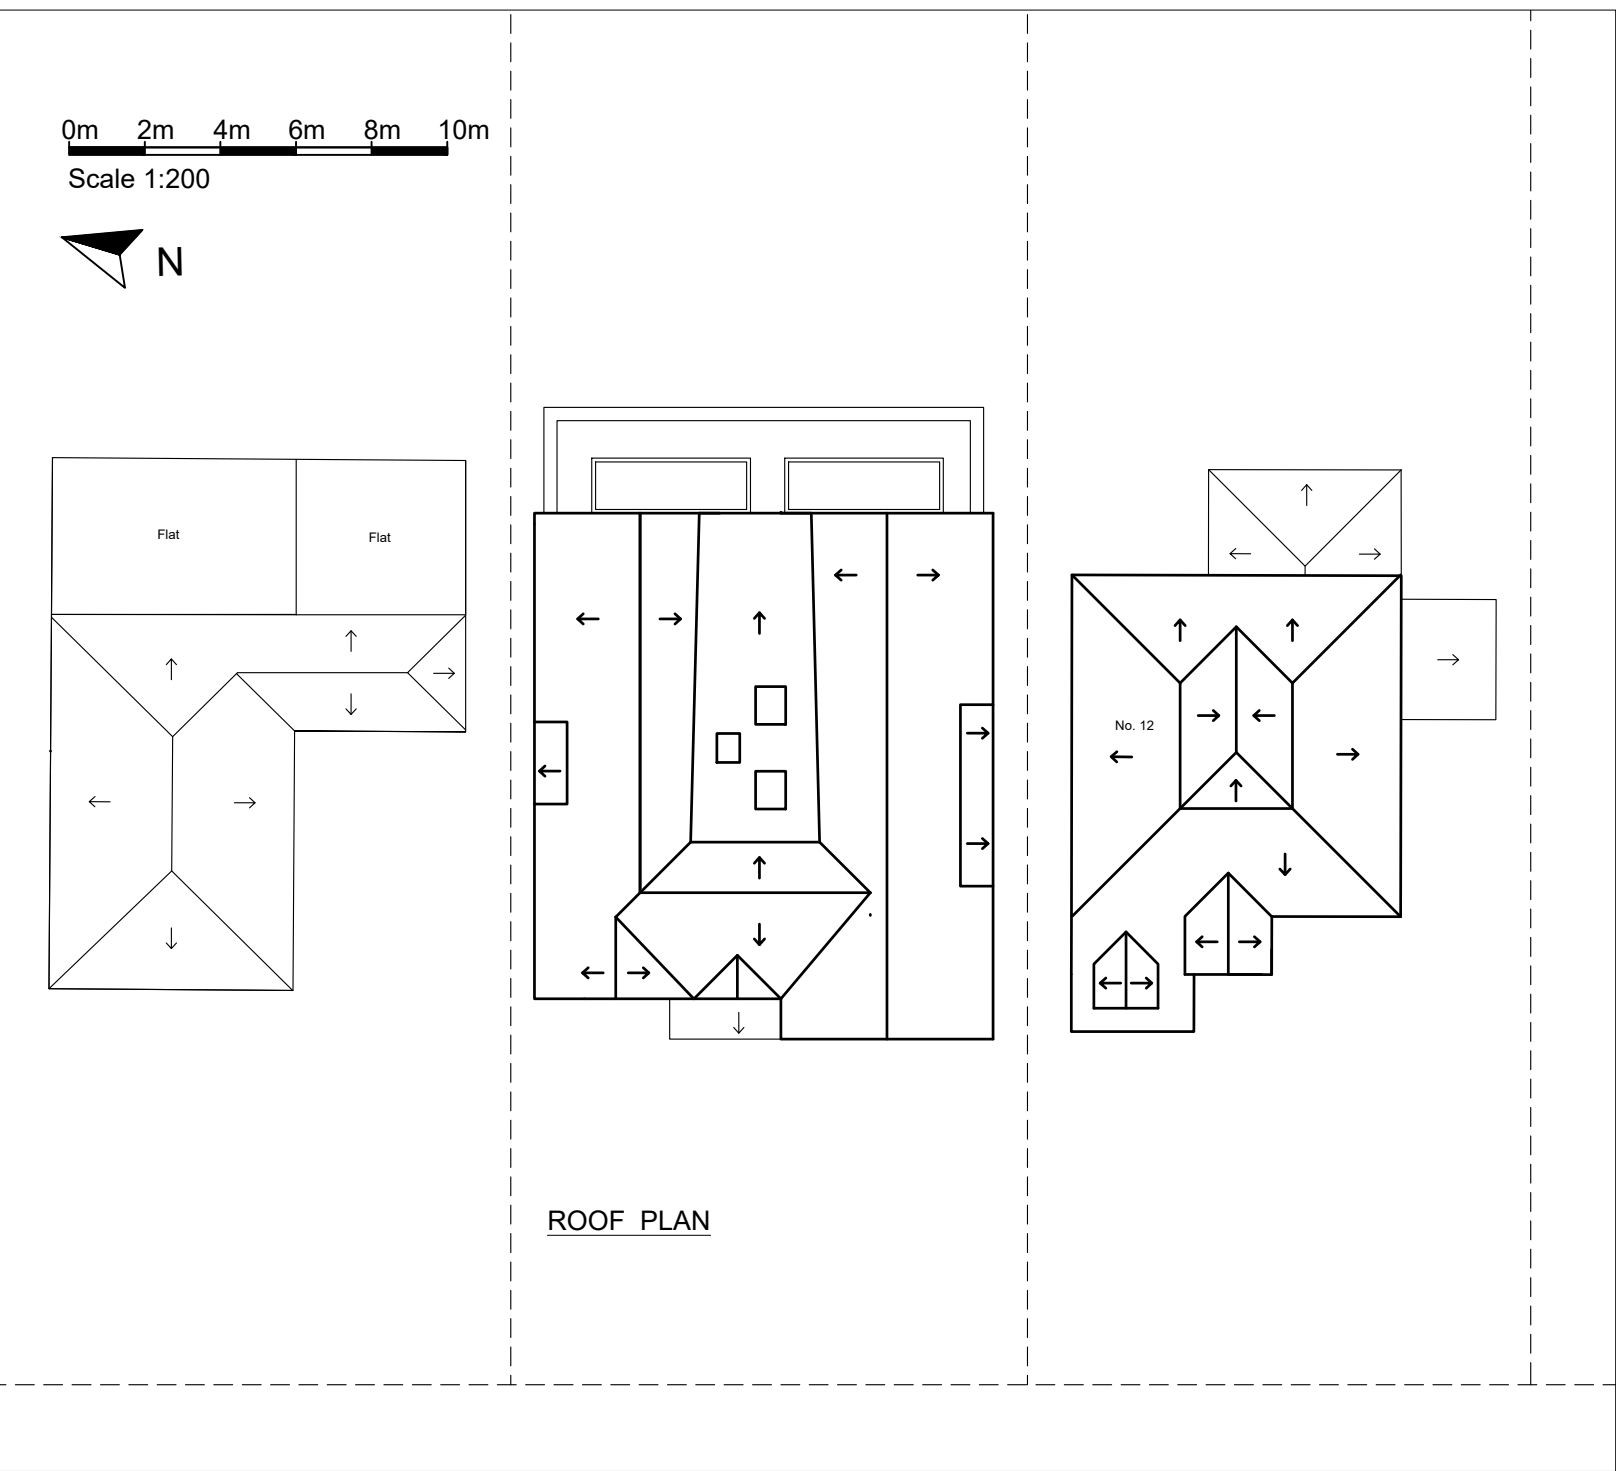
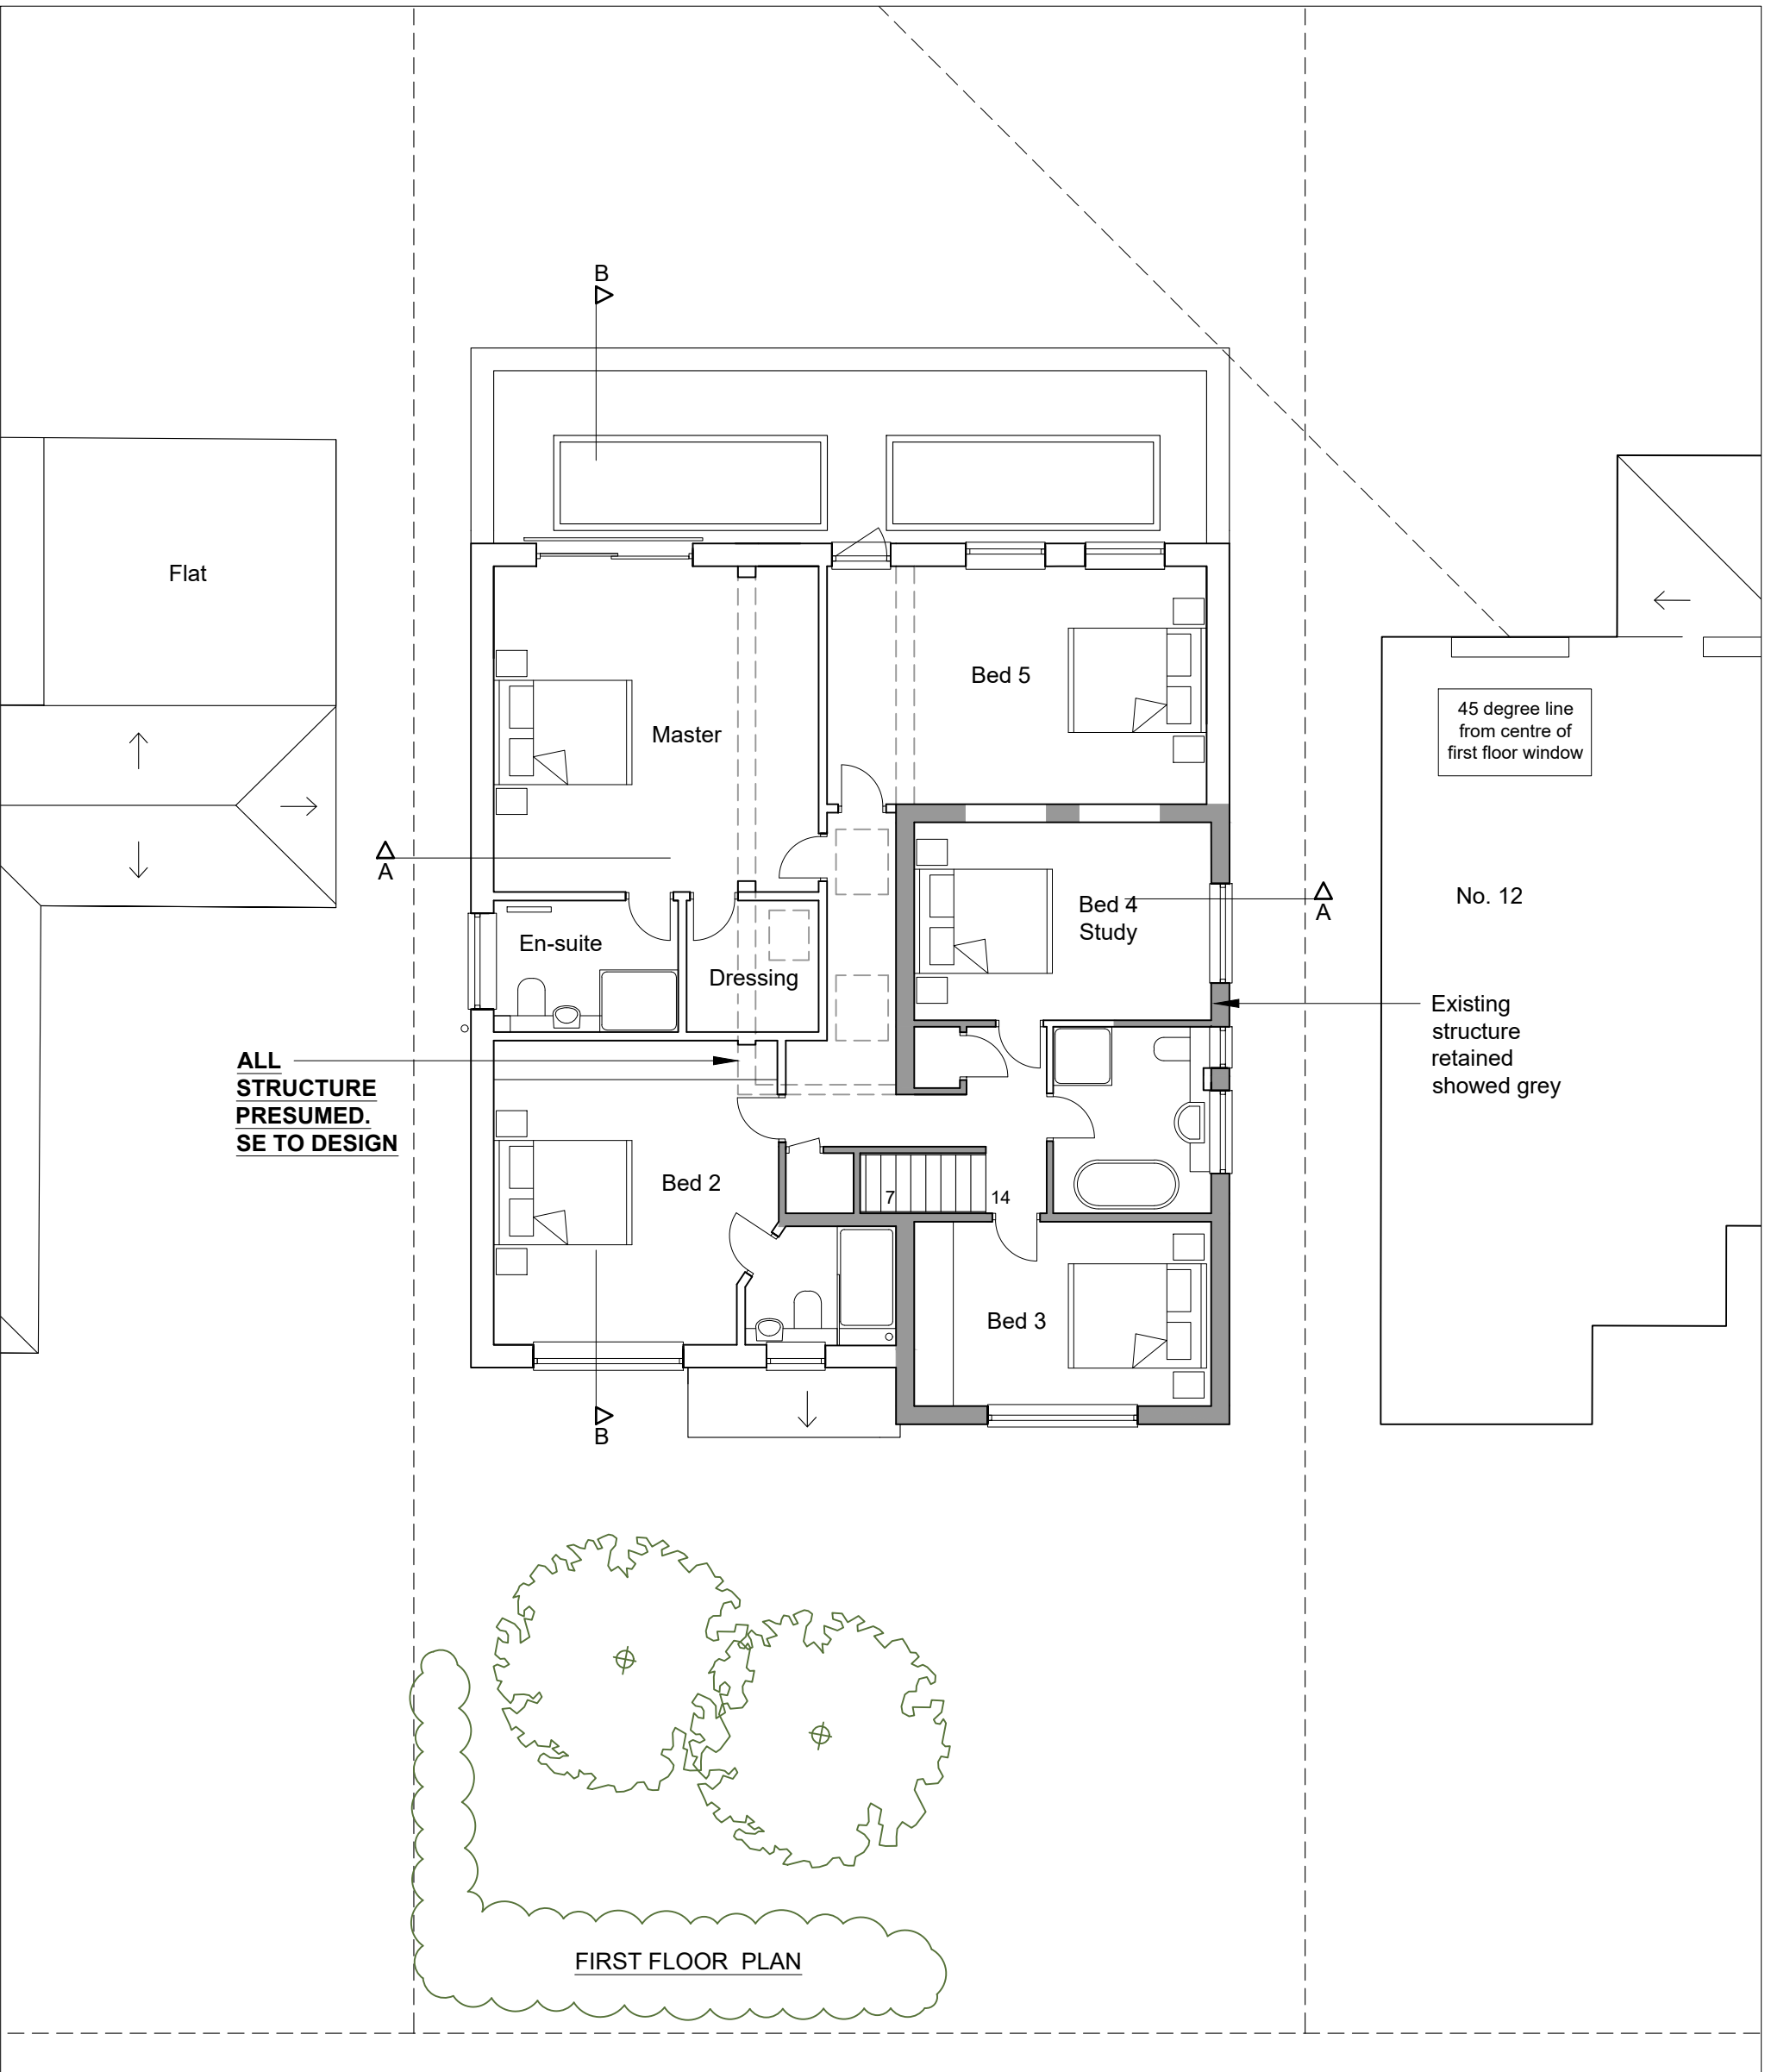


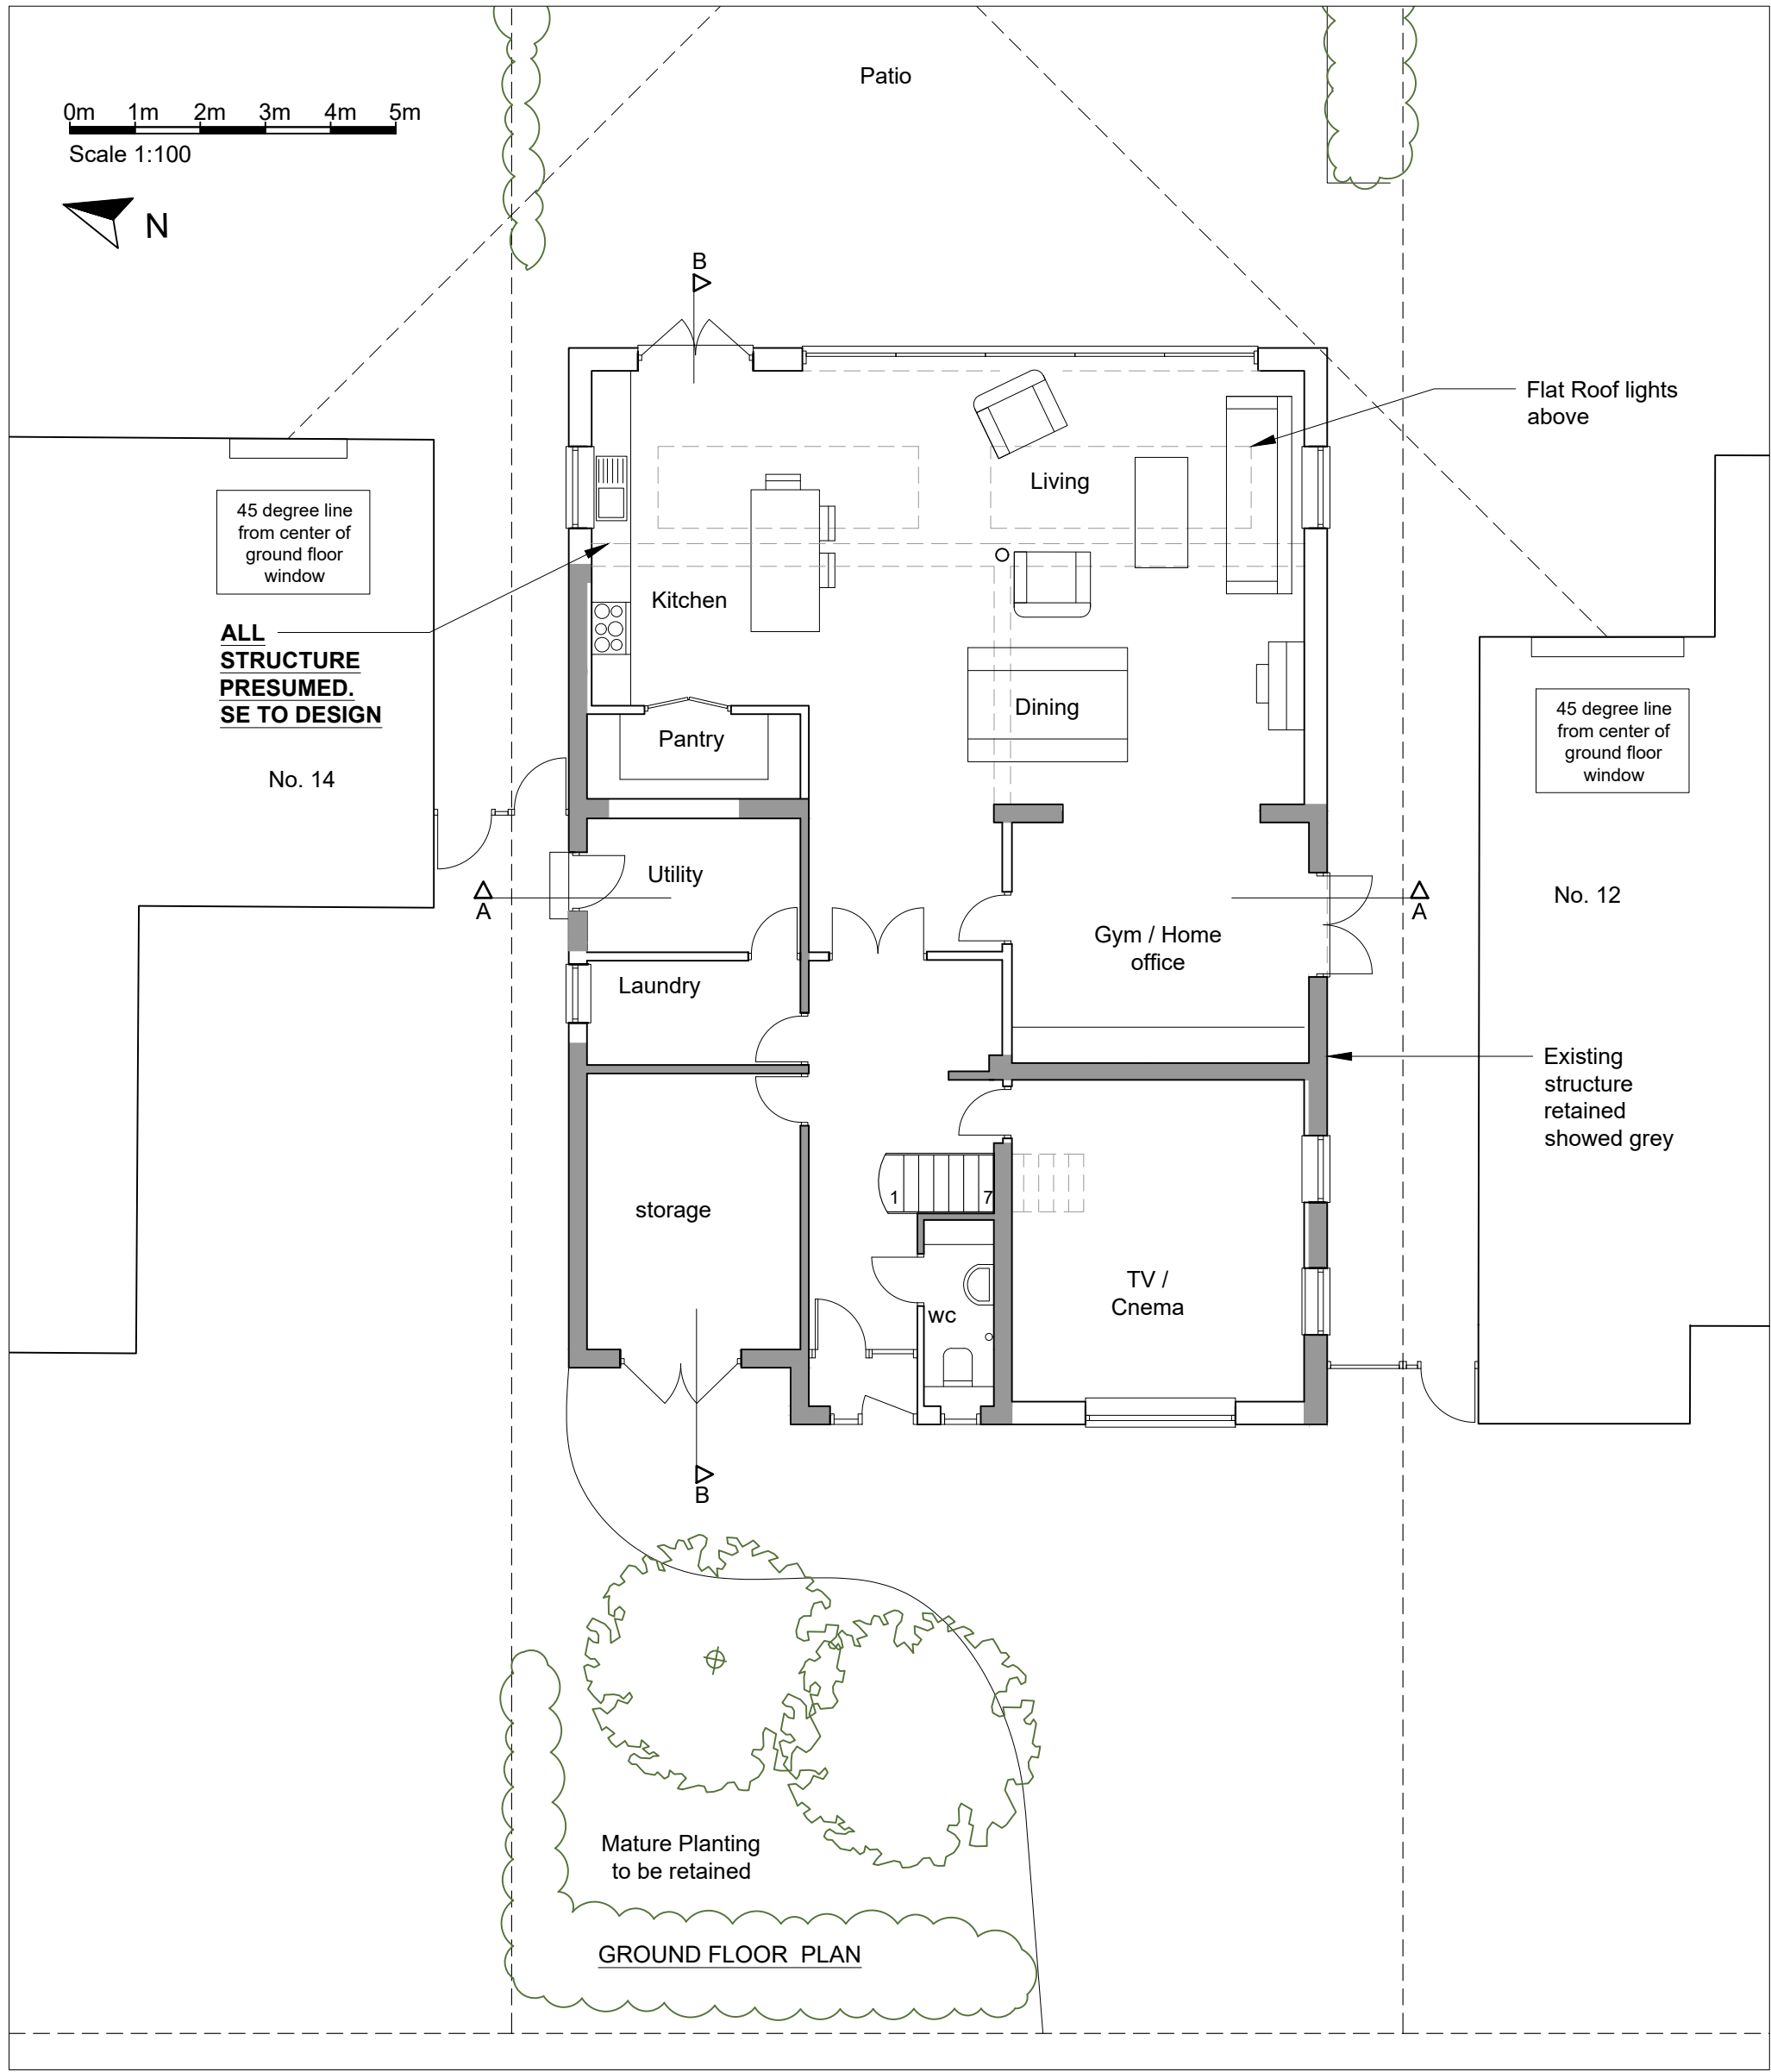

- Materials**
- ① Cream render to match existing
 - ② Plain tile to match existing
 - ③ Hanging Plain tile
 - ④ White UPVC windows & Doors
 - ⑤ White UPVC soffits & Fascias to match existing
 - ⑥ Aluminium Sliding doors
 - ⑦ Stone effect cladding
 - ⑧ Solar Panels to match existing
 - ⑨ Flat roof
 - ⑩ Cream rendered porch with traditional roof
 - ⑪ Flat roof lights
 - ⑫ Clear Glass Juliet balcony
 - ⑬ Black rainwater goods
 - ⑭ Mid Grey Aluminium Windows & Doors throughout (Bathrooms to be obscured)

AMY MOSS ARCHITECTURAL DESIGNER
WHITE ROSE, 42 SILVER STREET, ASHWELL, HERTS, SG7 5QH
Tel: 07855478427 amy@mosspropertydevelopment.co.uk

Project : FIRST FLOOR FRONT & SIDE EXTENSION AND DOUBLE HEIGHT REAR EXTENSION TO 13 ASHWELL ROAD, BYGRAVE, HERTS

Drawing : PROPOSED PLANS ELEVATIONS AND SECTIONS

Scale : 1:100 & 1:200 @ A1 Date : OCT 2024 Drwg No . RK 12A