




Revisions		
No.	Date	Issue Notes

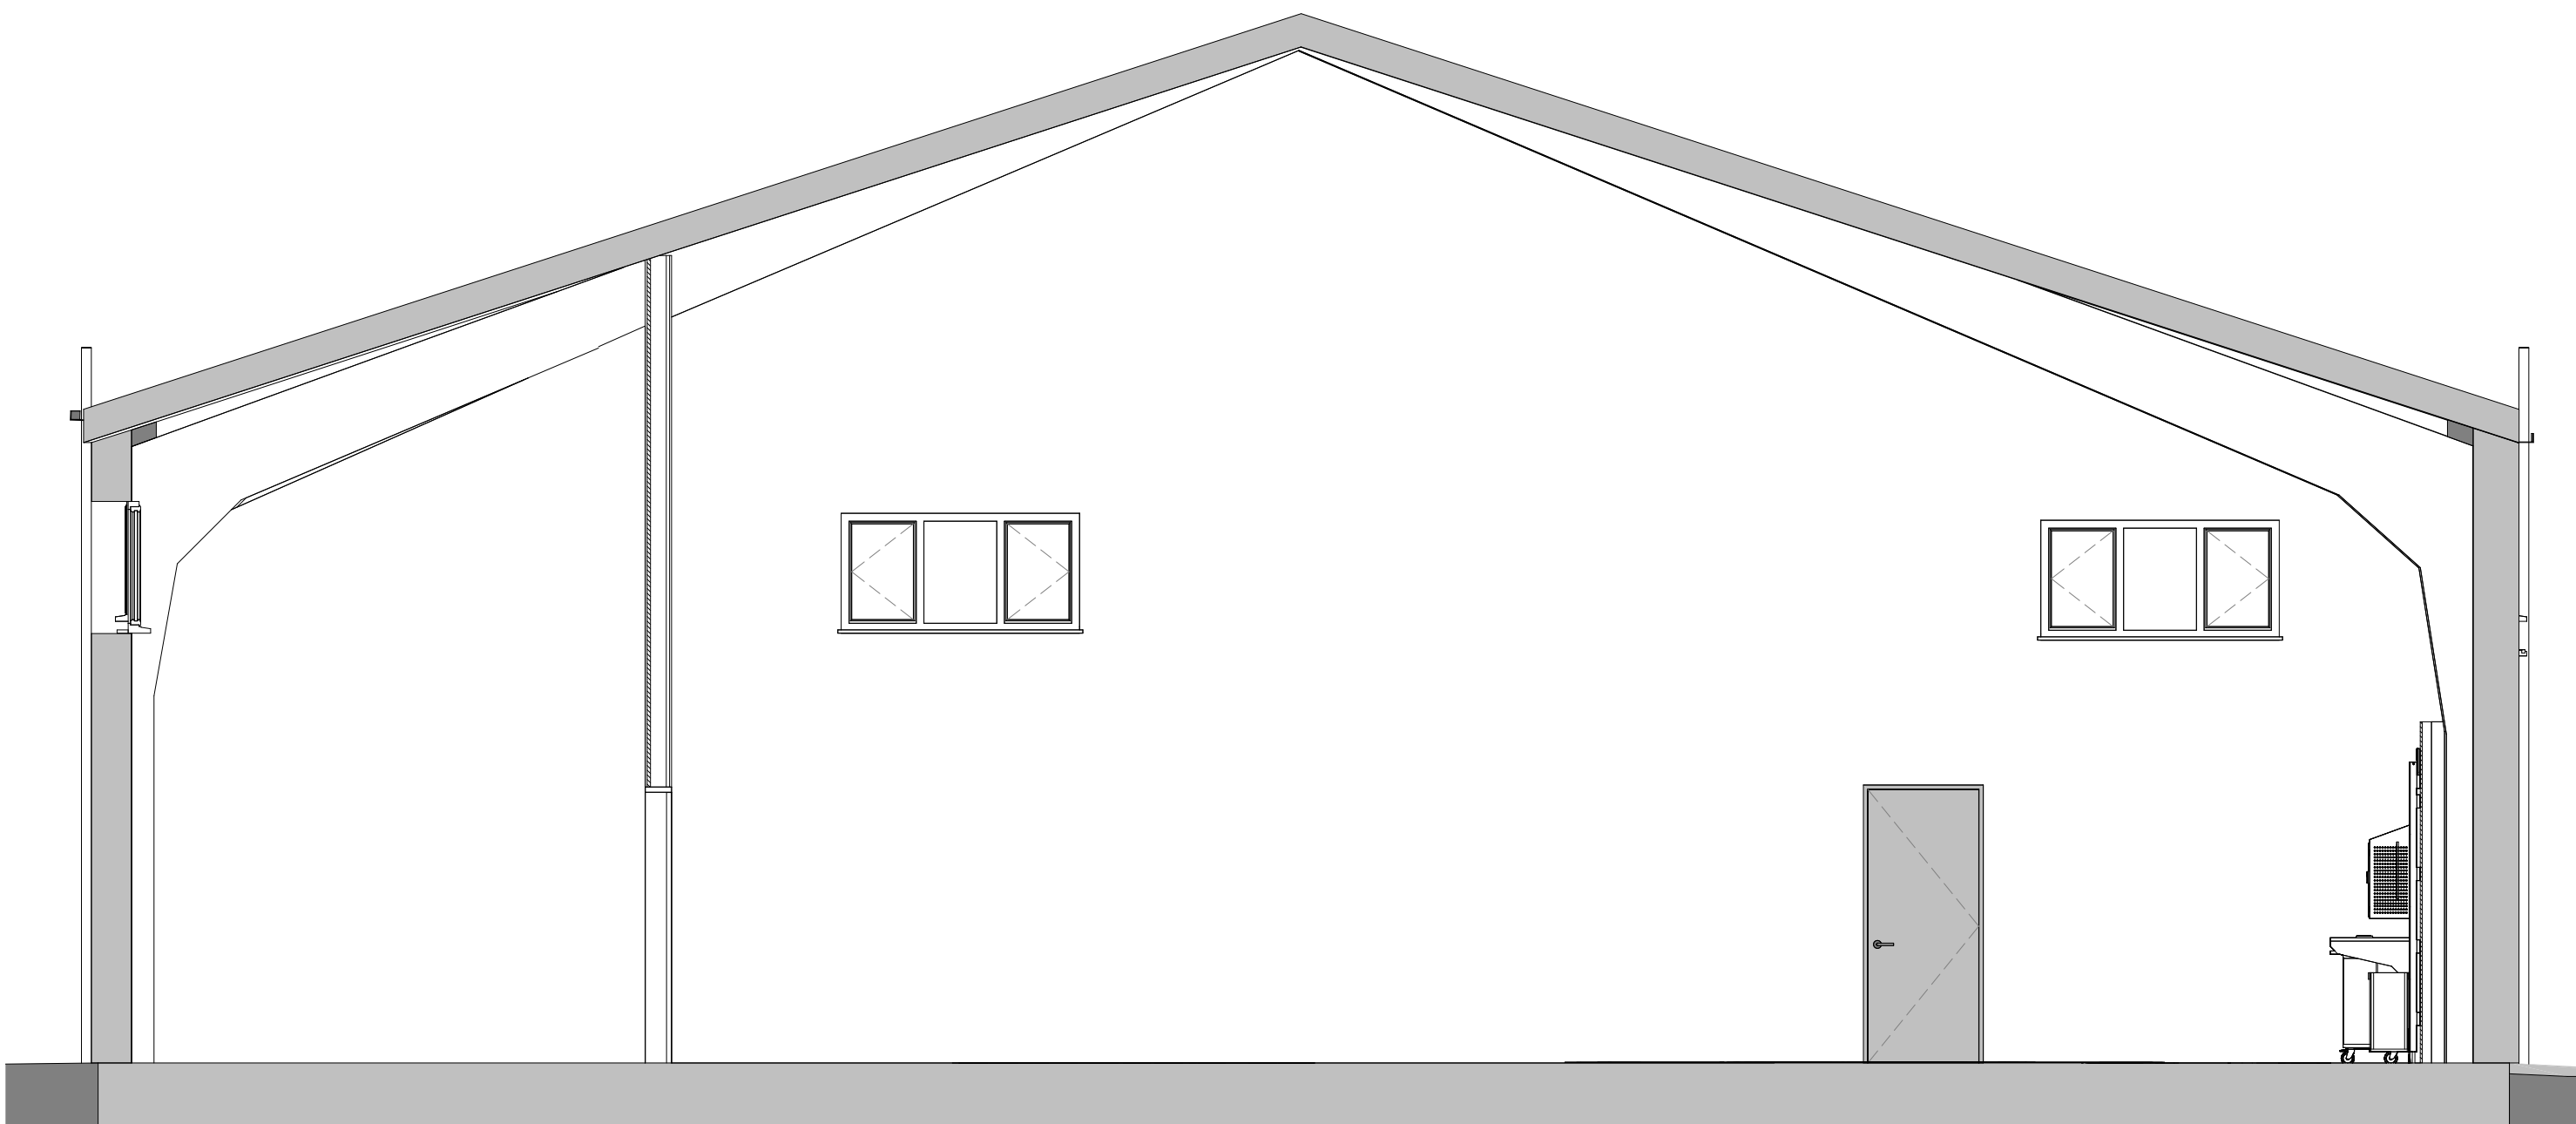

1 Proposed Workshop Section A-A
1 : 50@A1 1:100@A3



2 Proposed Workshop Section B-B
1 : 50@A1 1:100@A3

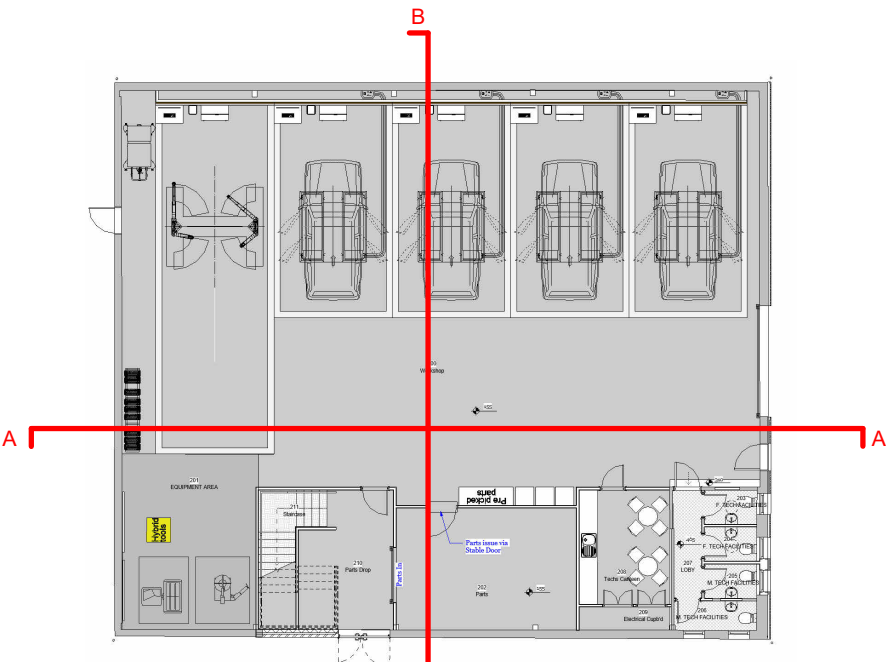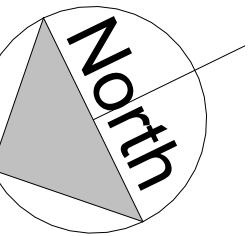

NOTE:
KEY PLAN NOT TO SCALE

Do not scale from drawings except where submitted for planning permission. For all other purposes, use figured dimensions only.

Dimensions must be checked on site before work commences. Any discrepancies should be reported to MEDA International.

The accuracy of this drawing may be reliant upon survey information provided by third parties. No liability will be accepted by MEDA International for errors in or arising from such third party survey information.

Meda
*Shape
Make
& Build*


+44 (0) 1235 448580
www.experiencemeda.com
info@experiencemeda.com


The Granary, Church Lane
Steventon, Oxfordshire
OX13 6SW, United Kingdom

This drawing is the copyright of MEDA International and may not be copied or reproduced without written permission.

Client	Brickhill Construction	
Project Title	Volvo Letchworth Norton Way N, Letchworth Garden City, SG6 4AD	
Drawing Title	Proposed Workshop Sections 01	

Project ID	001	Scale	1:50 @A1 1:100 @A3
Drawn By	AF	Reviewed By	AO
Drawing No.	P2150	Revision	22/09/2025
of		E	
PLANNING			

