


Revisions		
No.	Date	Issue Notes

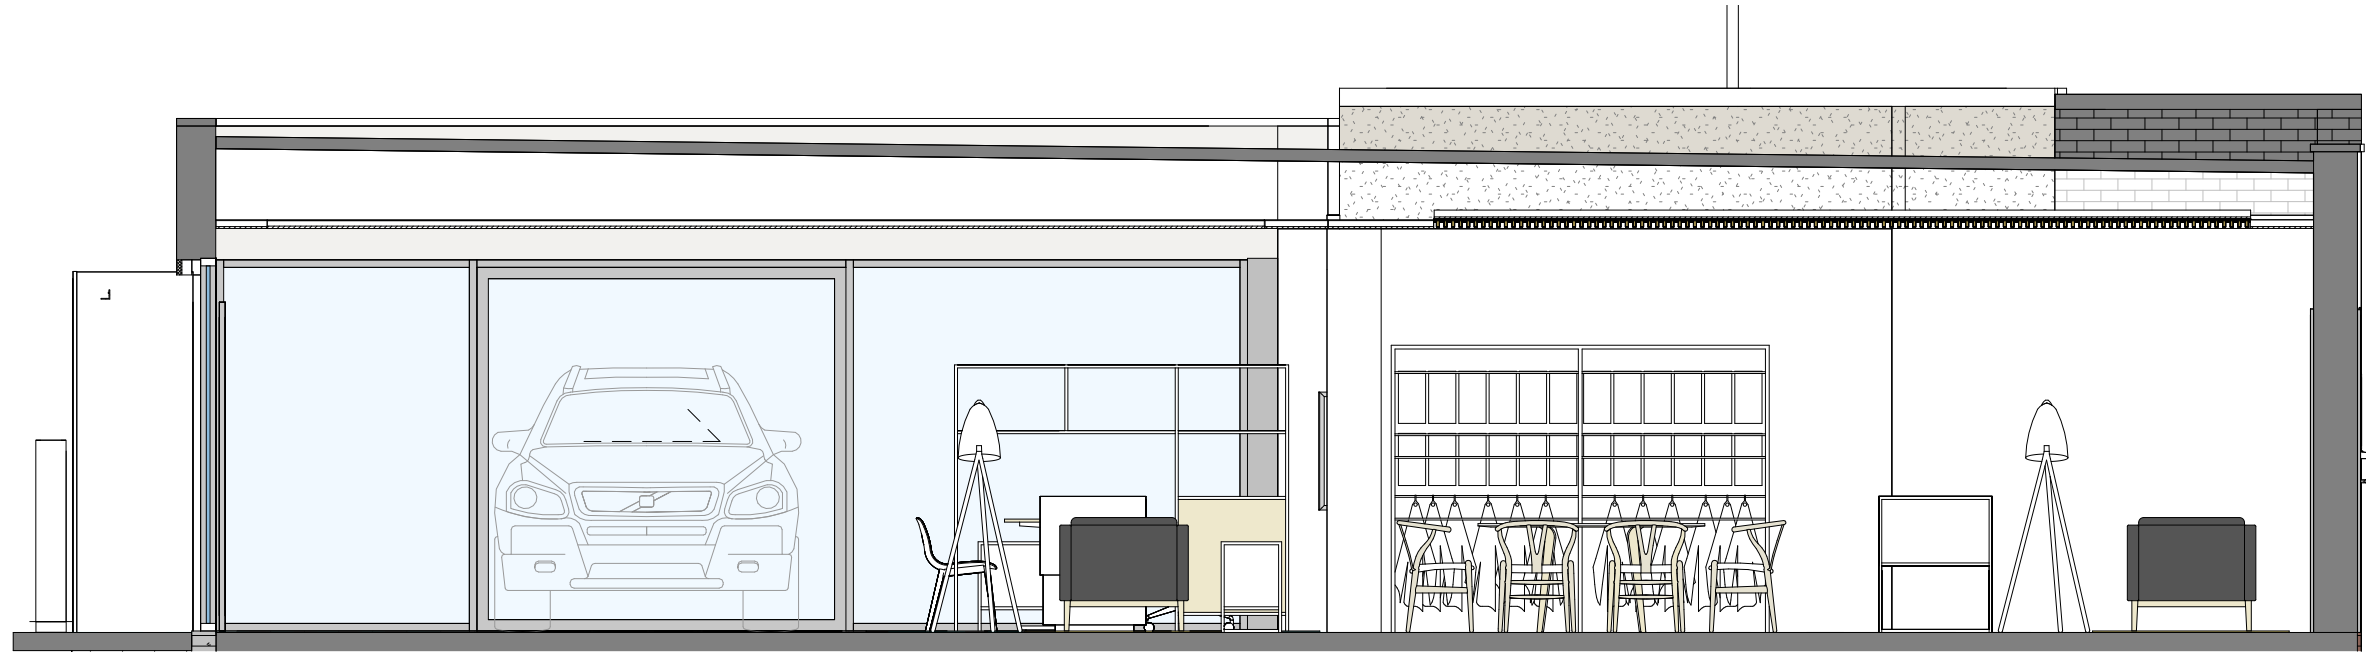

1 **Proposed Showroom Section A-A**
1 : 50 @A1 1:100 @A3




2 **Proposed Showroom Section B-B**
1 : 50 @A1 1:100 @A3



3 **Proposed Showroom Section C-C**
1 : 50 @A1 1:100 @A3



4 **Proposed Showroom Section D-D**
1 : 50 @A1 1:100 @A3

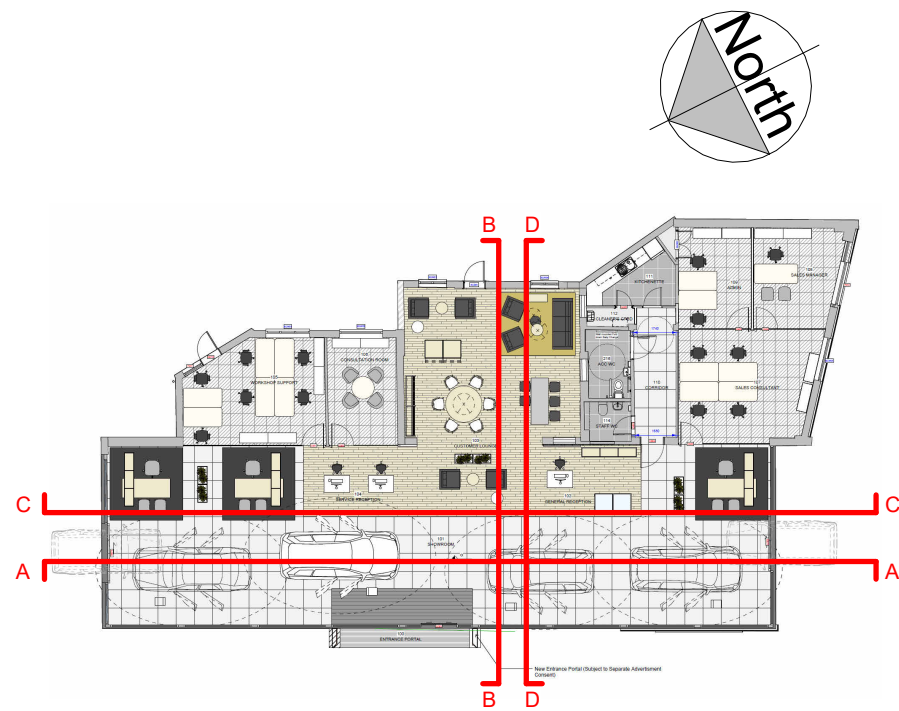

NOTE:
KEY PLAN NOT TO SCALE

Do not scale from drawings except where submitted for planning permission. For all other purposes, use figured dimensions only.

Dimensions must be checked on site before work commences. Any discrepancies should be reported to MEDA International.

The accuracy of this drawing may be reliant upon survey information provided by third parties. No liability will be accepted by MEDA International for errors in or arising from such third party survey information.

Meda *Shape Make & Build*



+44 (0) 1235 448580
www.experiencemeda.com
info@experiencemeda.com



The Granary, Church Lane
Stevenon, Oxfordshire
OX13 6SW, United Kingdom

This drawing is the copyright of MEDA International and may not be copied or reproduced without written permission.

Client **Brickhill Construction**

Project Title **Volvo Letchworth**

Norton Way N, Letchworth Garden City,
SG6 4AD

Drawing Title **Proposed Showroom Sections**

Project ID 001 Scale 1:50 @A1 1:100 @A3

Drawn By AF Reviewed By AO Date 22/09/2025

Drawing No. P1150 Revision

of
PLANNING

