




Revisions		
No.	Date	Issue Notes

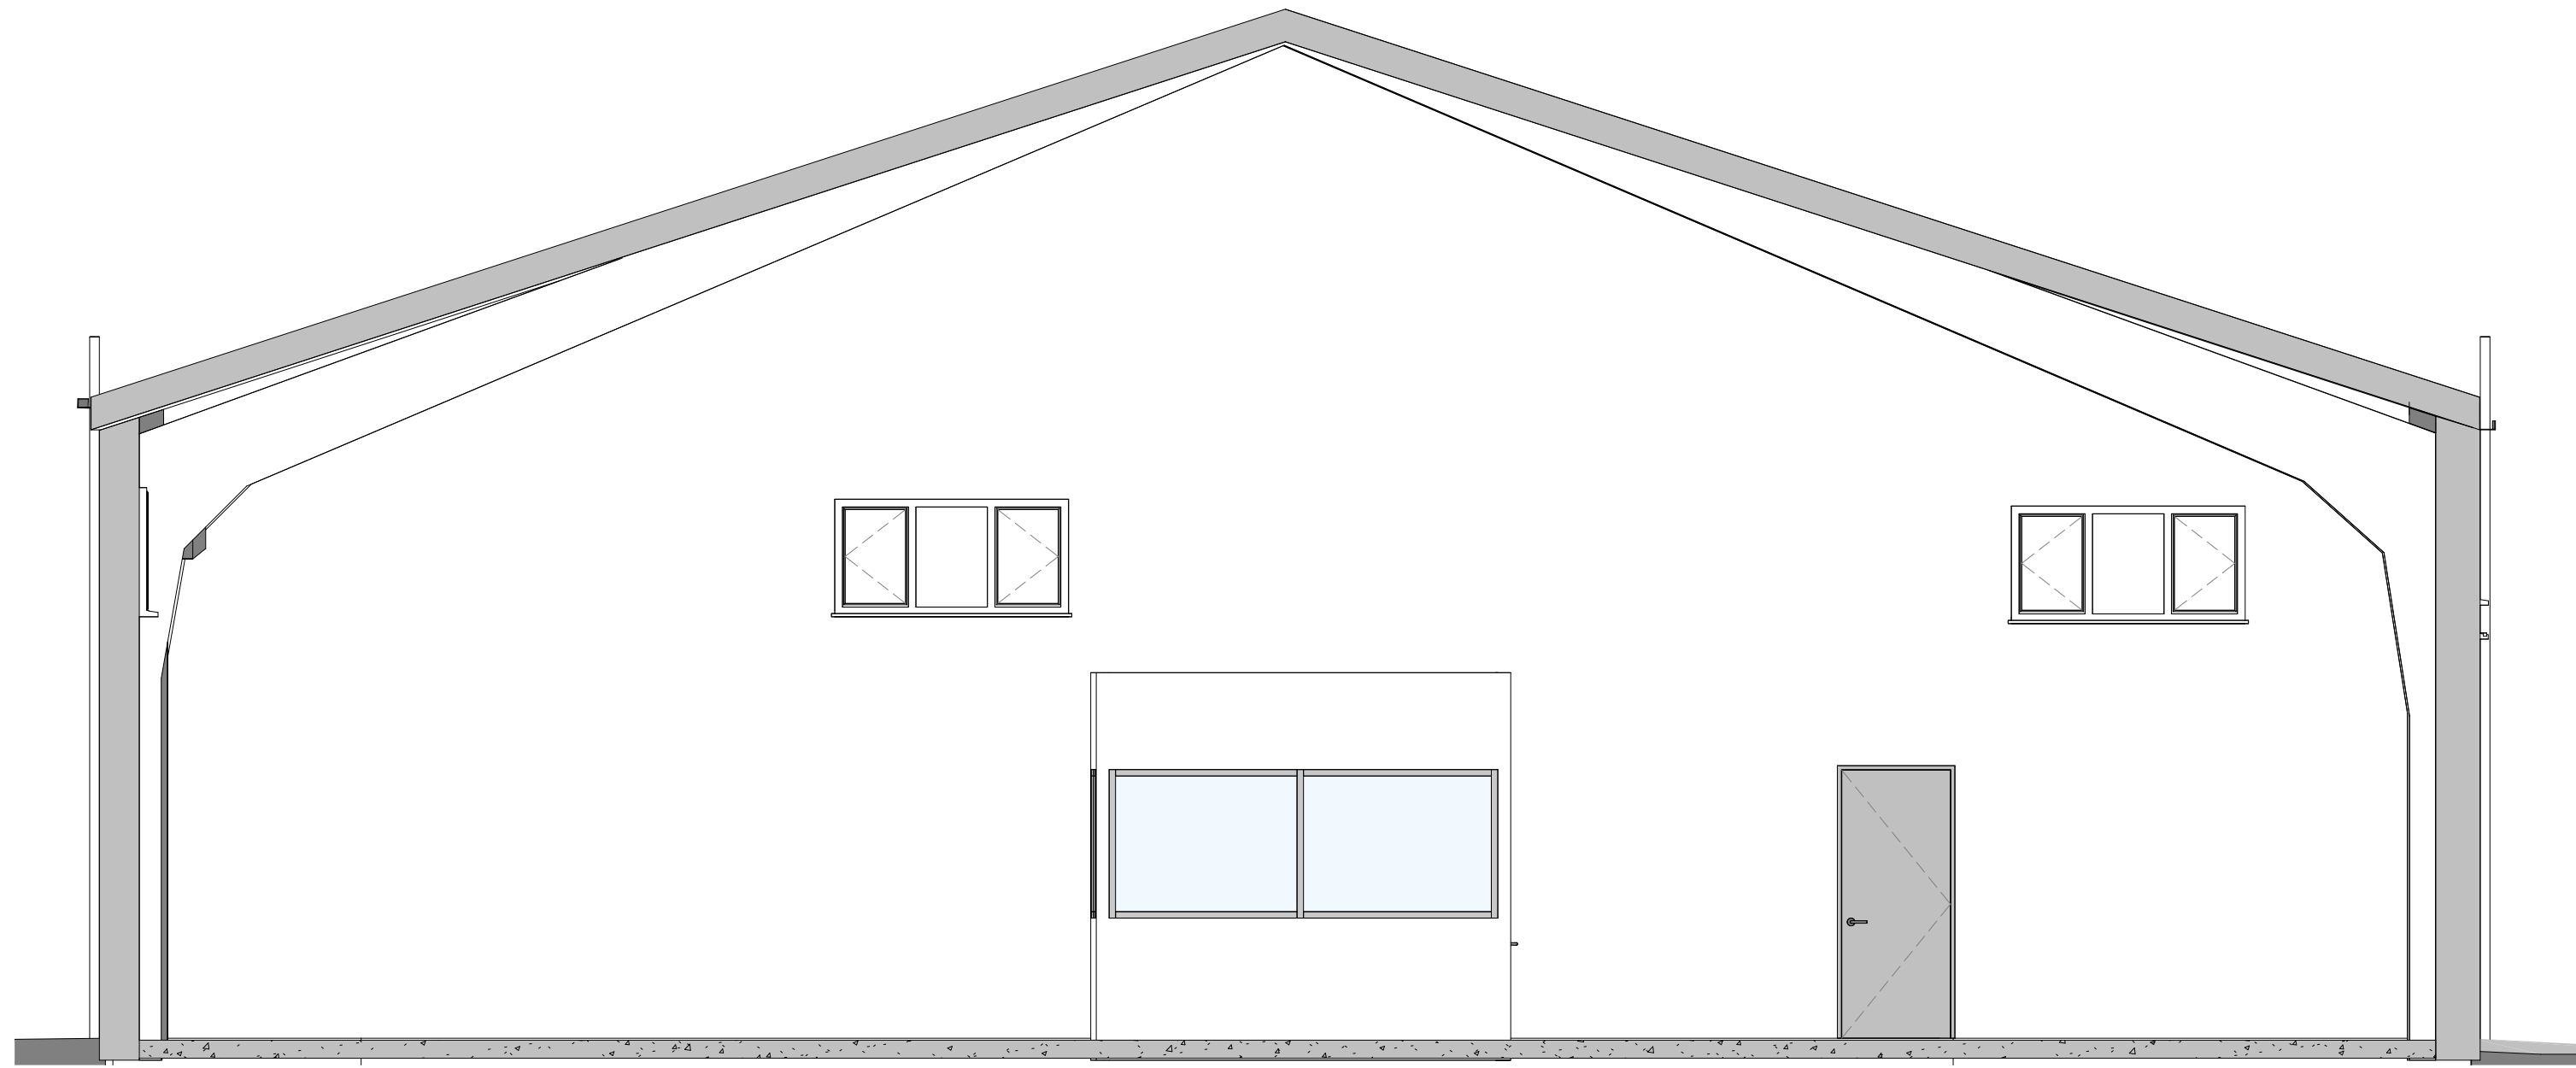

1 Existing Workshop Section A-A
1 : 50 @A1 1:100 @A3

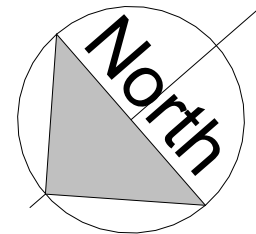

2 Existing Workshop Section B-B
1 : 50 @A1 1:100 @A3

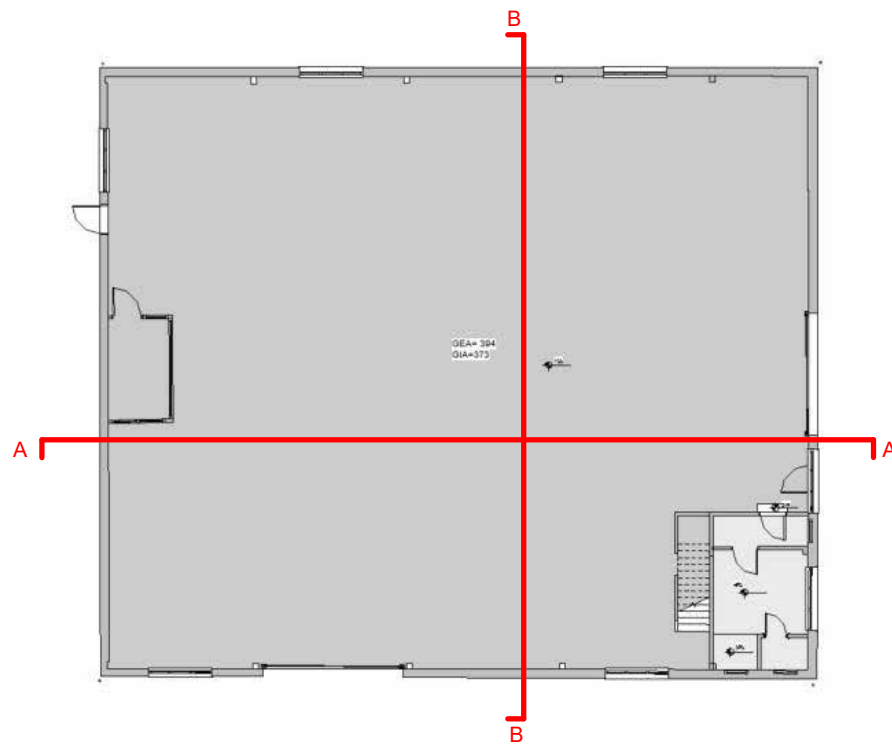

NOTE:
KEY PLAN NOT TO SCALE

Do not scale from drawings except where submitted for planning permission. For all other purposes, use figured dimensions only.

Dimensions must be checked on site before work commences. Any discrepancies should be reported to MEDA International.

The accuracy of this drawing may be reliant upon survey information provided by third parties. No liability will be accepted by MEDA International for errors in or arising from such third party survey information.

Meda *Shape Make & Build*



+44 (0) 1235 448580
www.experiencemeda.com
info@experiencemeda.com



The Granary, Church Lane
Steventon, Oxfordshire
OX13 6SW, United Kingdom

This drawing is the copyright of MEDA International and may not be copied or reproduced without written permission.

Client
Brickhill Construction

Project Title
Volvo Letchworth

Norton Way N, Letchworth Garden City,
SG6 4AD

Drawing Title
Existing Workshop Section 01

Project ID
001

Scale
1:50 @A1
1:100 @A3

Drawn By
AF

Reviewed By
AO

Date
22/09/2025

Drawing No.
P0250

Revision
of
PLANNING

