This drawing is copyright.

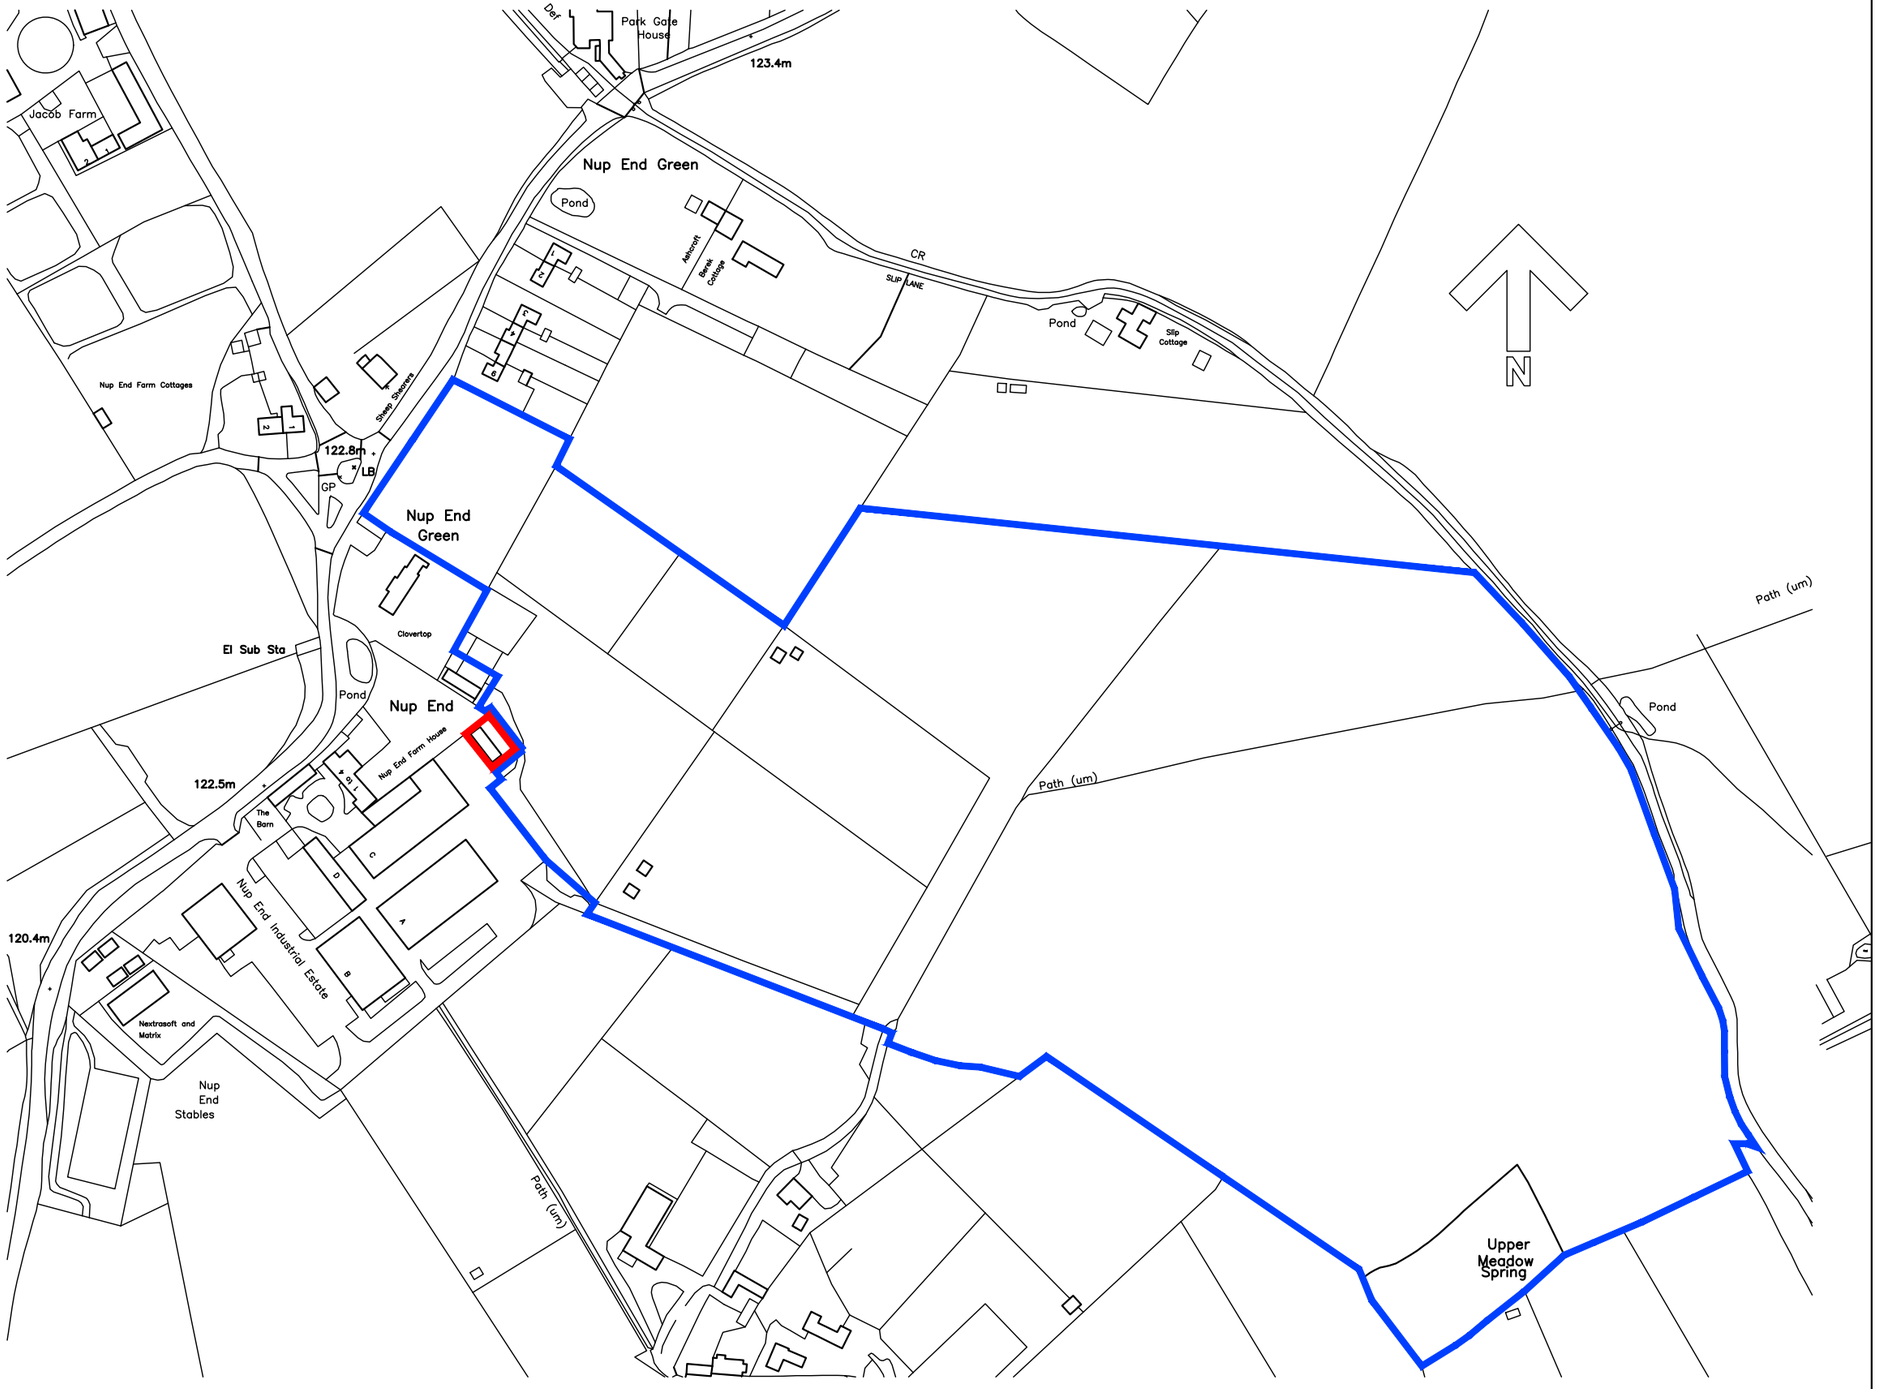

Ordnance Survey (c) Crown Copyright 2018. All rights reserved. Licence number 100022432

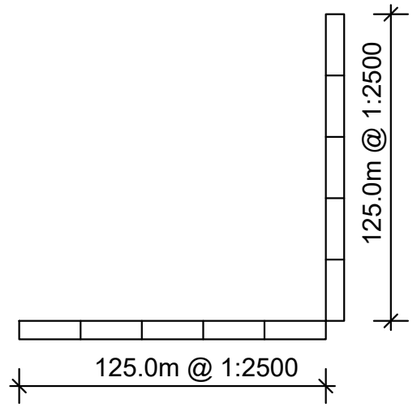

Rev.	Description.	Date.

AT Design (Welwyn) Ltd
Architectual Design Services
22 School Lane, Welwyn, Herts AL6 9PH
Tel: 07931703297 - email: adamtrigg@hotmail.com

Title;

Proposed barn conversion Land to rear of Clover Top Nup End, Old Knebworth Herts. SG3 6QJ
Site location plan

Scale : 1:2500 at A3
Date : March 2018
Drawn by: AT

Drg.No: AT750–01