This drawing is copyright.

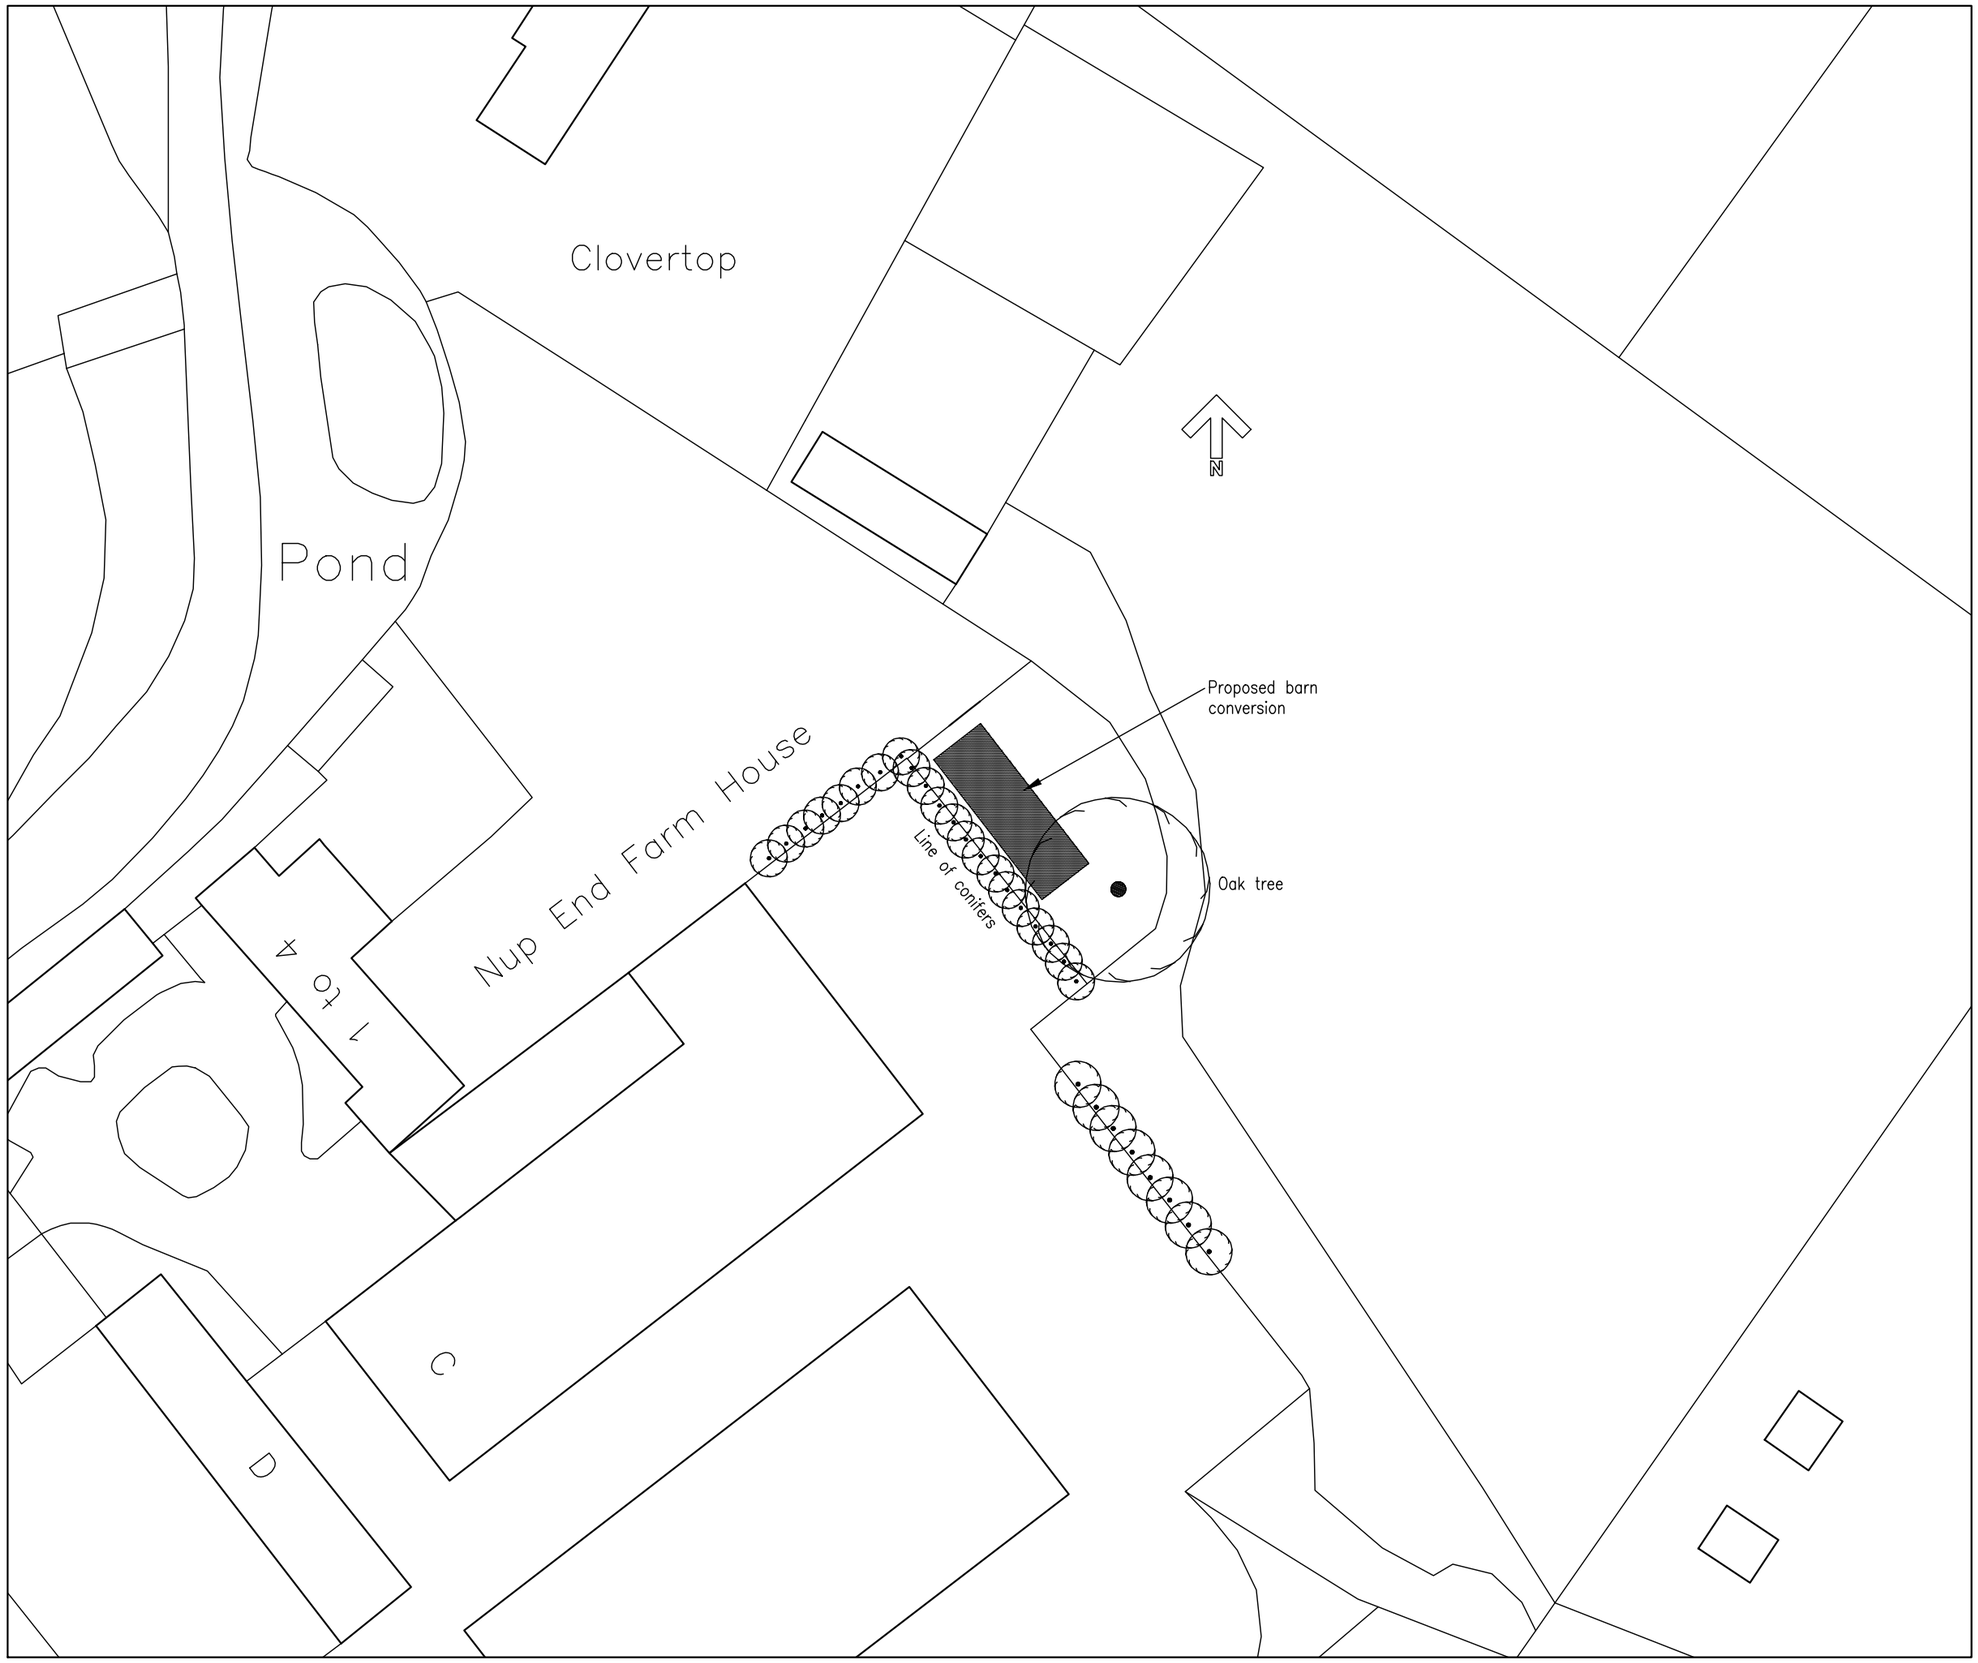

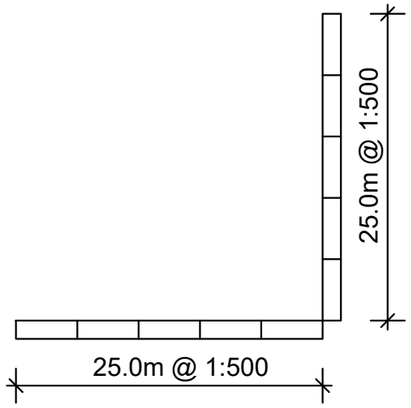

Rev.	Description.	Date.

AT Design (Welwyn) Ltd
Architectual Design Services
22 School Lane, Welwyn, Herts AL6 9PH
Tel: 07931703297 - email: adamtrigg@hotmail.com

Title;

Proposed barn conversion Land to rear of Clover Top Nup End, Old Knebworth Herts. SG3 6QJ Site plan

Scale : 1:500 at A3

Date : March 2018

Drawn by: AT

Drg.No: AT750–02