


Royston Heath Archery Storage Container

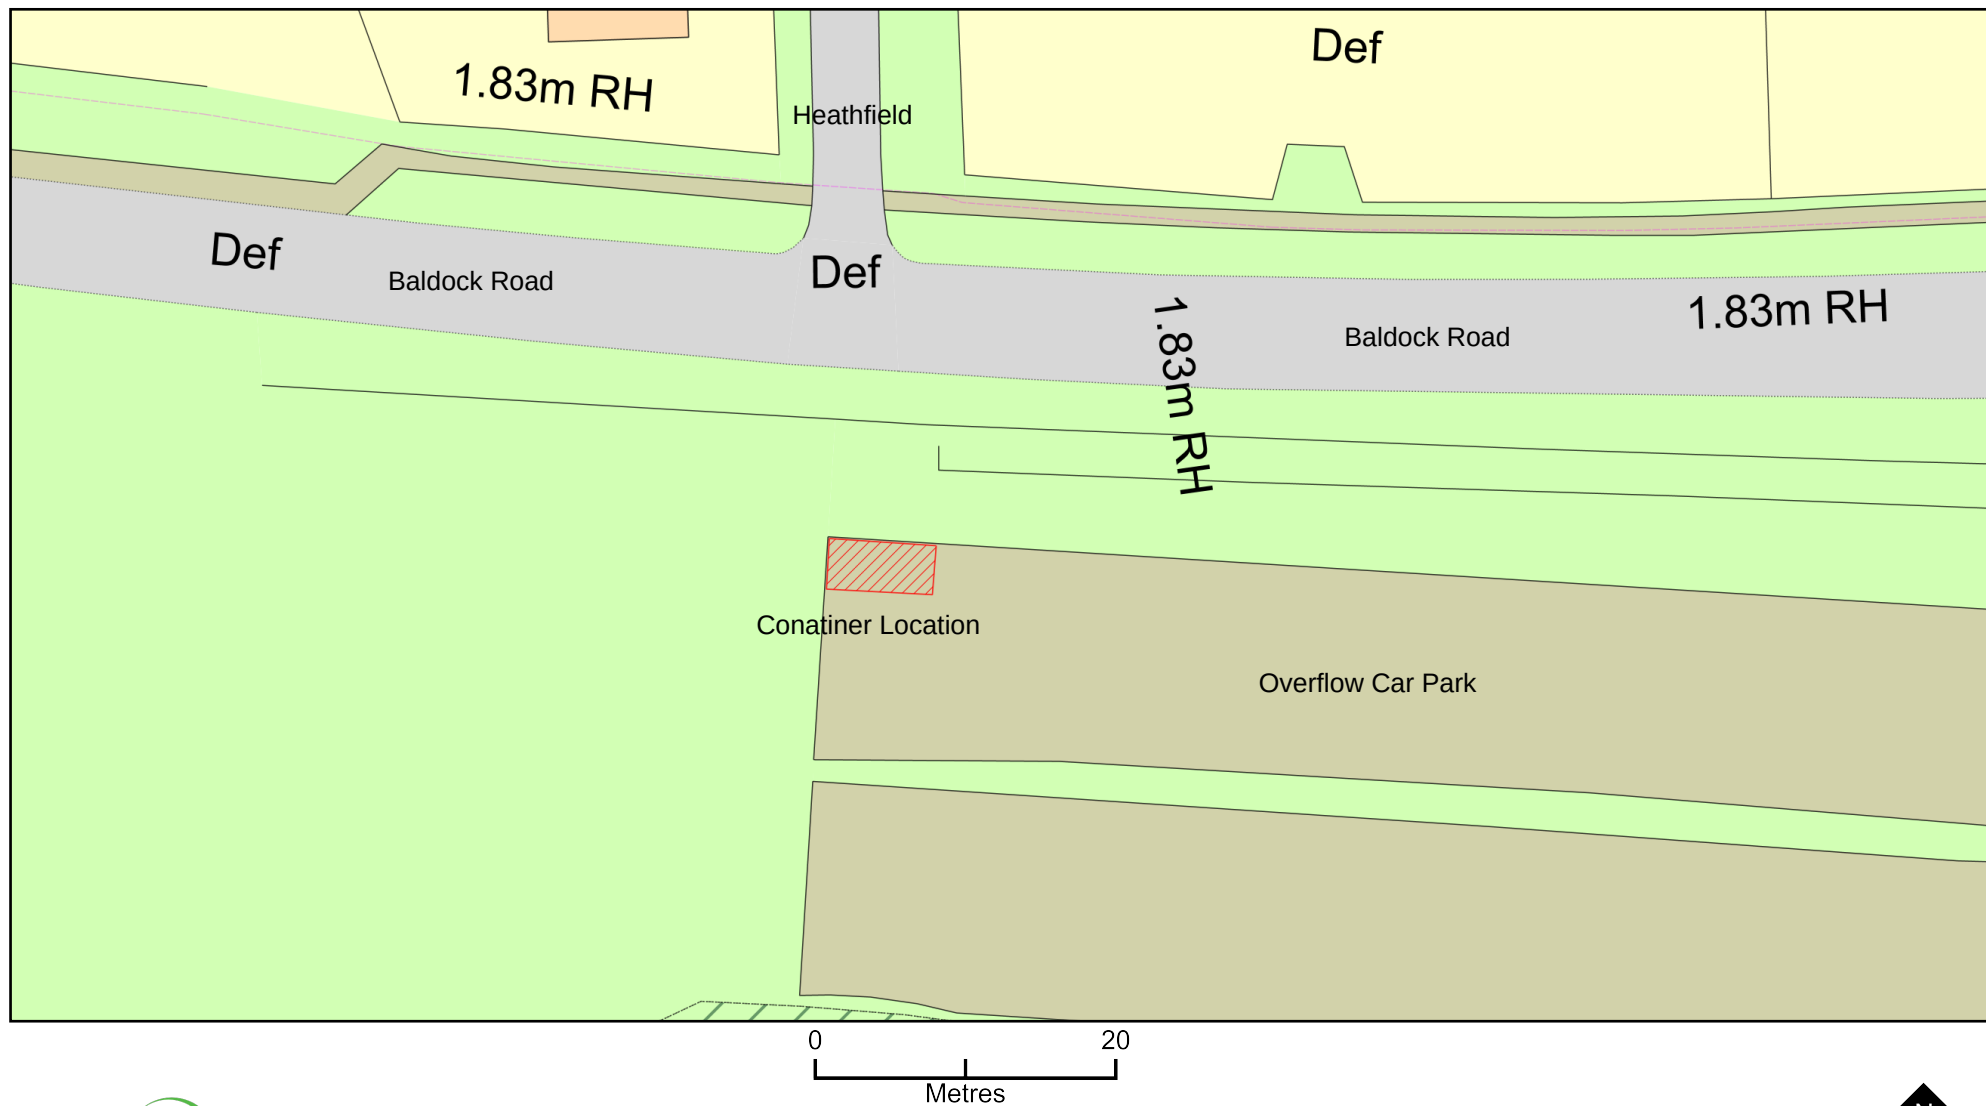

Plan Produced for: Christopher Harding

Date Produced: 11 Aug 2025

Plan Reference Number: TQRQM25223191317773

Scale: 1:500 @ A4

© Crown copyright and database rights 2025 OS 100042766