

Existing Elevations - scale 1:100

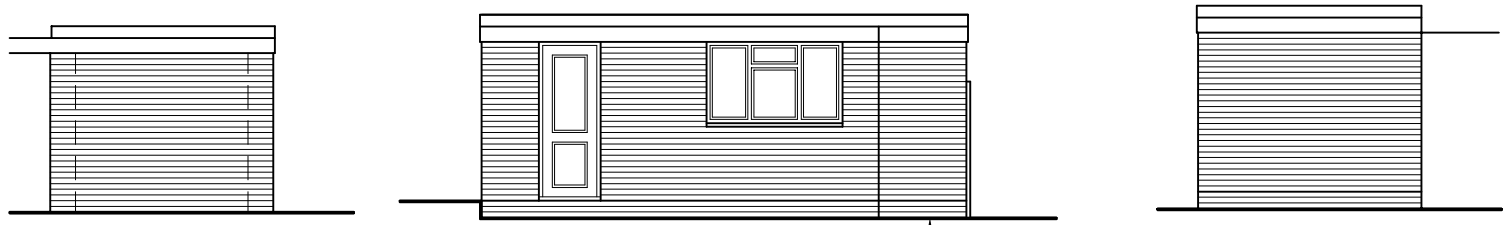

Proposed Elevations - scale 1:100

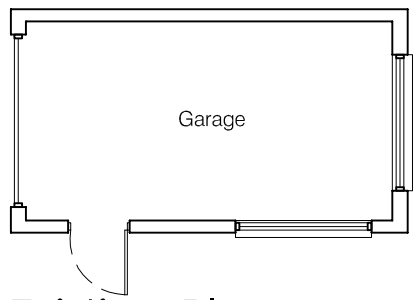

Existing Plan - scale 1:100

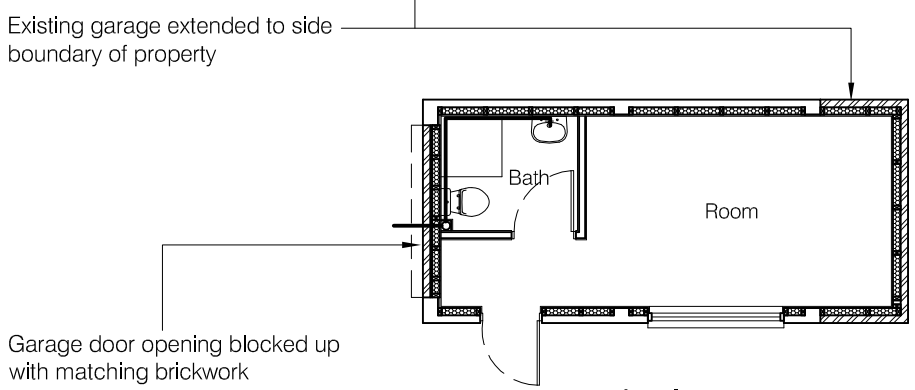

Proposed Plan - scale 1:100

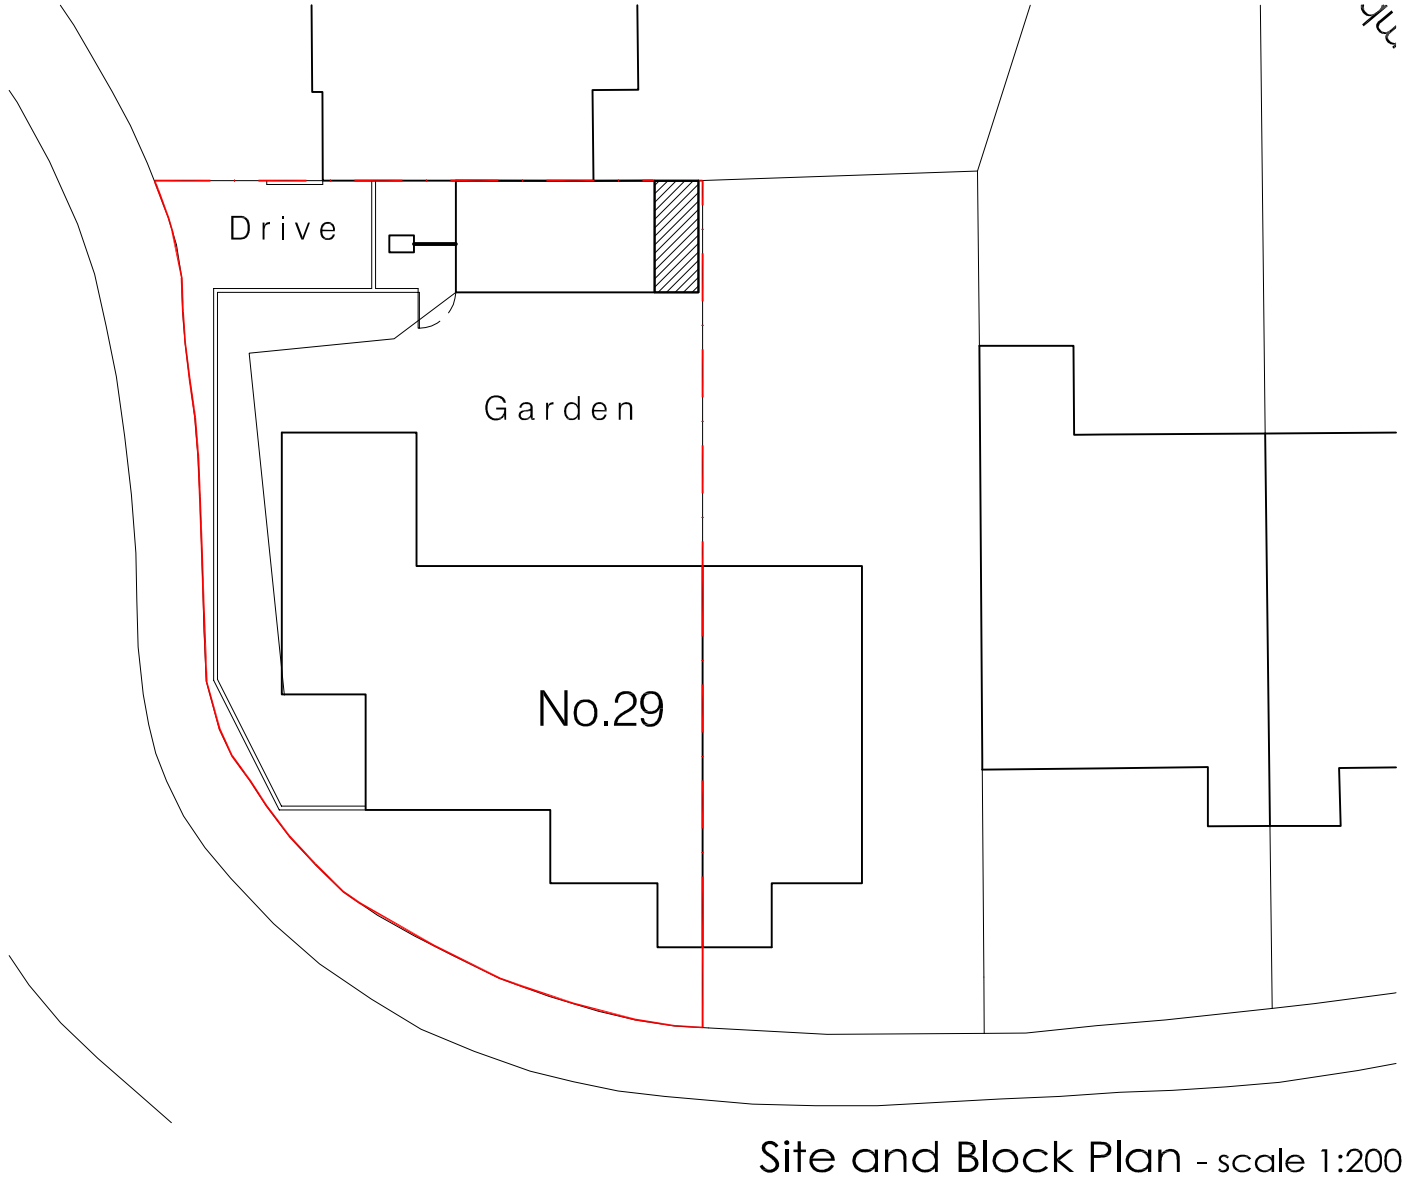

Site and Block Plan - scale 1:200

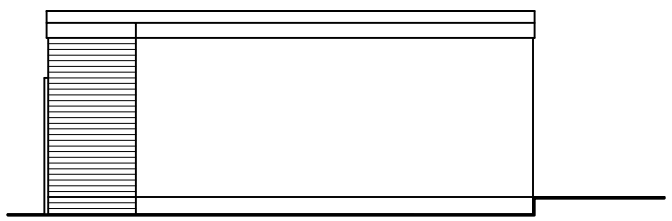

Proposed Side Elevation - scale 1:100



Site Location Plan - scale 1:1250

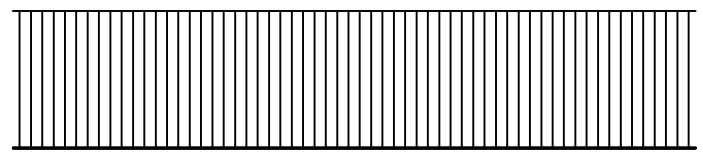

Proposed Fence Elevation - scale 1:100

Notes

Setting Out Dimensions;
All dimensions and levels shown on drawings to be checked prior to commencement of work, any discrepancies to be reported to the Architect.

Information should be read in conjunction with the following ;

Subject to Statutory Approvals

1:	1	0.1 m
1:	20	2 m
1:	50	5 m
1:	100	10 m
1:	200	20 m
1:	500	50 m
1:	1250	125 m

This drawing is protected under © copy right

RED SHED design

preliminary

CONTRACT
Proposed garage conversion
29 Kippling Close, Hitchin, Hertfordshire

DRAWING TITLE
Plans and Elevations

SCALE	varies@A3	DRAWING NUMBER	REVISION
DATE	Jan 2018	PO1	
DRAWN	JEI		
JOB NUMBER	AM-02		CHECKED BY

redshed design
47 Hoo Road
Meppershall
Bedfordshire
sg17 5lp
telephone: 01462 807175,07884008970
fax: 01462 807175
e-mail: james/karen@redsheddesign.co.uk
www.redsheddesign.co.uk