


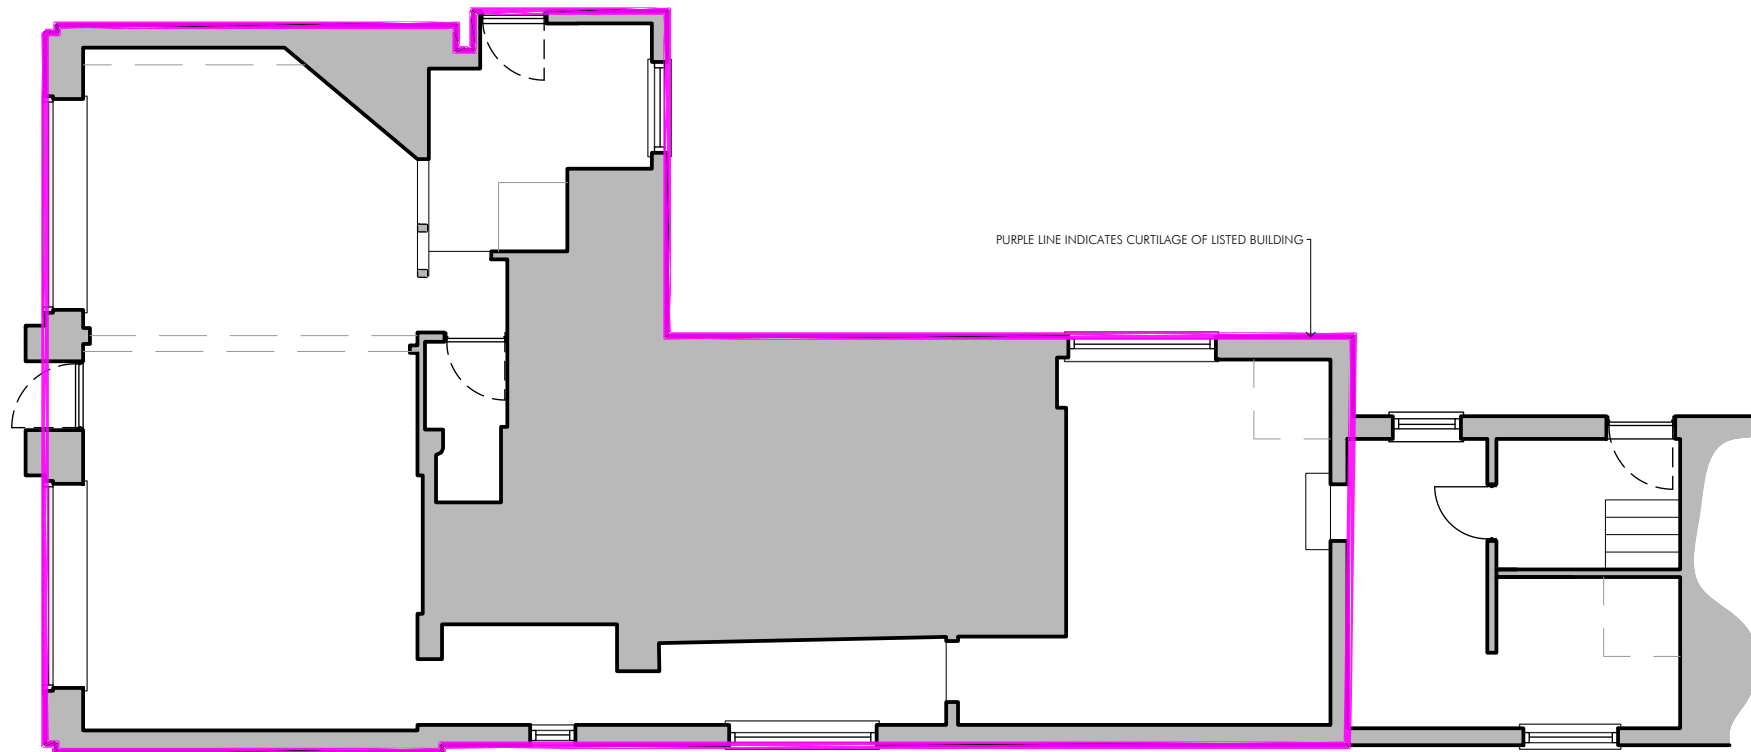

PROPOSED PLAN - 1:100

NEIL GASKELL ARCHITECTS	Project	PROPOSED INTERNAL ALTERATIONS AND EXTERNAL DOOR			Drawing EXISTING PLANS		
	Address	31 HITCHIN STREET BALDOCK	 0 1 2 3 4 5 Metres		Drawing Number BGU-100a	Scale 1:100@A4	Date NOV 24