



- Application Site
- Deer / Stock Fence
- Solar PV Arrays
- String Inverter
- Transformer Station
- Battery Container
- Battery Transformer Unit
- Other Building (Labelled)
- Existing Access Track Upgraded
- Proposed Access Track
- Existing Vegetation (Indicative)
- Proposed Woodland
- Proposed Hedgerow
- Proposed Low Maintenance Pasture
- Proposed Species-Rich Grassland
- Proposed Compound Areas
- Archaeologically Sensitive Area
- Surface Water Attenuation Basin
- CCTV

0344 8700 007
axis.co.uk



Project

Sperberry Hill Solar Resubmission Scheme

Figure Number

LVIA Figure 1

Figure Title

Landscape Masterplan


Scale

1:5000 @A3

Date

September 2024



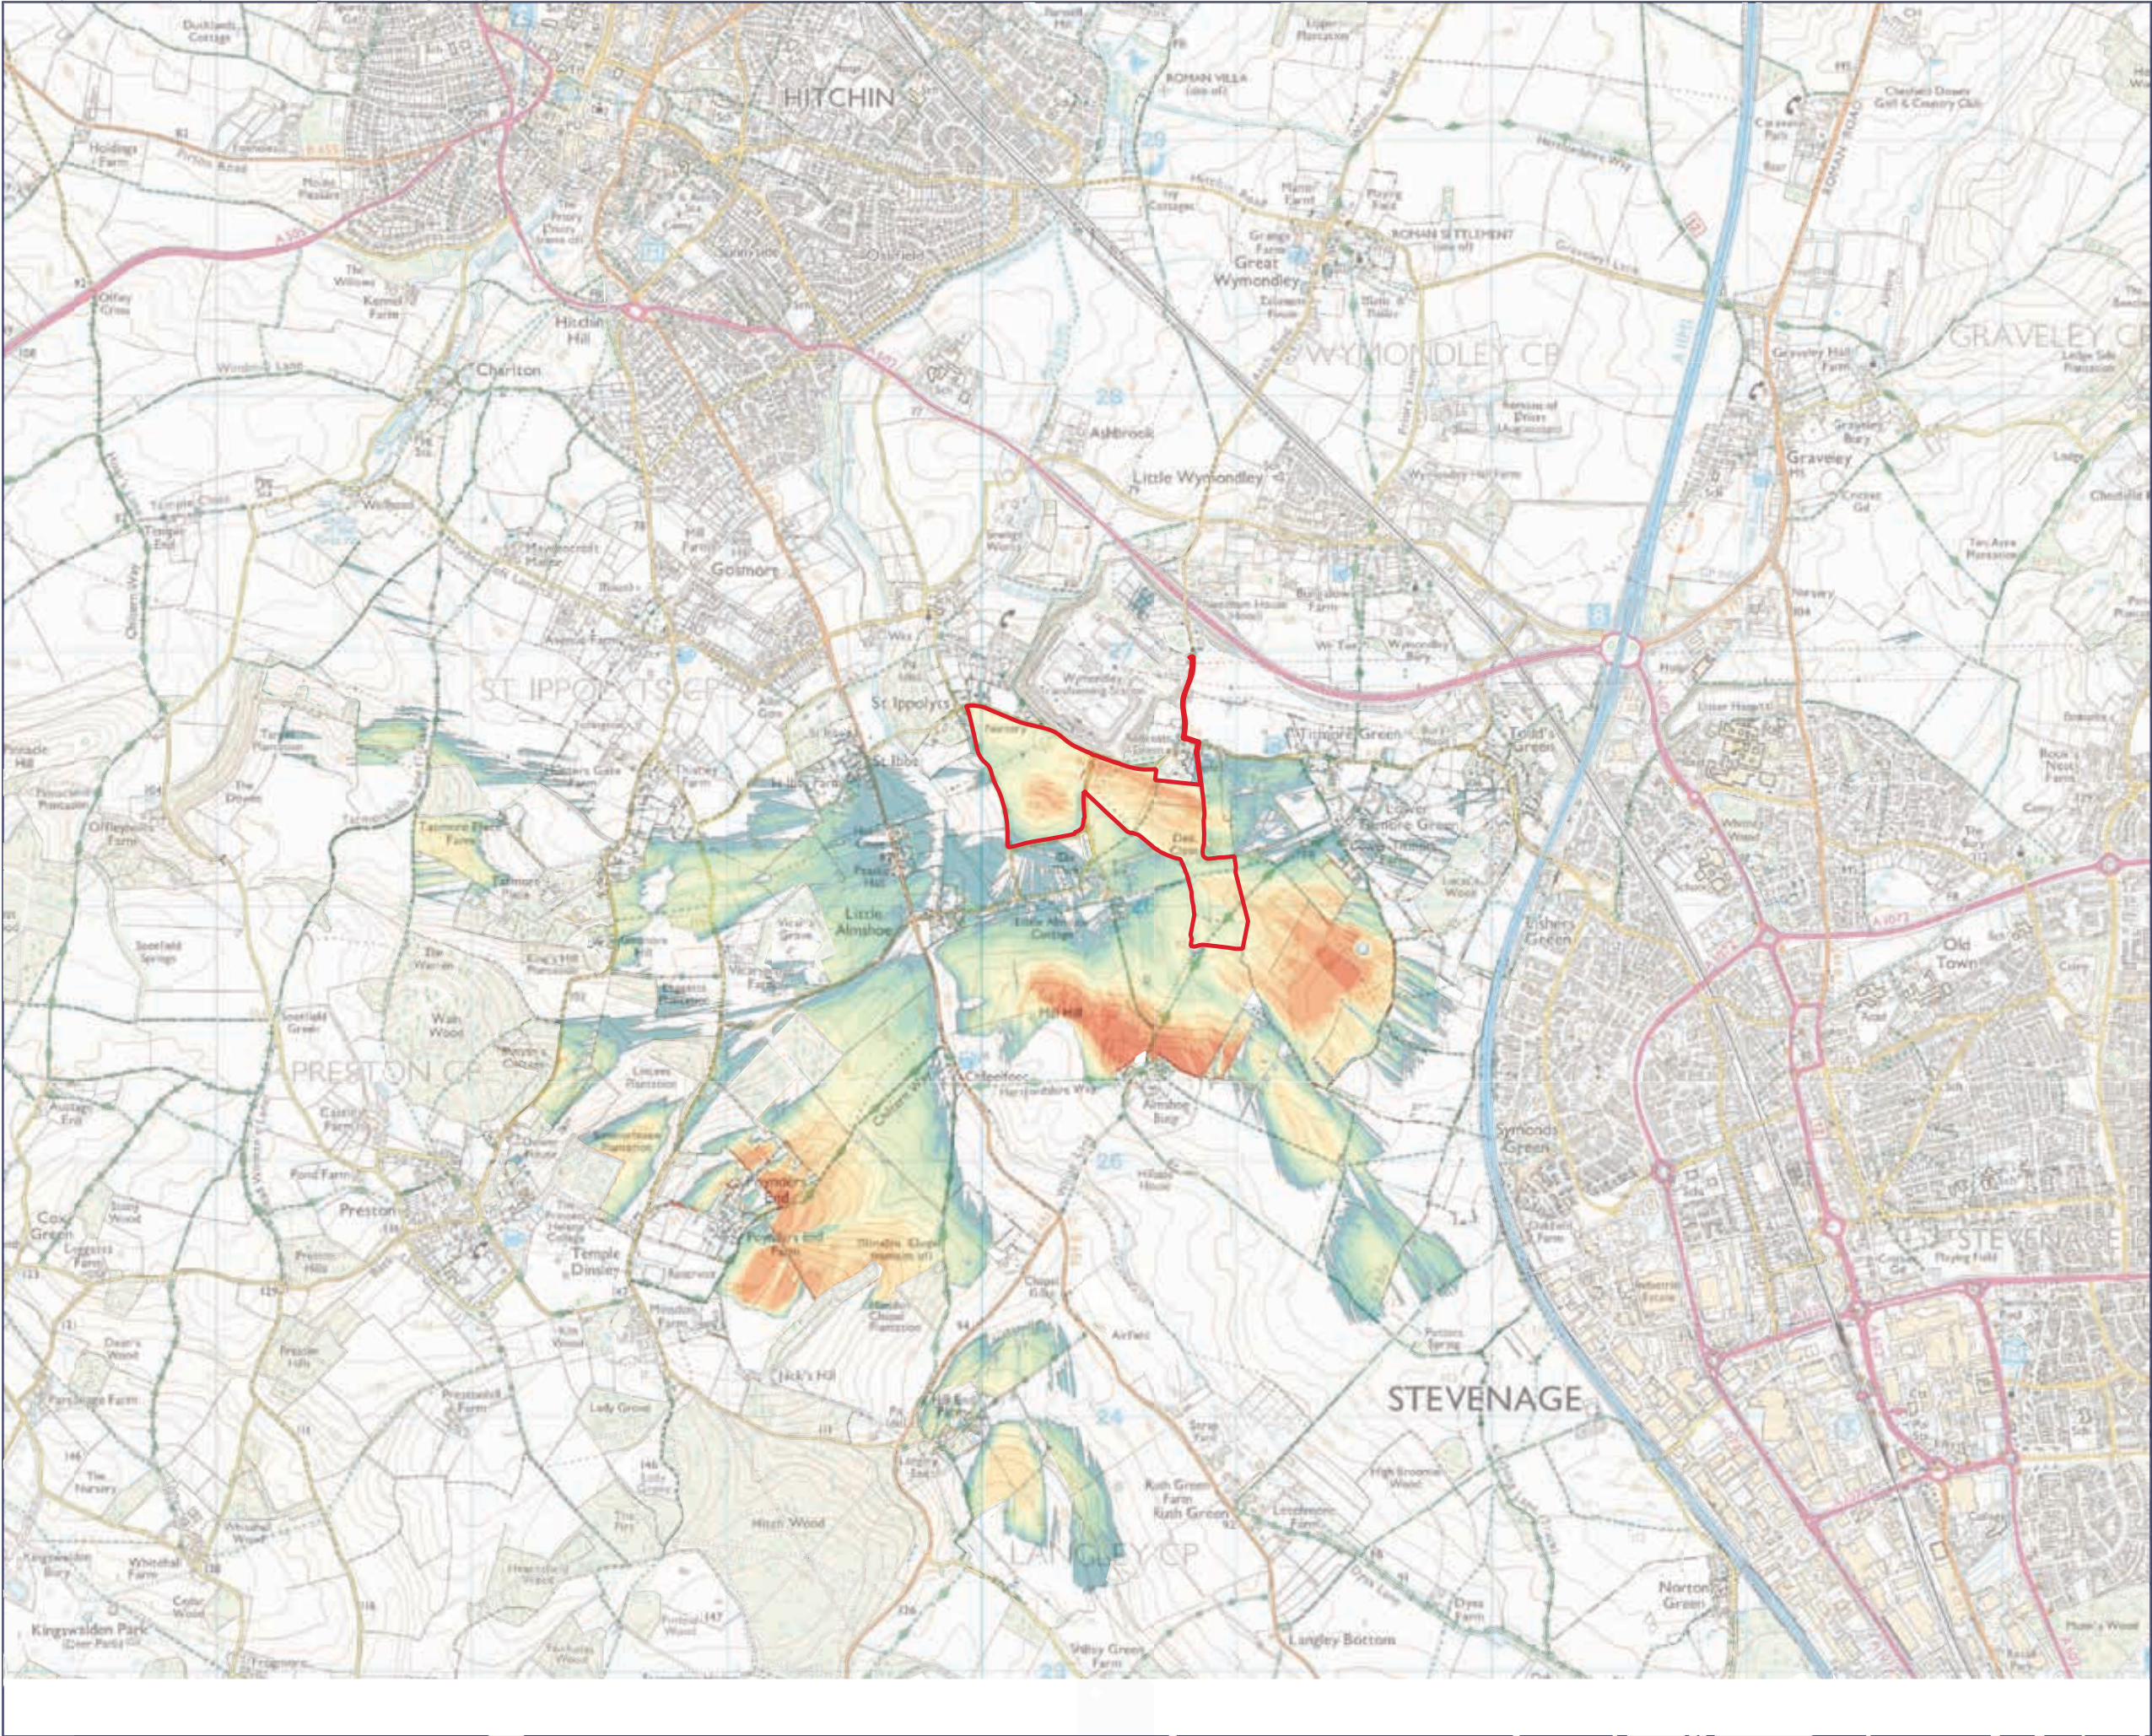

- Site Boundary
- Zone of Theoretical Visibility of 3m Solar Panels:
- Approx. 0 - 10% of solar arrays theoretically visible
 - Approx. 11 - 20% of solar arrays theoretically visible
 - Approx. 21 - 30% of solar arrays theoretically visible
 - Approx. 31 - 40% of solar arrays theoretically visible
 - Approx. 41 - 50% of solar arrays theoretically visible
 - Approx. 51 - 60% of solar arrays theoretically visible
 - Approx. 61 - 70% of solar arrays theoretically visible
 - Approx. 71 - 80% of solar arrays theoretically visible
 - Approx. 81 - 90% of solar arrays theoretically visible
 - Approx. 91 - 100% of solar array theoretically visible

0344 8700 007

axis.co.uk



Project

Sperberry Hill Solar Resubmission Scheme

Figure Number

LVIA Figure 2

Figure Title

Zone of Theoretical Visibility


Scale

1:25000@A3


Date

September 2024



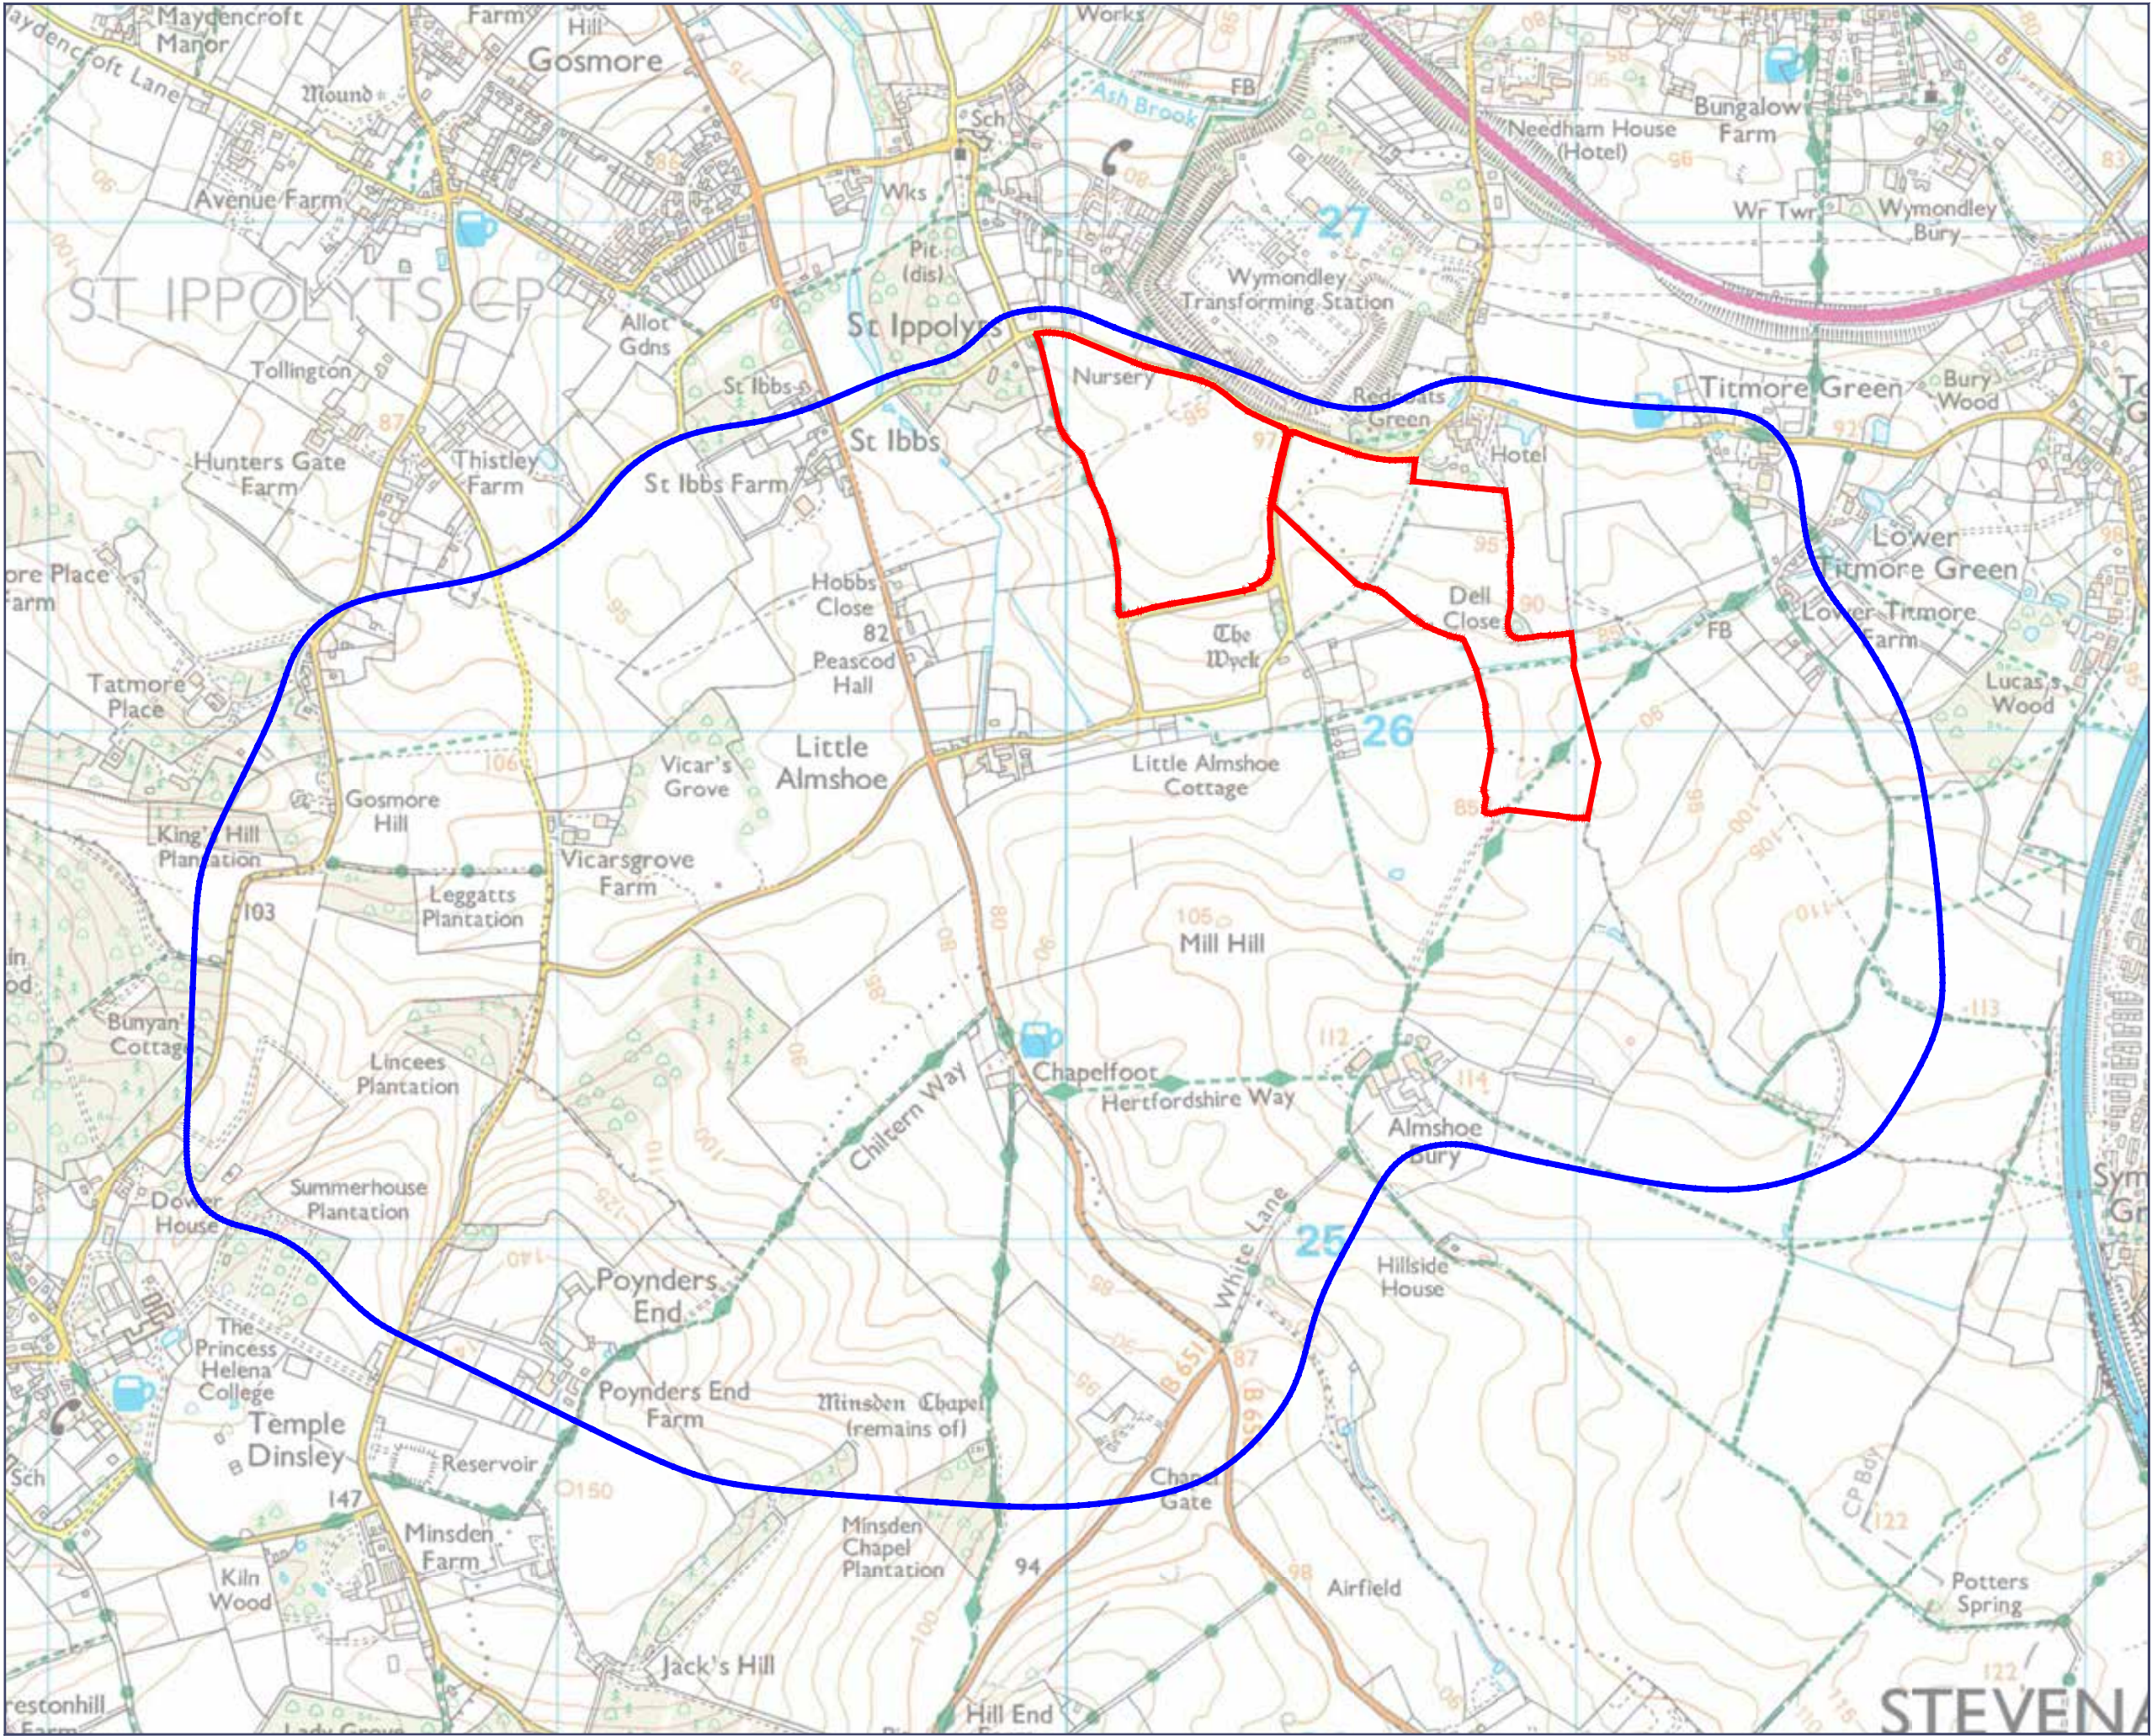

-  Site Boundary
-  Study Area

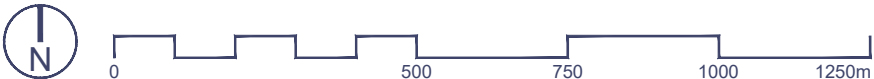

0344 8700 007
axis.co.uk



Project

**Sperberry Hill Solar
Resubmission Scheme**

Figure Number

LVIA Figure 3

Figure Title


Study Area

Scale

1:12,500 @A3

Date

September 2024

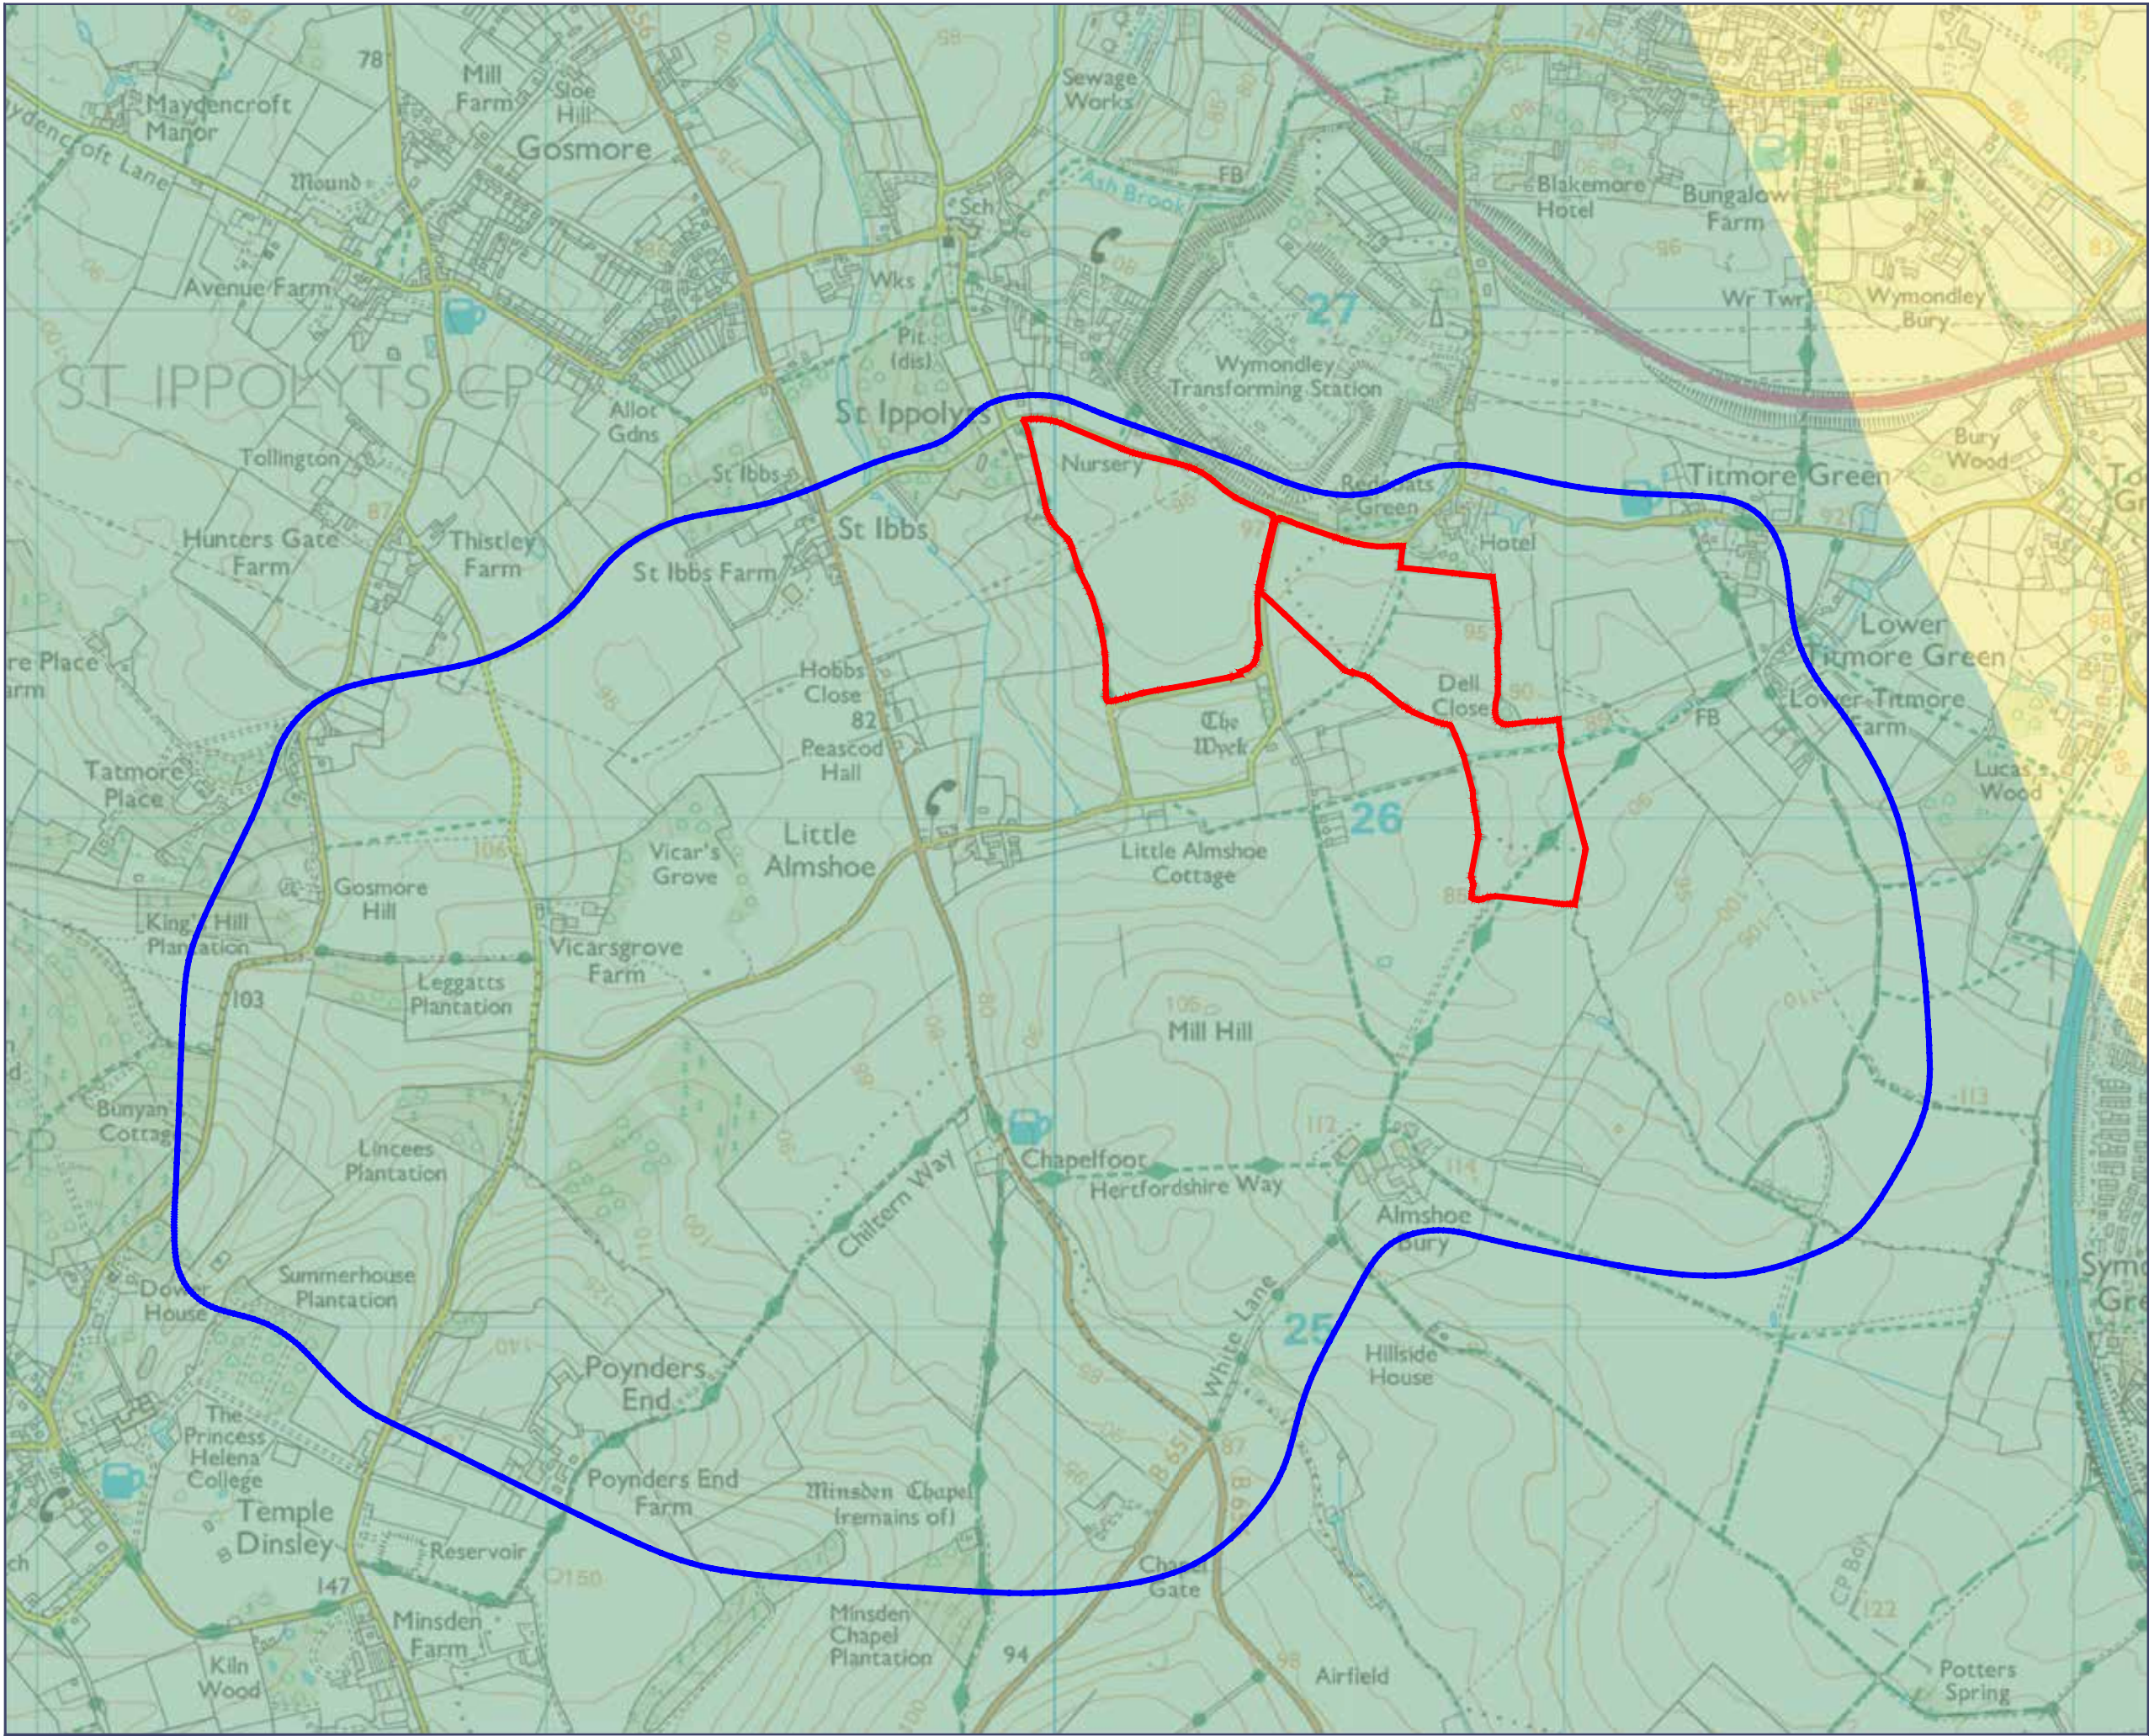

- Site Boundary
- Study Area
- NCA 110: Chilterns
- NCA 87: East Anglian Chalk

0344 8700 007
axis.co.uk



Project

**Sperberry Hill Solar
Resubmission Scheme**

Figure Number

LVIA Figure 4

Figure Title

National Character Areas


Scale

1:12,500 @A3

Date

September 2024



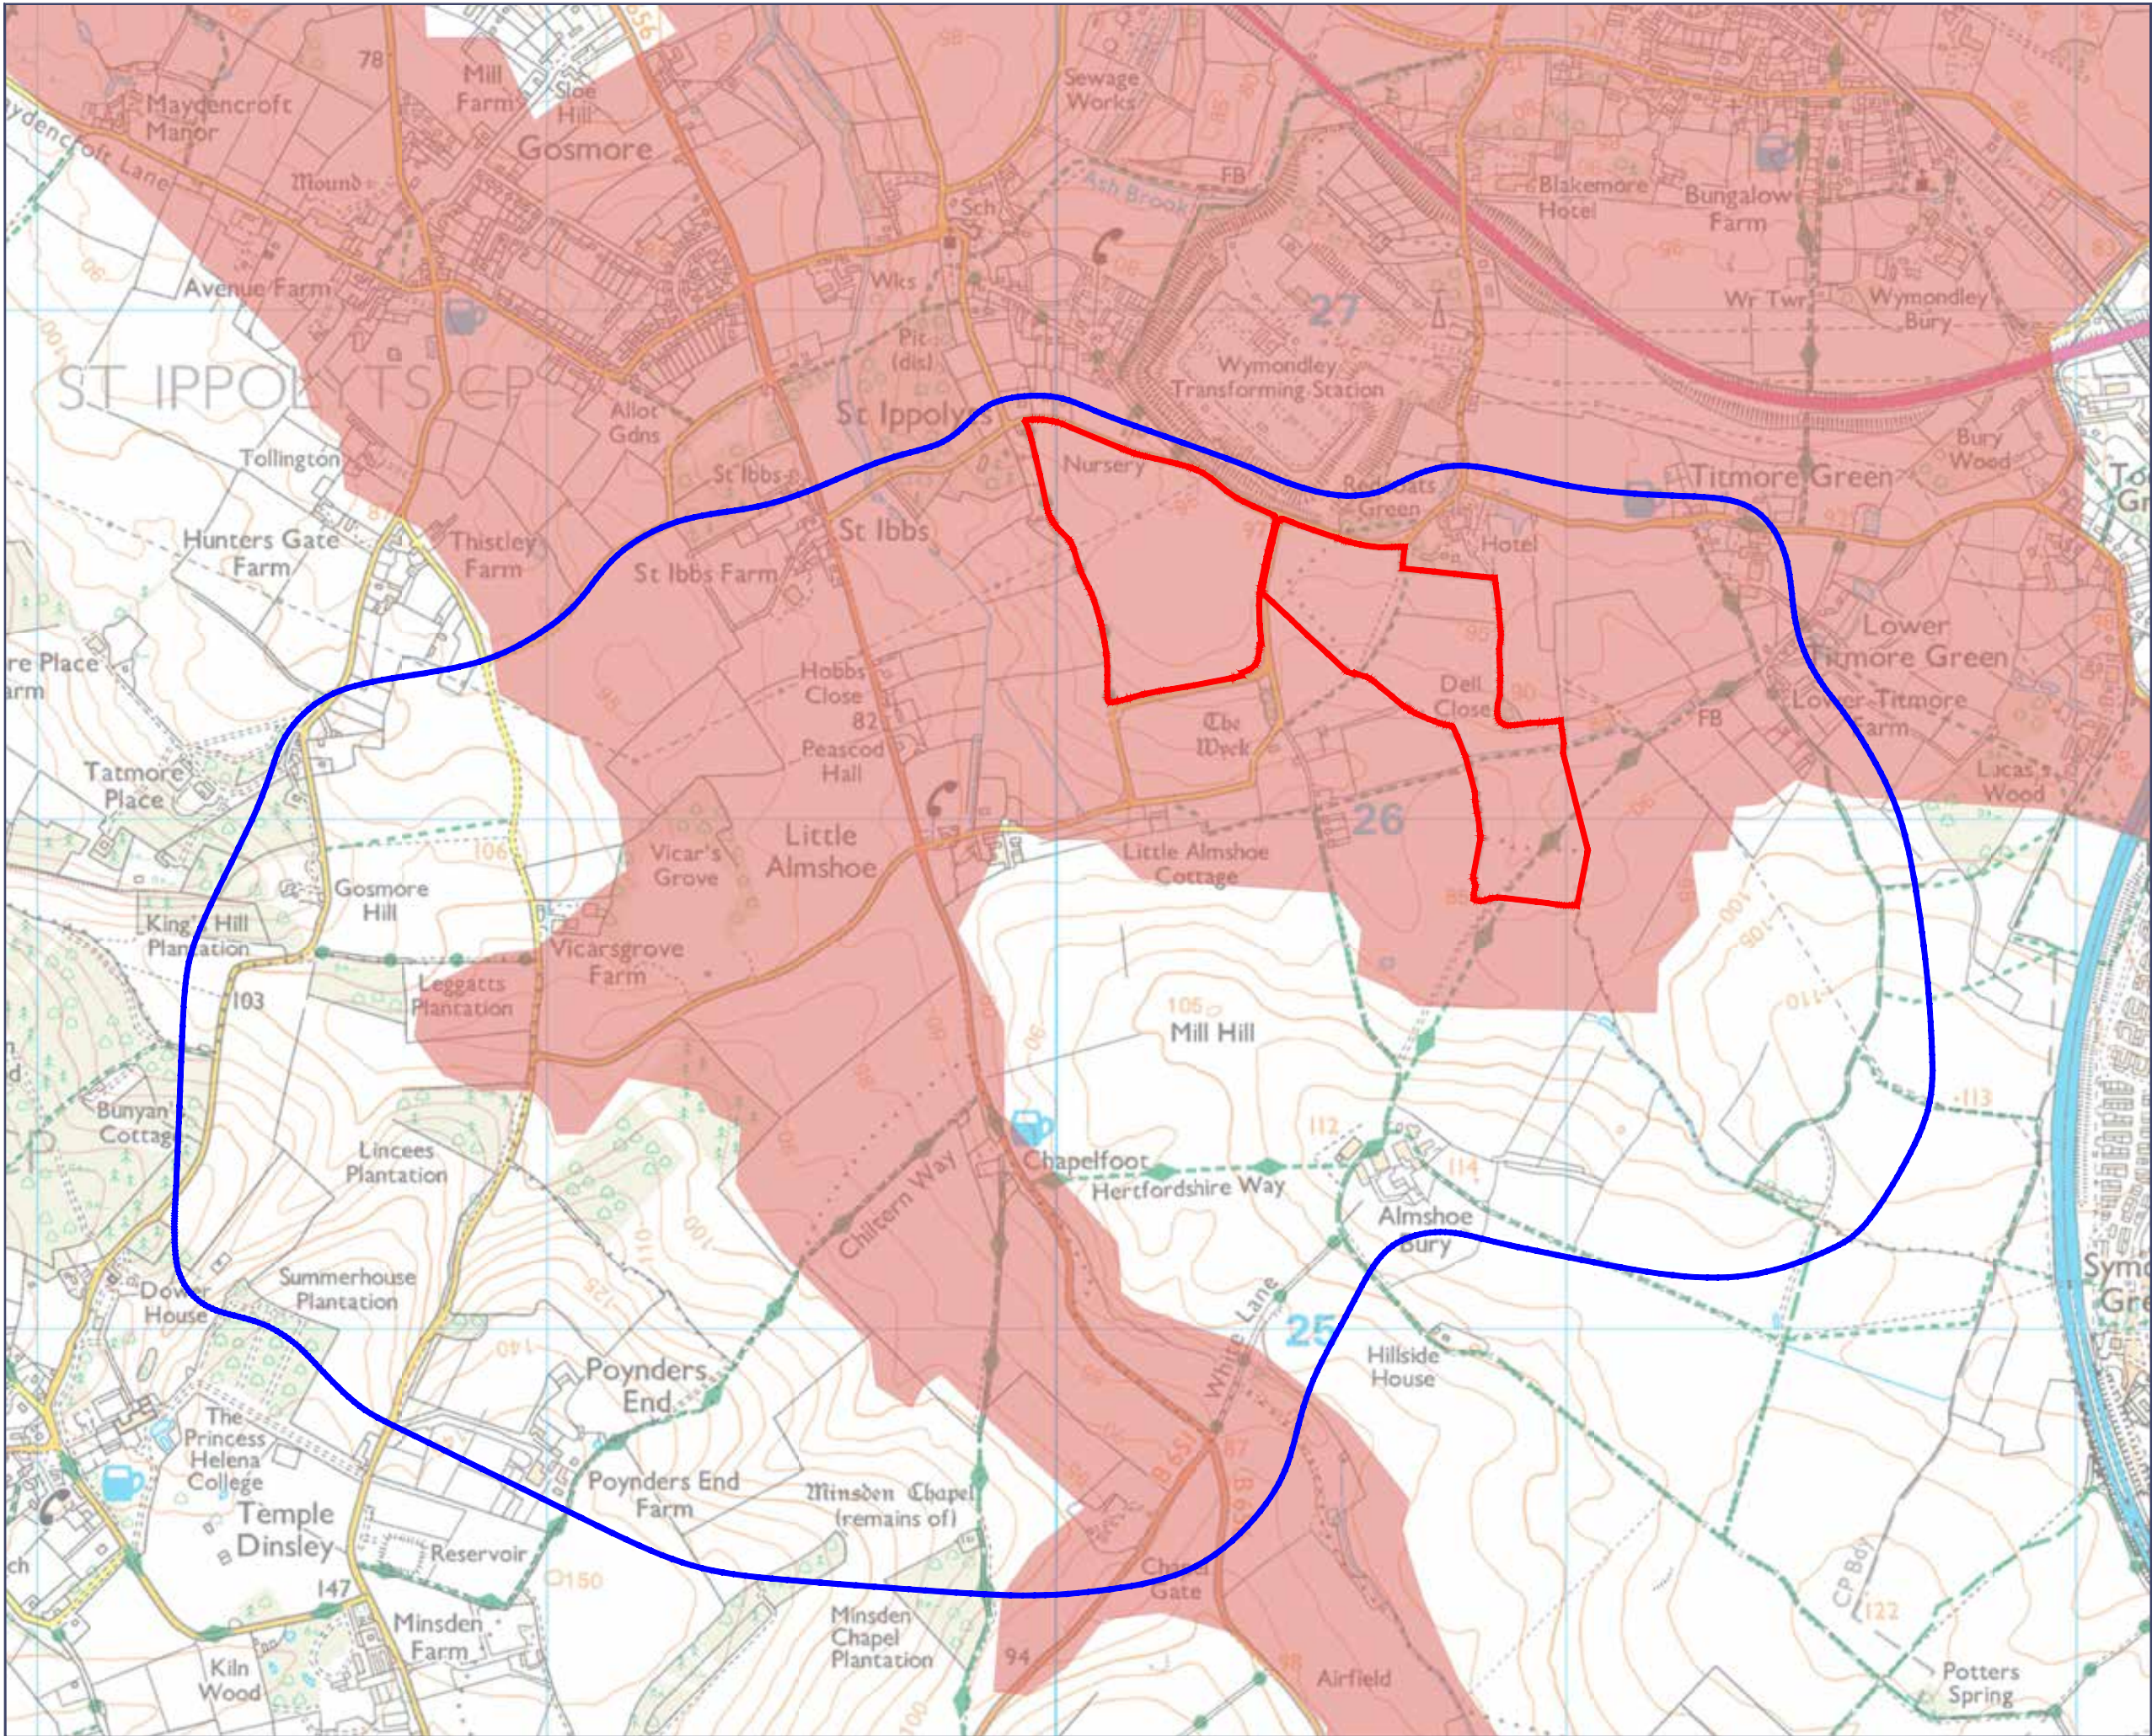

- Site Boundary
- Study Area
- RLCT 13: Lowland Village Farmlands

0344 8700 007
axis.co.uk



Project

**Sperberry Hill Solar
Resubmission Scheme**

Figure Number

LVIA Figure 5

Figure Title

Regional Character Areas


Scale

1:12,500 @A3

Date

September 2024



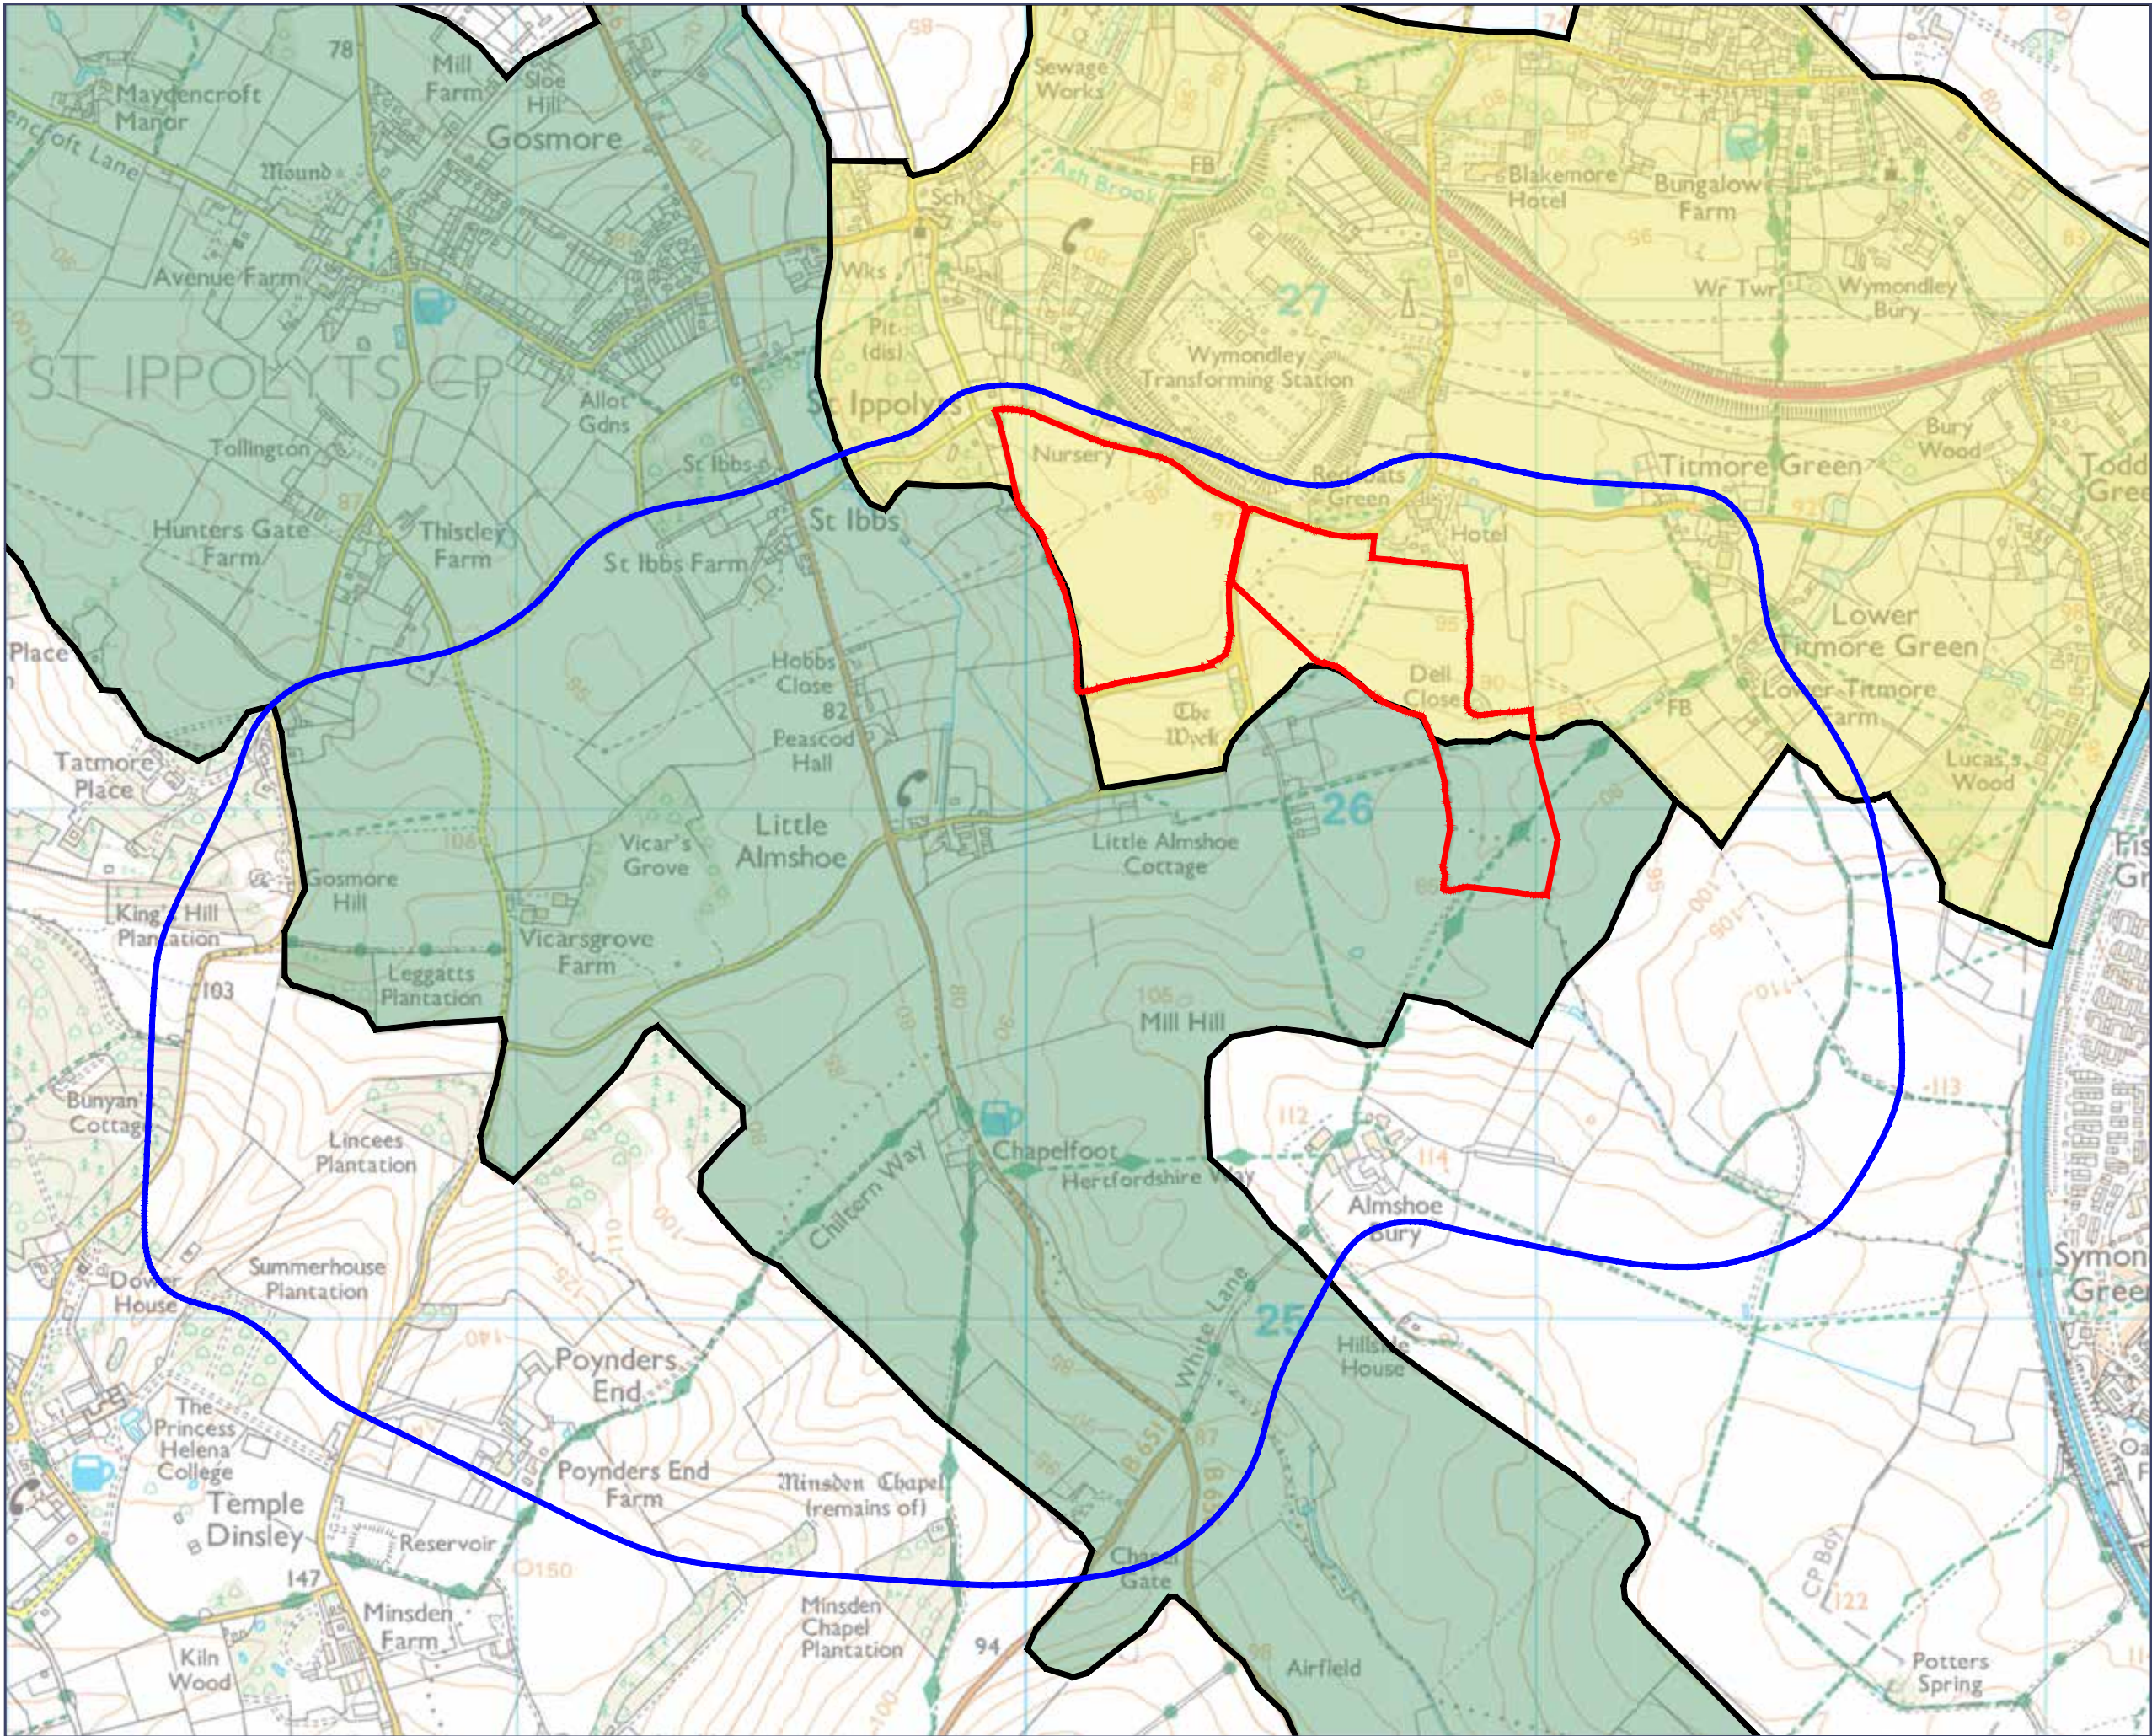

- Site Boundary
- Study Area
- Wymondley and Titmore Green LCA
- Langley Valley LCA

0344 8700 007
axis.co.uk



Project

**Sperberry Hill Solar
Resubmission Scheme**

Figure Number

LVIA Figure 6

Figure Title

District Character Areas


Scale

1:12,500 @A3

Date

September 2024



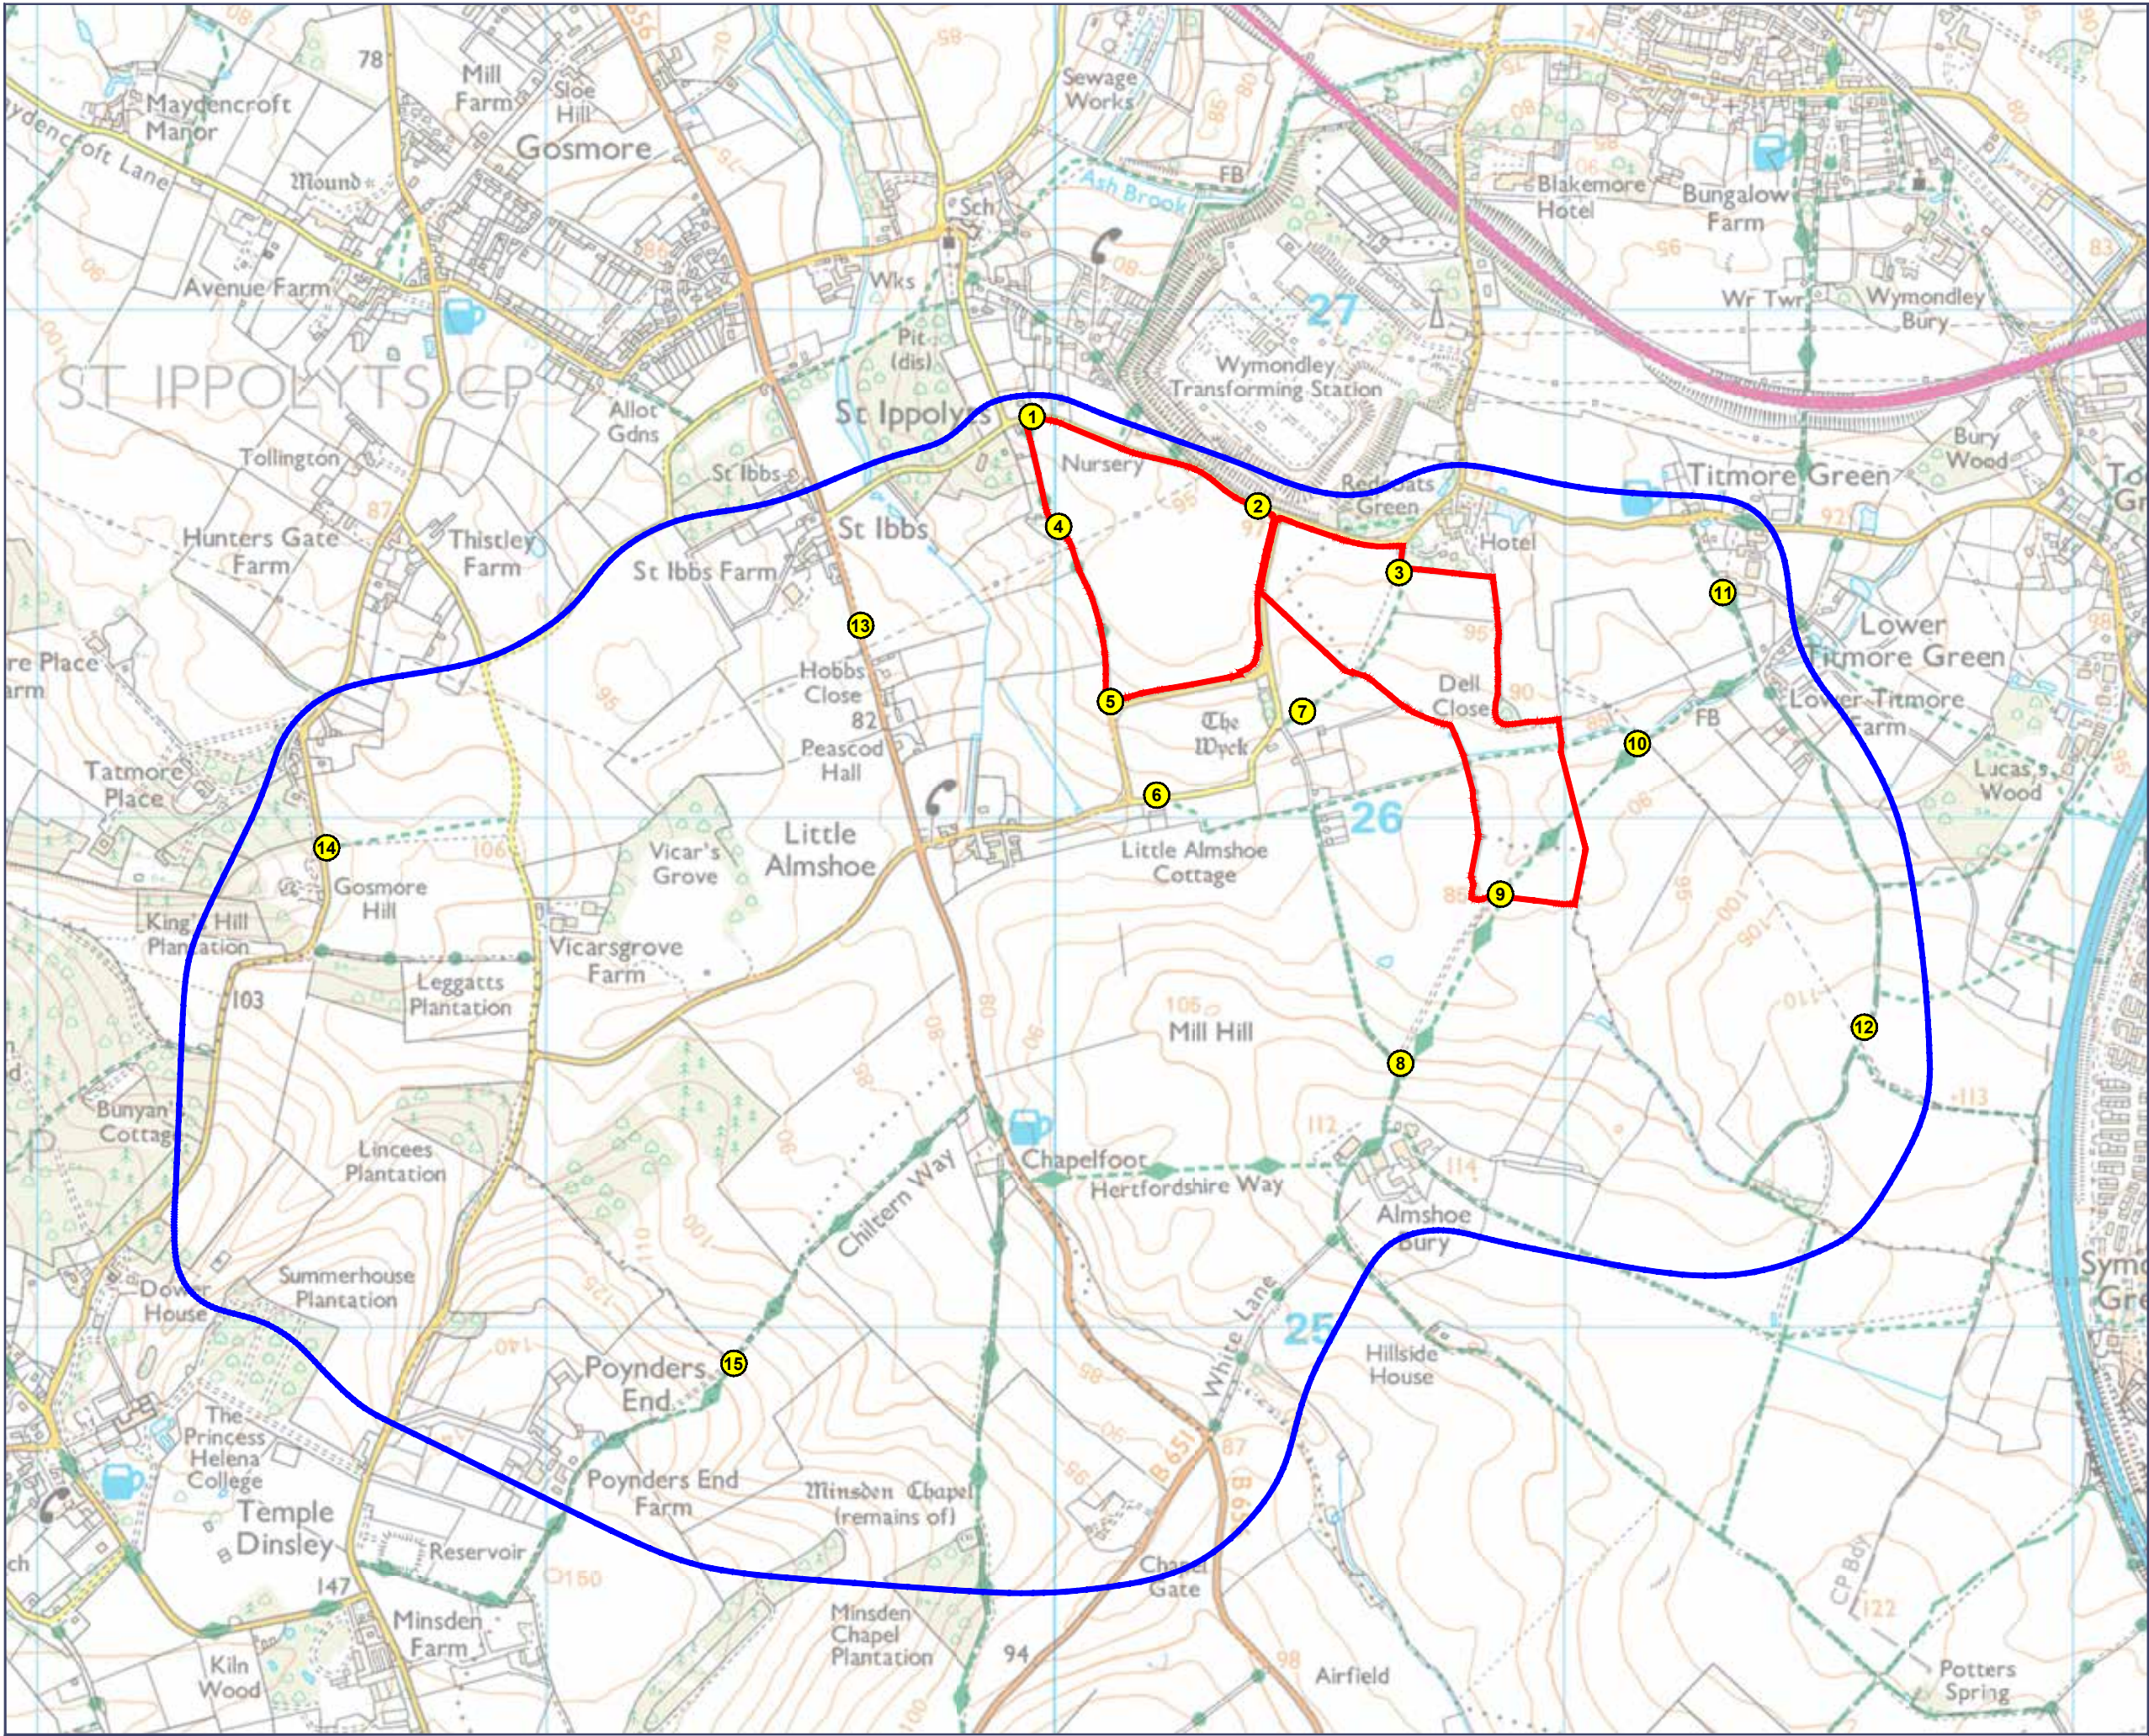

- Site Boundary
- Study Area
- Viewpoint Location

0344 8700 007
axis.co.uk



Project

**Sperberry Hill Solar
Resubmission Scheme**

Figure Number

LVIA Figure 7

Figure Title

Viewpoint Locations

Scale

1:12,500 @A3

Date

September 2024

