

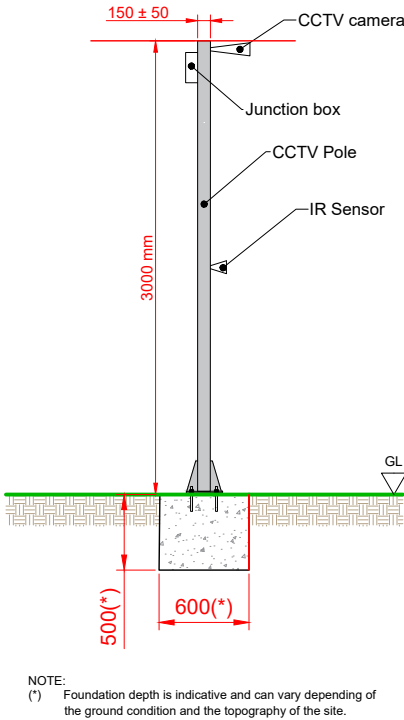


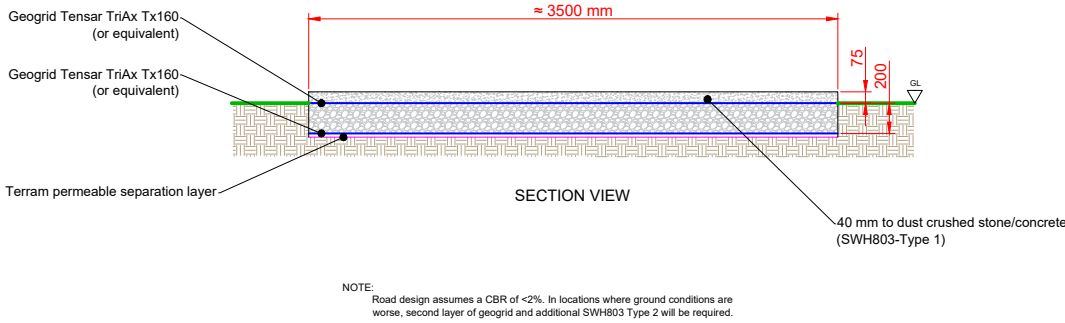

0344 8700 007
axis.co.uk

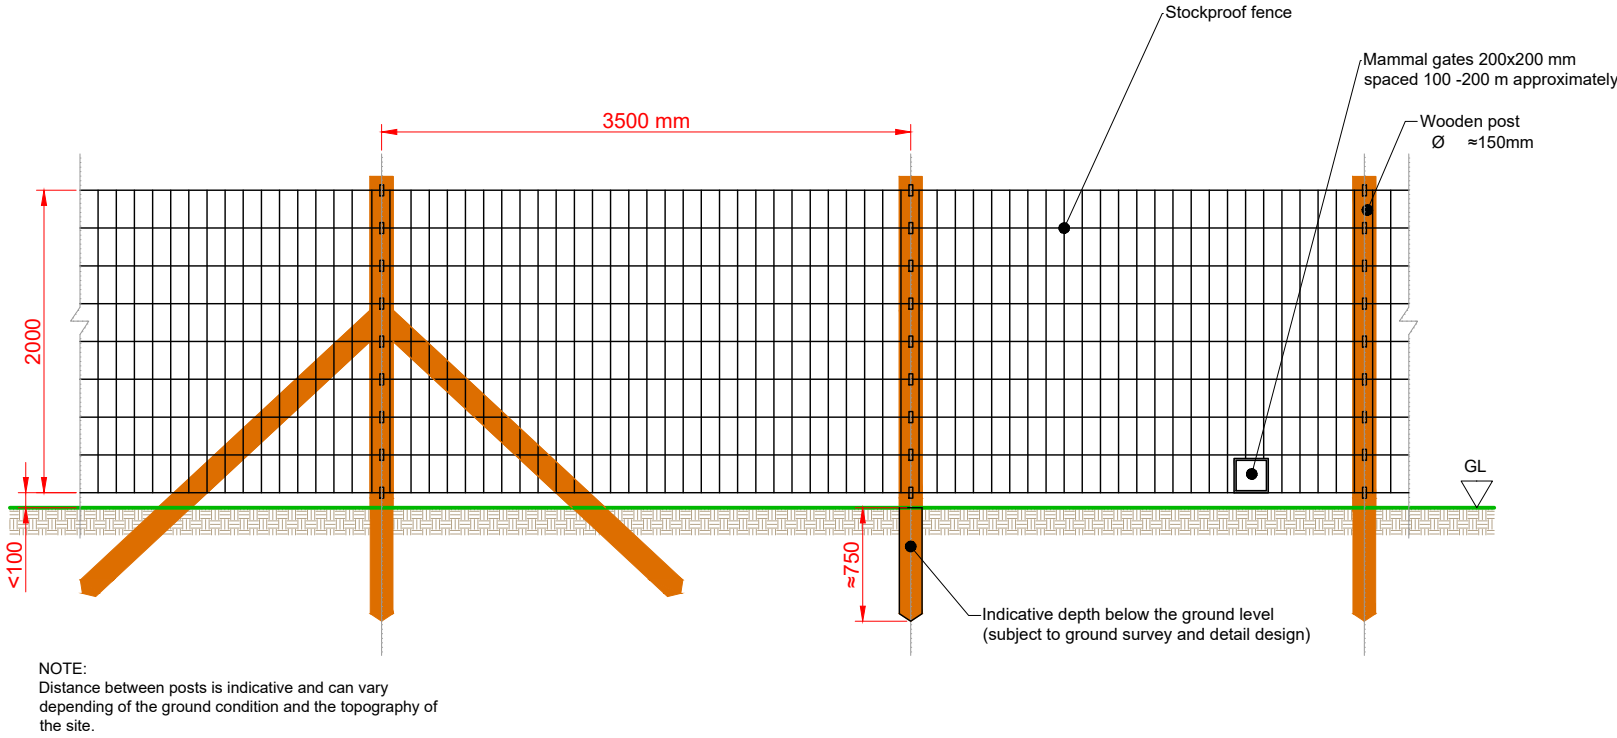

Client

Brockwell Storage and Solar Ltd

Project

Sperberry Hill Solar Array and BESS

Drawing Title

**Indicative Deer-Stock Fencing,
Access Track & CCTV**

Scale

1:50 @A3

Date

October 2024

Dwg no

3732-01-11

Status

Planning

Drawn Checked

TR ToK

Rev