


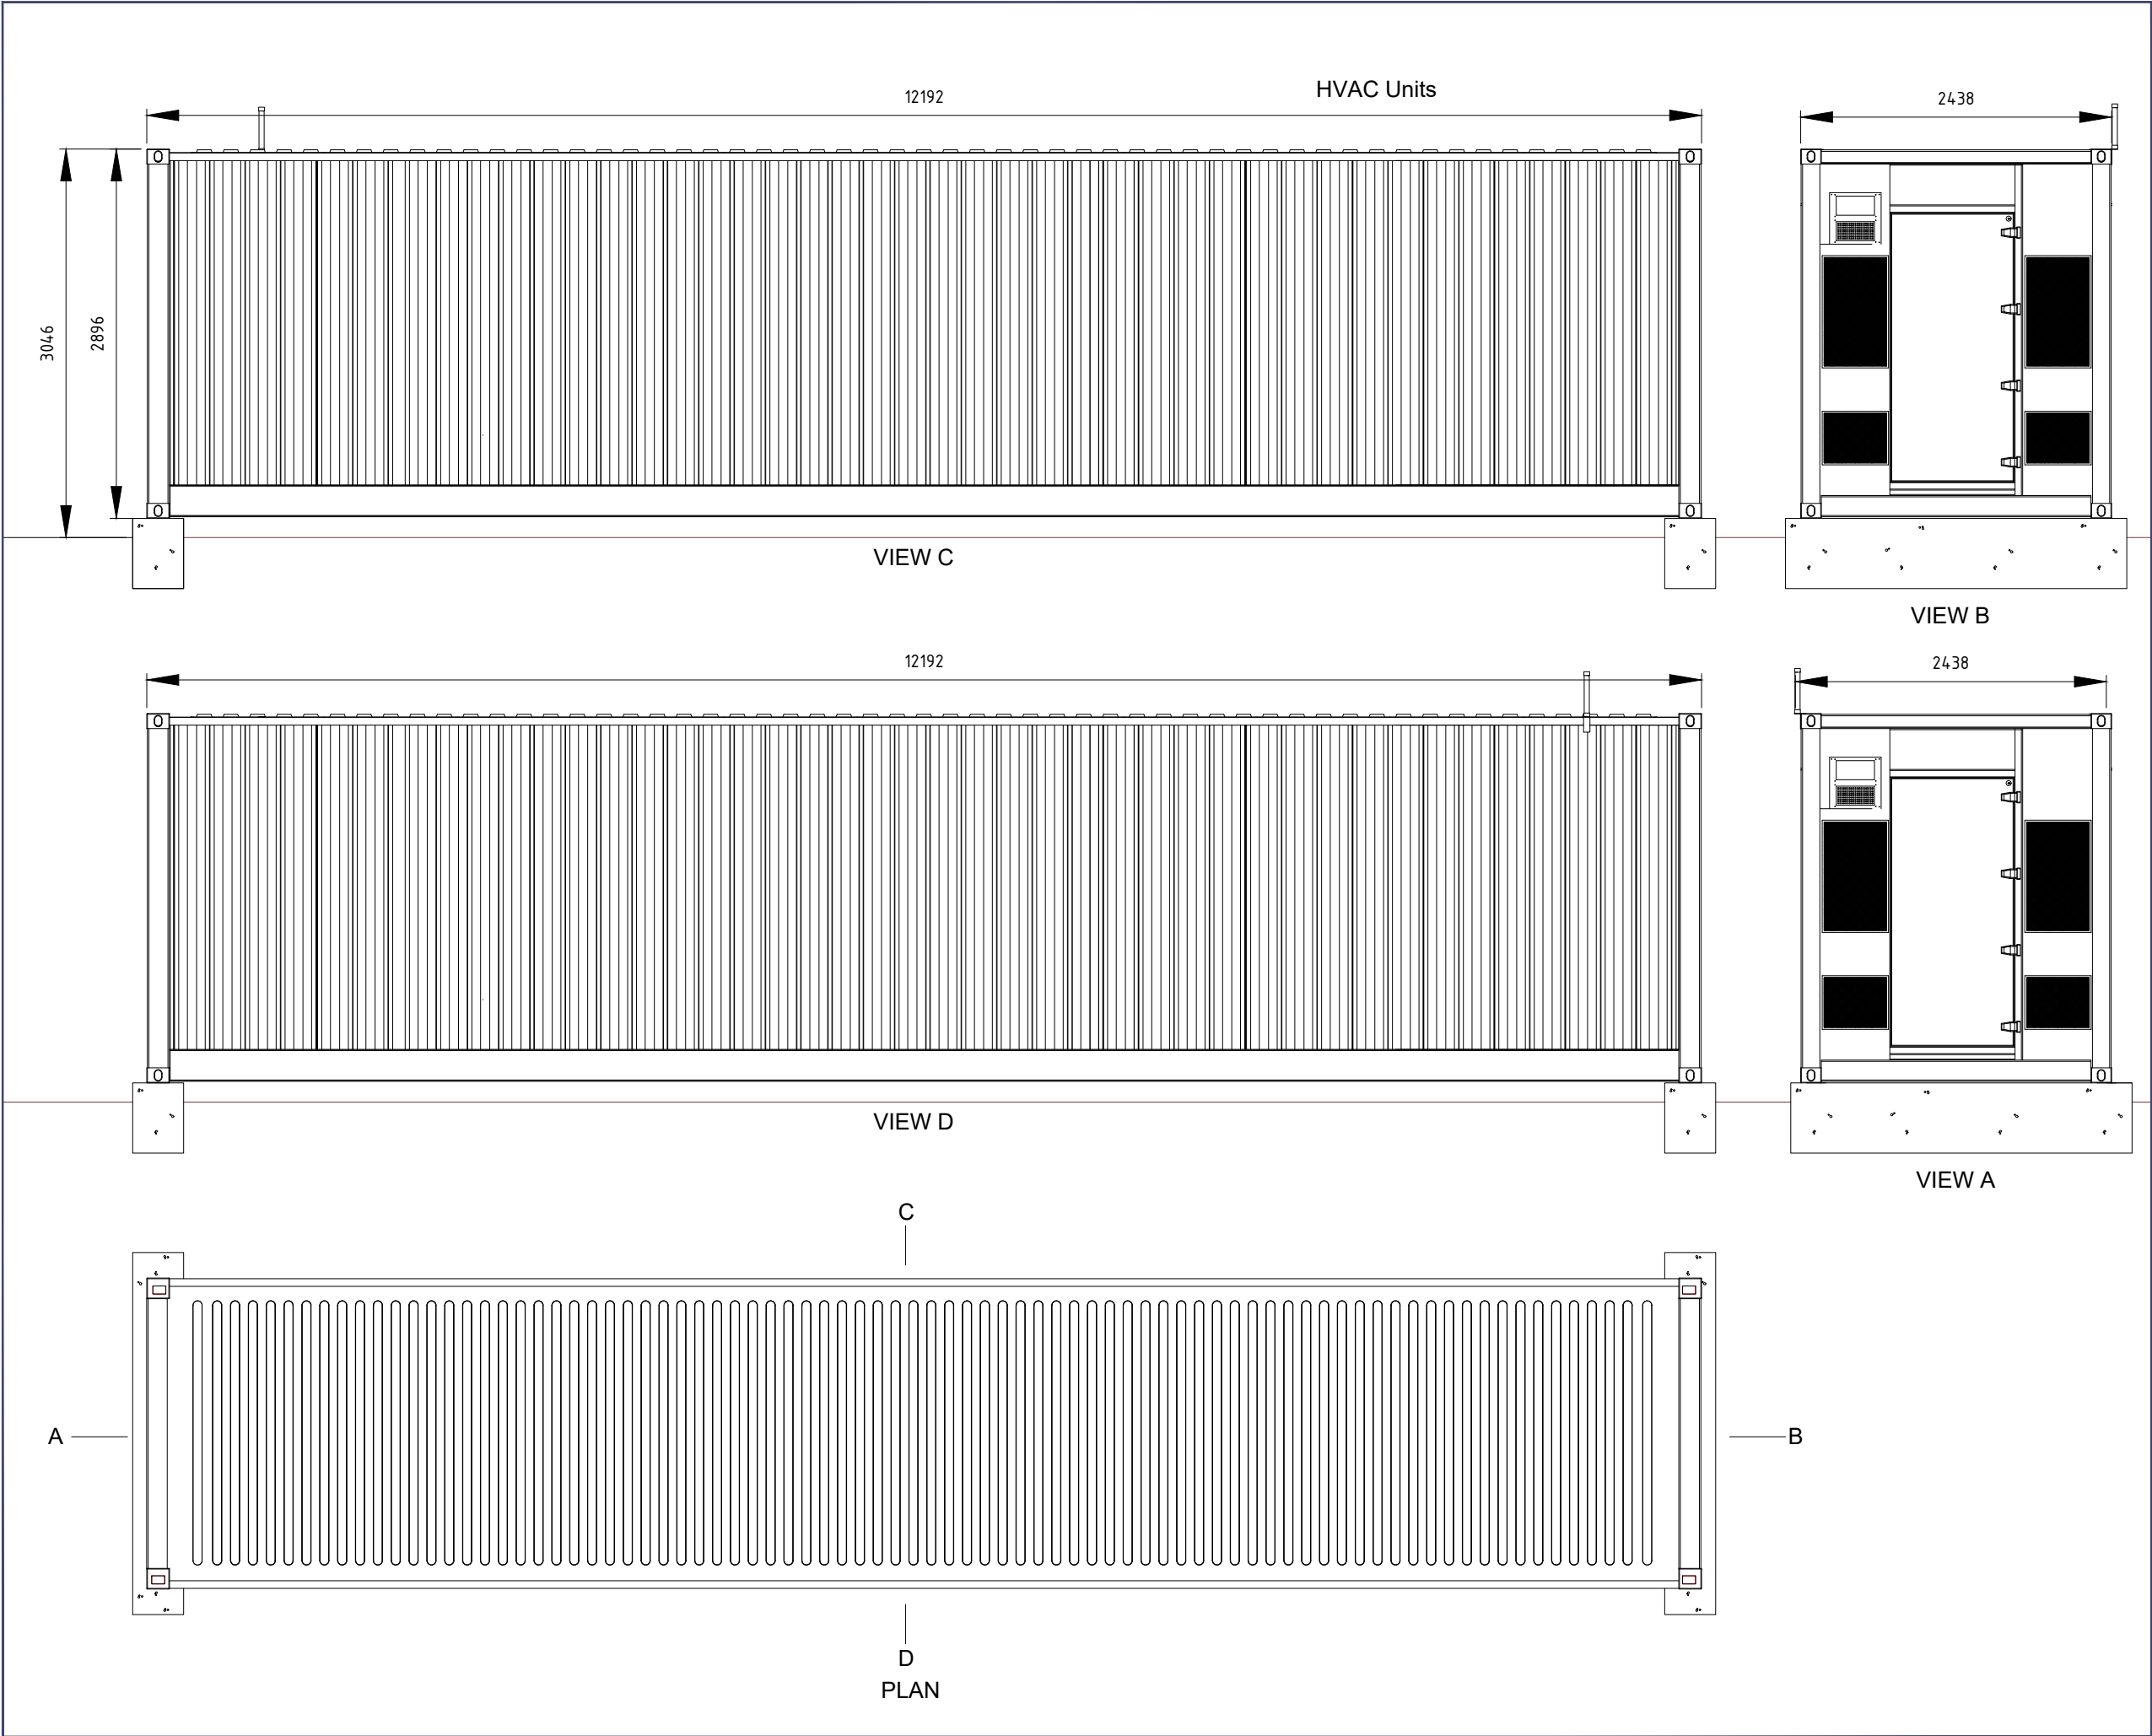

This drawing is the copyright of AXIS P.E.D Limited and may not be loaned, copied or reproduced in any way - or used for any offer, quote, tender or construction purposes without written consent of the company to do so. Follow any figured dimensions - do not scale for construction purposes. If in doubt ask.



0344 8700 007
axis.co.uk



Client
Brockwell Storage and Solar Ltd
Project
Sperberry Hill Solar Array and BESS
Drawing Title

Battery Storage Container

Scale
1:50 @A3

Date
October 2024

Status
Planning

Drawn
TR

Checked
ToK

Dwg no
3732-01-06

Rev