


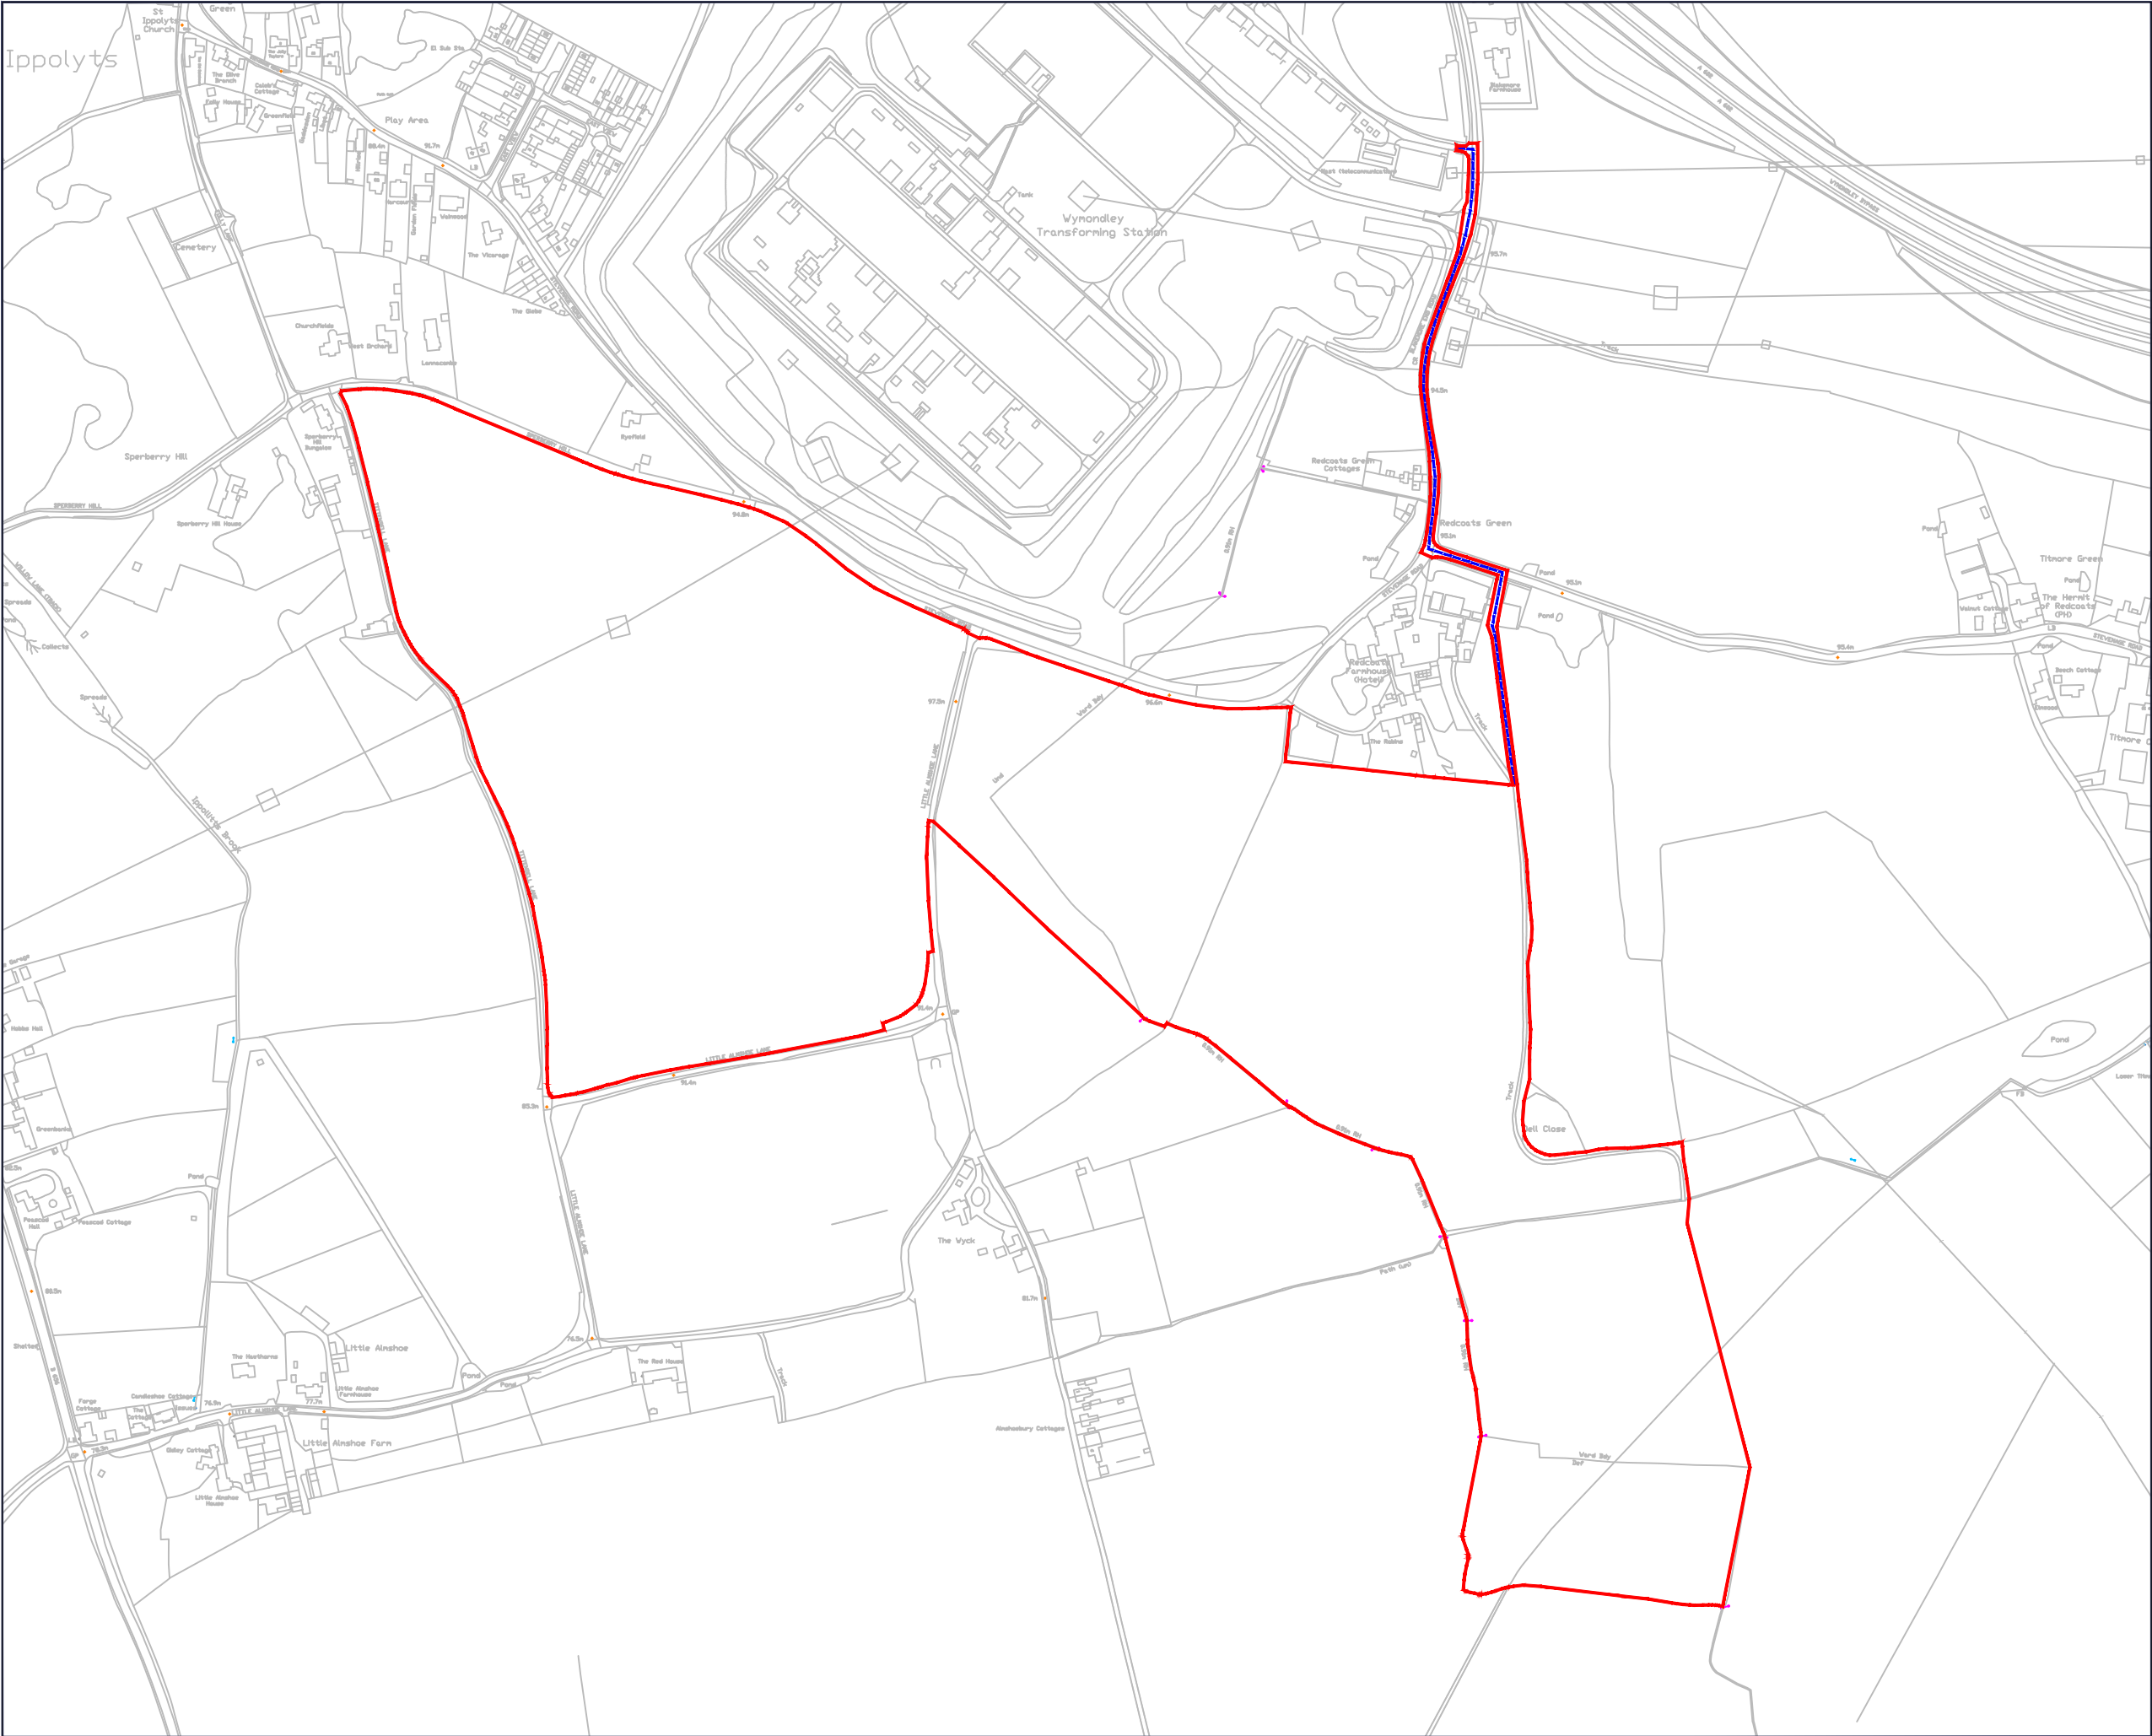

 Application Site

 Indicative Grid Connection

This drawing is the copyright of AXIS P.E.D Limited and may not be loaned, copied or reproduced in any way - or used for any offer, quote, tender or construction purposes without written consent of the company to do so. Follow any figured dimensions - do not scale for construction purposes. If in doubt ask.

© Crown copyright and database rights
2024 Ordnance Survey 0100031673



0344 8700 007
axis.co.uk



Client

Brockwell Storage and Solar Ltd

Project

Sperberry Hill Solar Array and BESS

Drawing Title

Statutory Plan

Scale

1:5000 @A3

Date

September 2024

Dwg no

3732-01-02

Status

Planning

Drawn Checked

TR ToK

Rev