


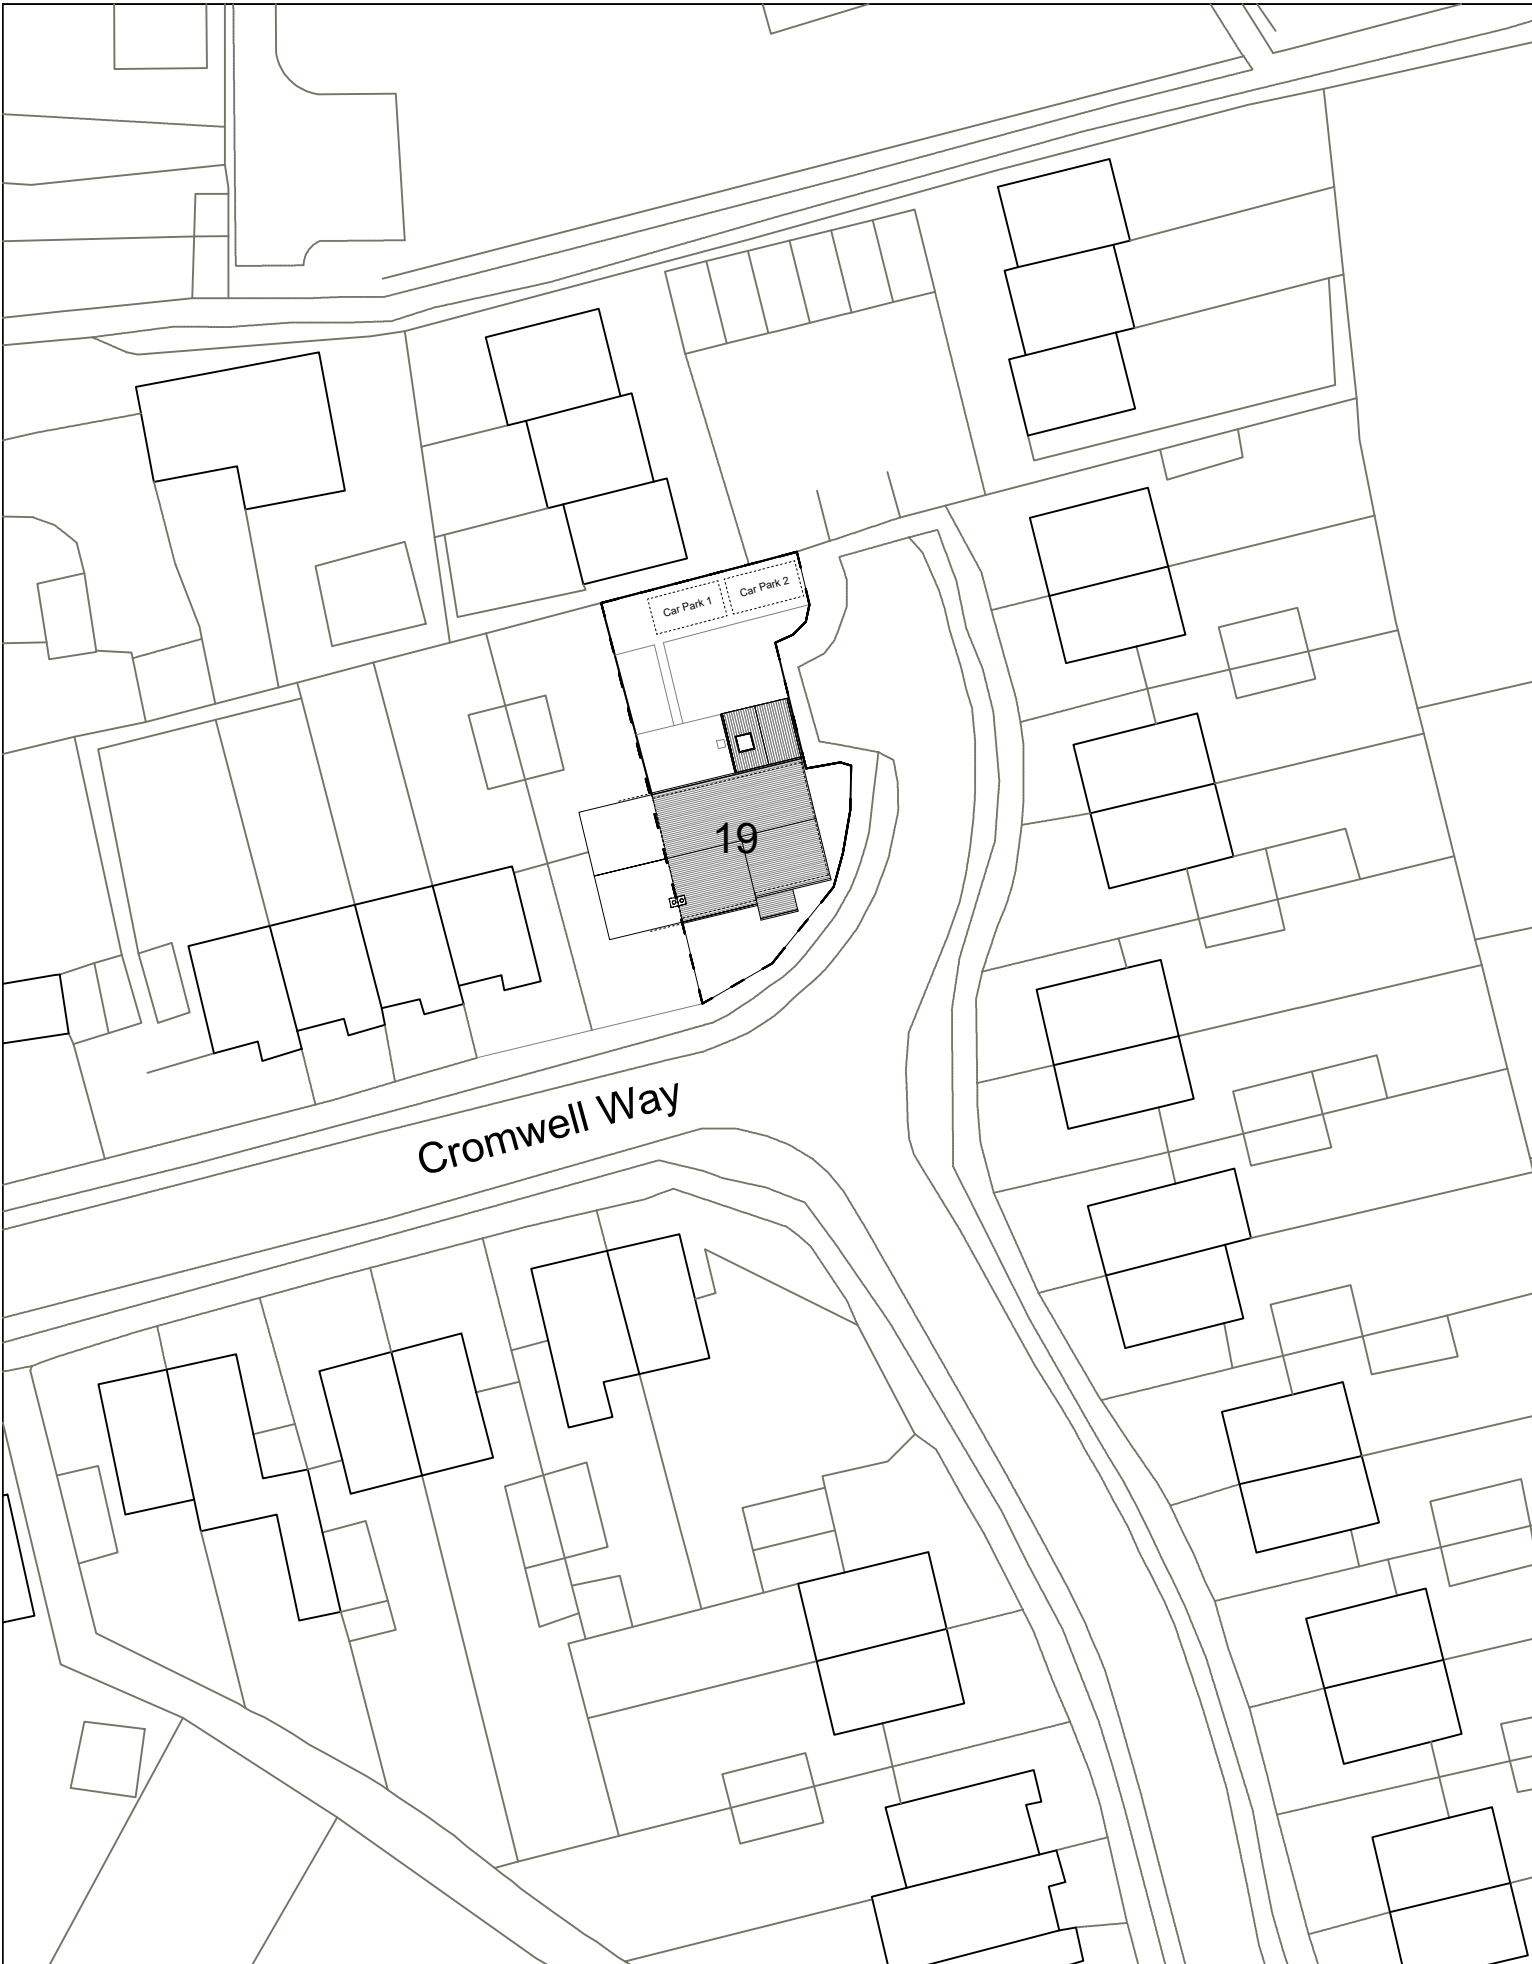

**Charlotte
Fausset
Architect**

MFA ARB RIBA

30 Shillington Rd, Pirton, Hitchin,
Herts, SG5 3QL Tel : 07815570717

client

Daryl & Aimee
Flynn

address

19 Cromwell Way
Pirton
SG5 3RD

title

**Site
Plan**


dwg no & revision

CROM05-10-002

date

rev0:24.10.25

scale

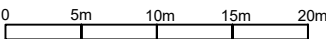

Scale 1 : 500 at A4

