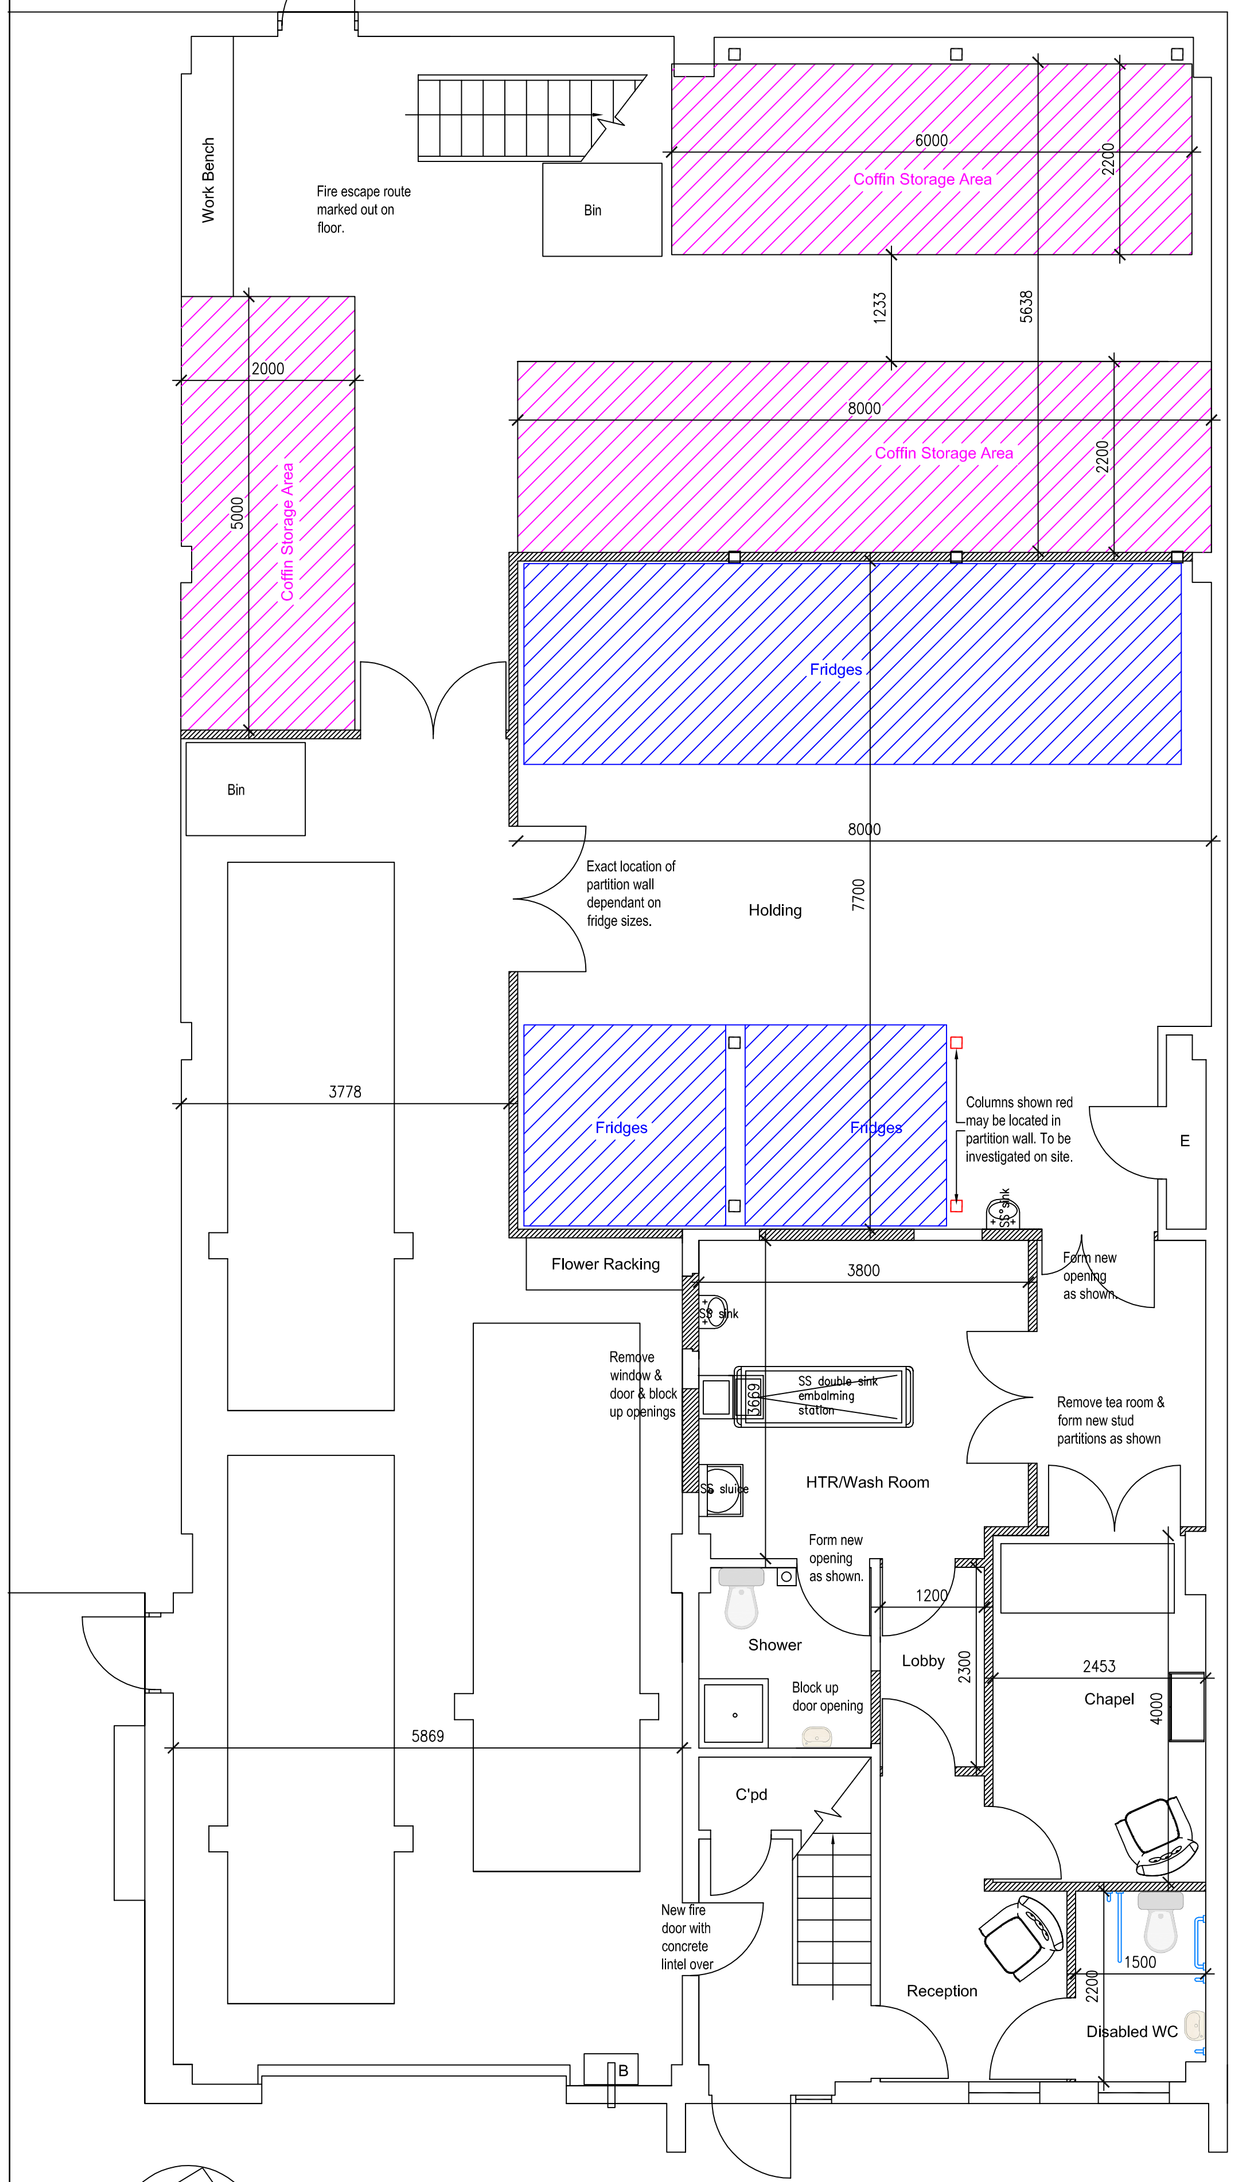

Proposed Ground Floor Plan
Scale 1:50

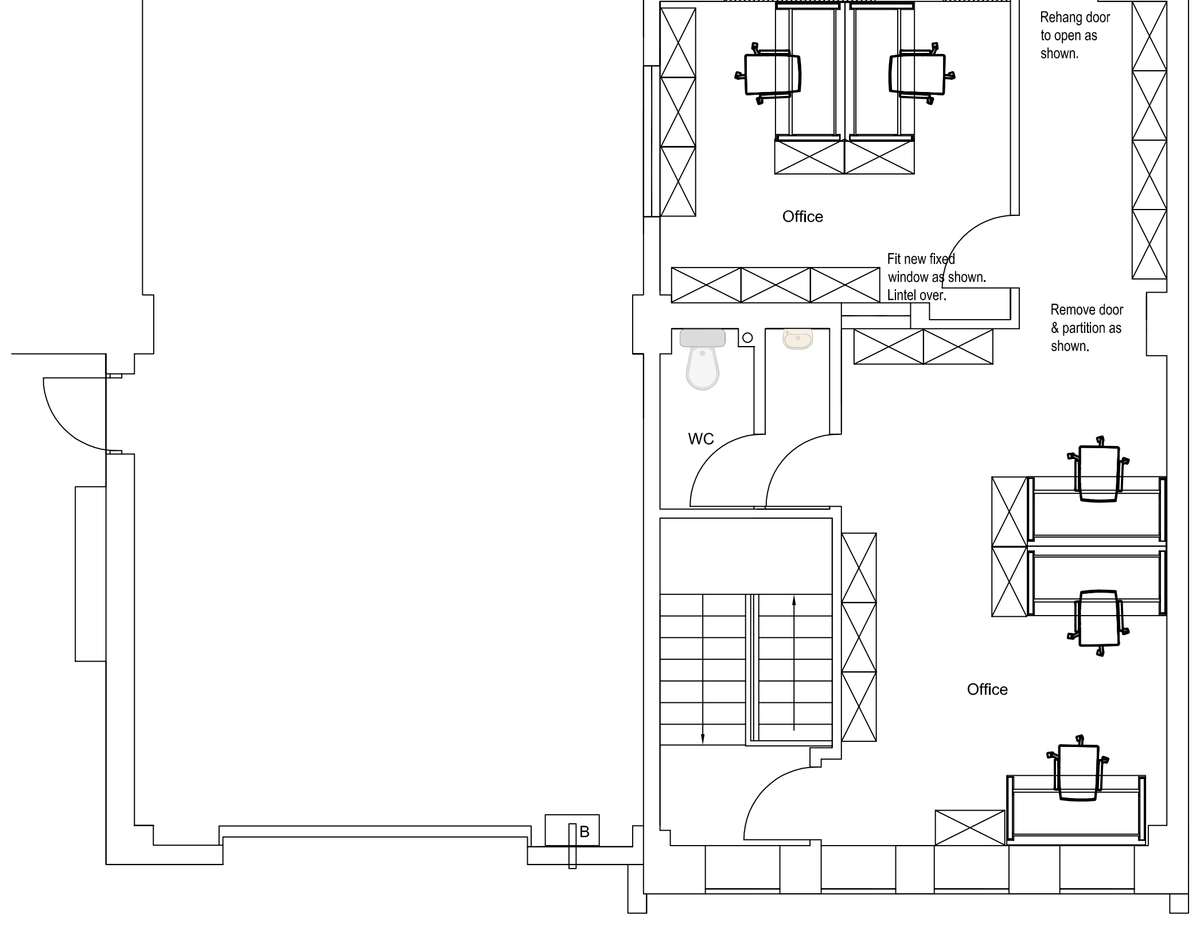

Proposed First Floor Plan
Scale 1:50

0 2 4 6 8
Metres

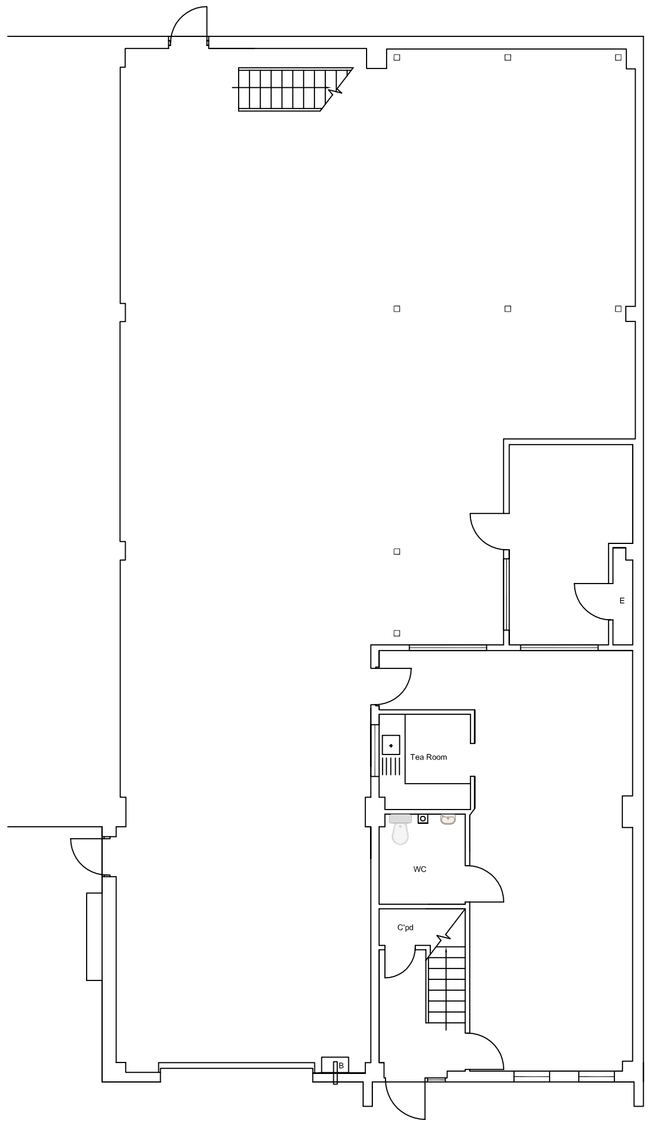

Existing Ground Floor Plan
Scale 1:100

0 2 4 6 8
Metres

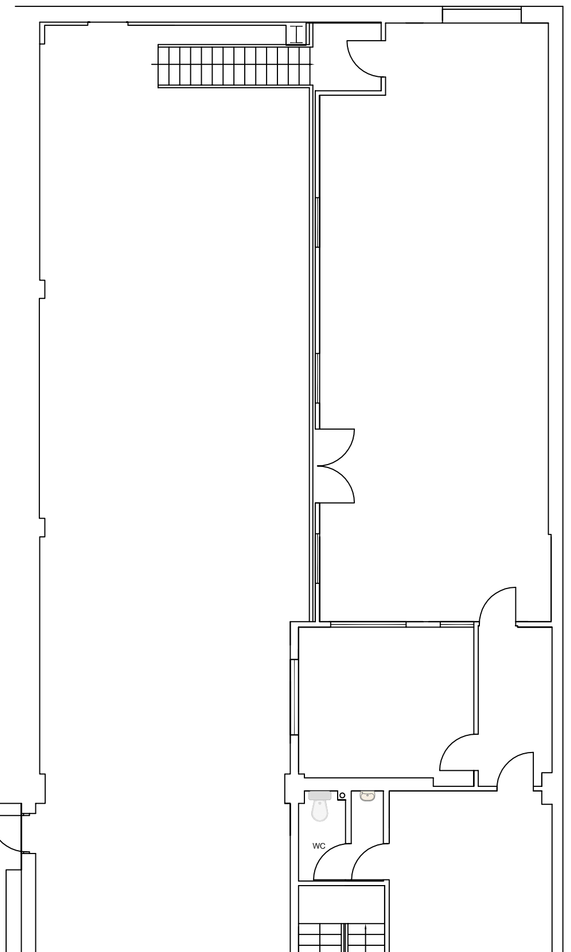

Existing First Floor Plan
Scale 1:100

Notes

1) Do not scale this drawing.
2) All levels and dimensions to be checked on site.
3) This drawing is to be read in conjunction with all relevant consultants drawings and specifications.
4) This drawing is Copyright and must not be reproduced without prior written agreement
5) It is the responsibilty of the client to ensure that the party wall matters are attended to.
6) The drawings should be checked by the local authority Building Control Office or other appropriate checking authority prior to commncement of the building works.

Amendments

*

Client: Dignity

Site: Unit 3, Royston Road, Baldock, SG7 6PA

Job: Change of Use

Title: Planning - Proposed Plans

Scale: Various @ A1 | Drawn by: LF

Date: April 2018 | Drawing no.: D298/04

LF Architecture Ltd
architectural consultants

Monkyn Pyn, Thornwell Road,
Wilmington, East Sussex,
BN26 6RL
Telephone/Fax: 01323 489767
Mobile: 07973 349724
e-mail: mail@lfarchitecture.co.uk
Company no. 5123995