NOTE that this reflects the intended design intent for the door and is indicative.The color, timber general style are to be considered for approval purposes. Aspects of the door detail and fenestration may vary.

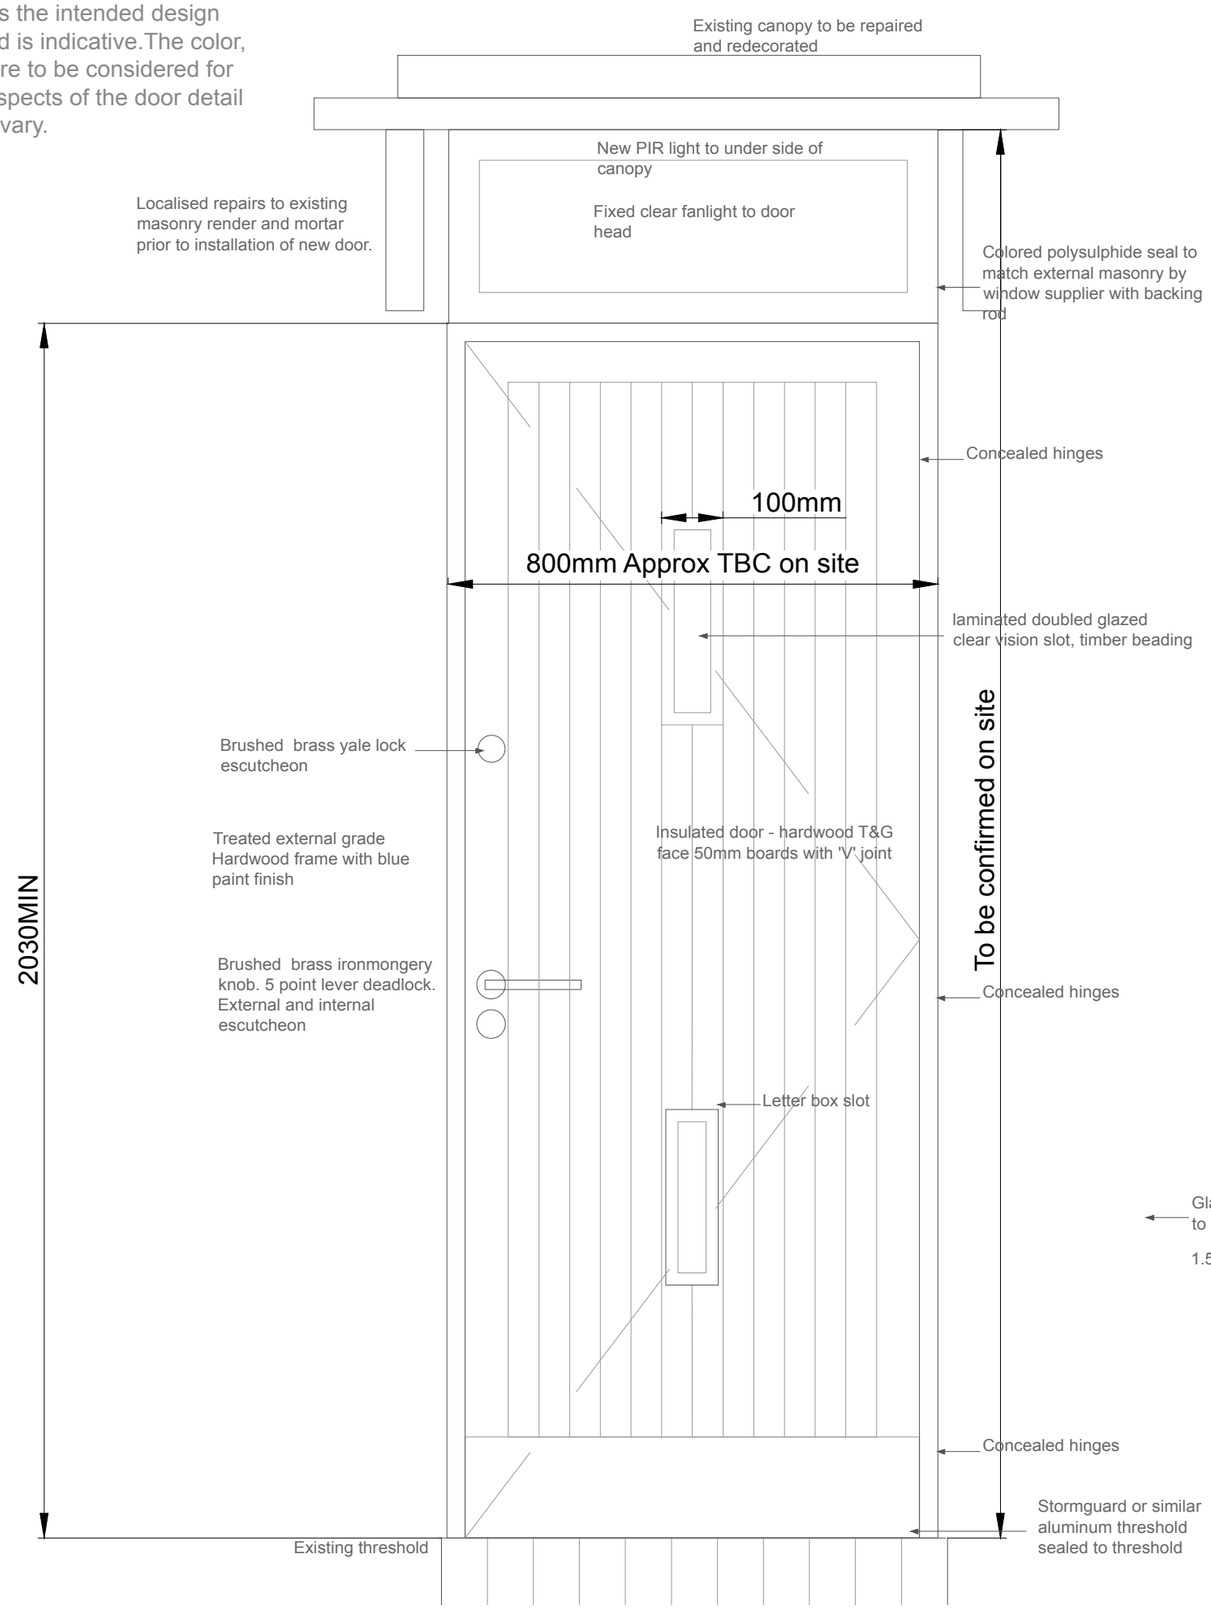

Replacement door

-U value 1.8w/m2K, double glazed frosted vision panel warm edged spacer, inner edge behind glass colored dark grey.
-Door Color: Blue, RAL to be confirmed
-Antique brass/satin ironmongery
-Treated external grade hardwood Timber as recommended by Trada for external door use.
- Door ironmonery and framing to be PAS 24 secure by design rated

Note: This drawing is copyright
Do not scale from this drawing

Note: to be read in conjuntion with Structural Engineers Information, specification and drawings

All setting out dimensions to be checked on site by contractor and any discrepancies to be noted ASAP. Windows, steelwork, kitchen to be site sized.

Dimensions are indicative, dimensions to be site sized by fabricator prior to finalising drawings. Drawings to be provided for approval prior to fabrication

12 Purwell Lane
Hitchin, SG4 0NE
07866479770
michaelcollinsarchitect@gmail.com

Note:
This Drawing is copyright
Do not scale from this drawing

New Reconfiguration

31 Glebe Road

Job No.		Scale	DWG No.
035	Proposed Replacement door	1:10 @: A3	051
REVISION:	Information		