


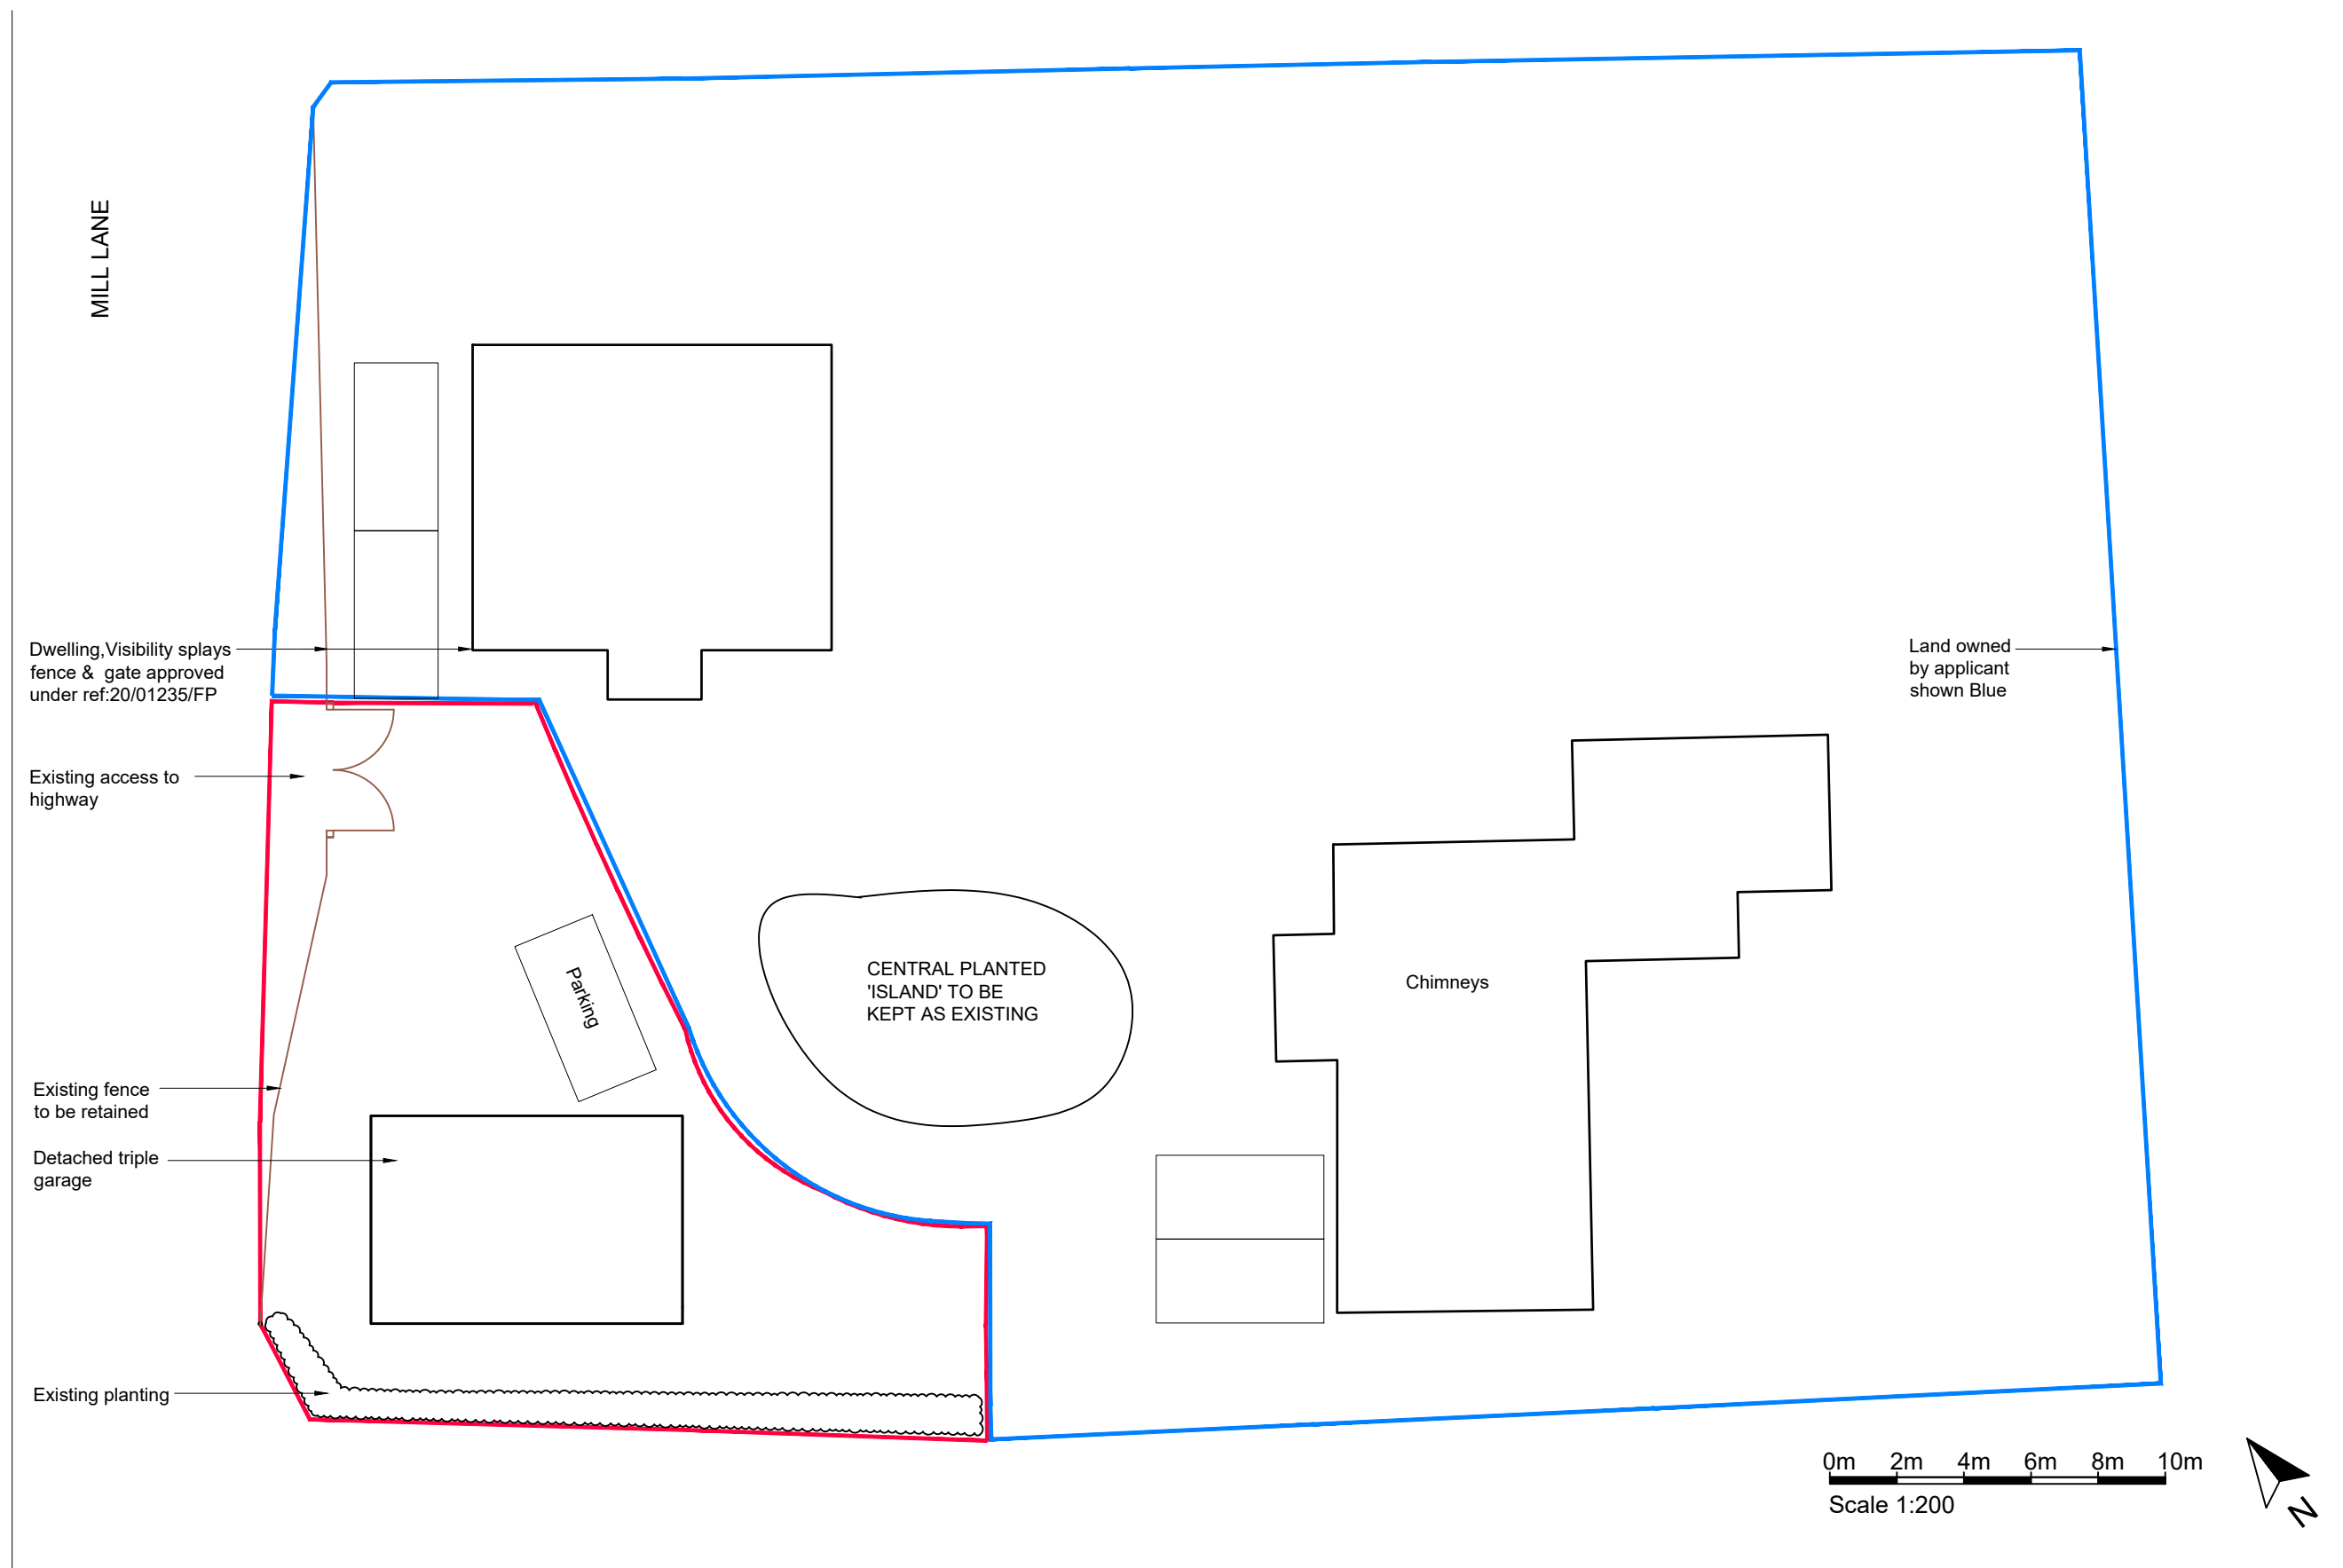

COLIN EADES & AMY MOSS	Drawing : EXISTING BLOCK PLAN	Drwg No . LA 01
Project : CONVERSION OF TRIPLE GARAGE AND ANNEXE INTO DWELLINGHOUSE	Scale : 1:200 @ A3	Date : SEPT 2024