


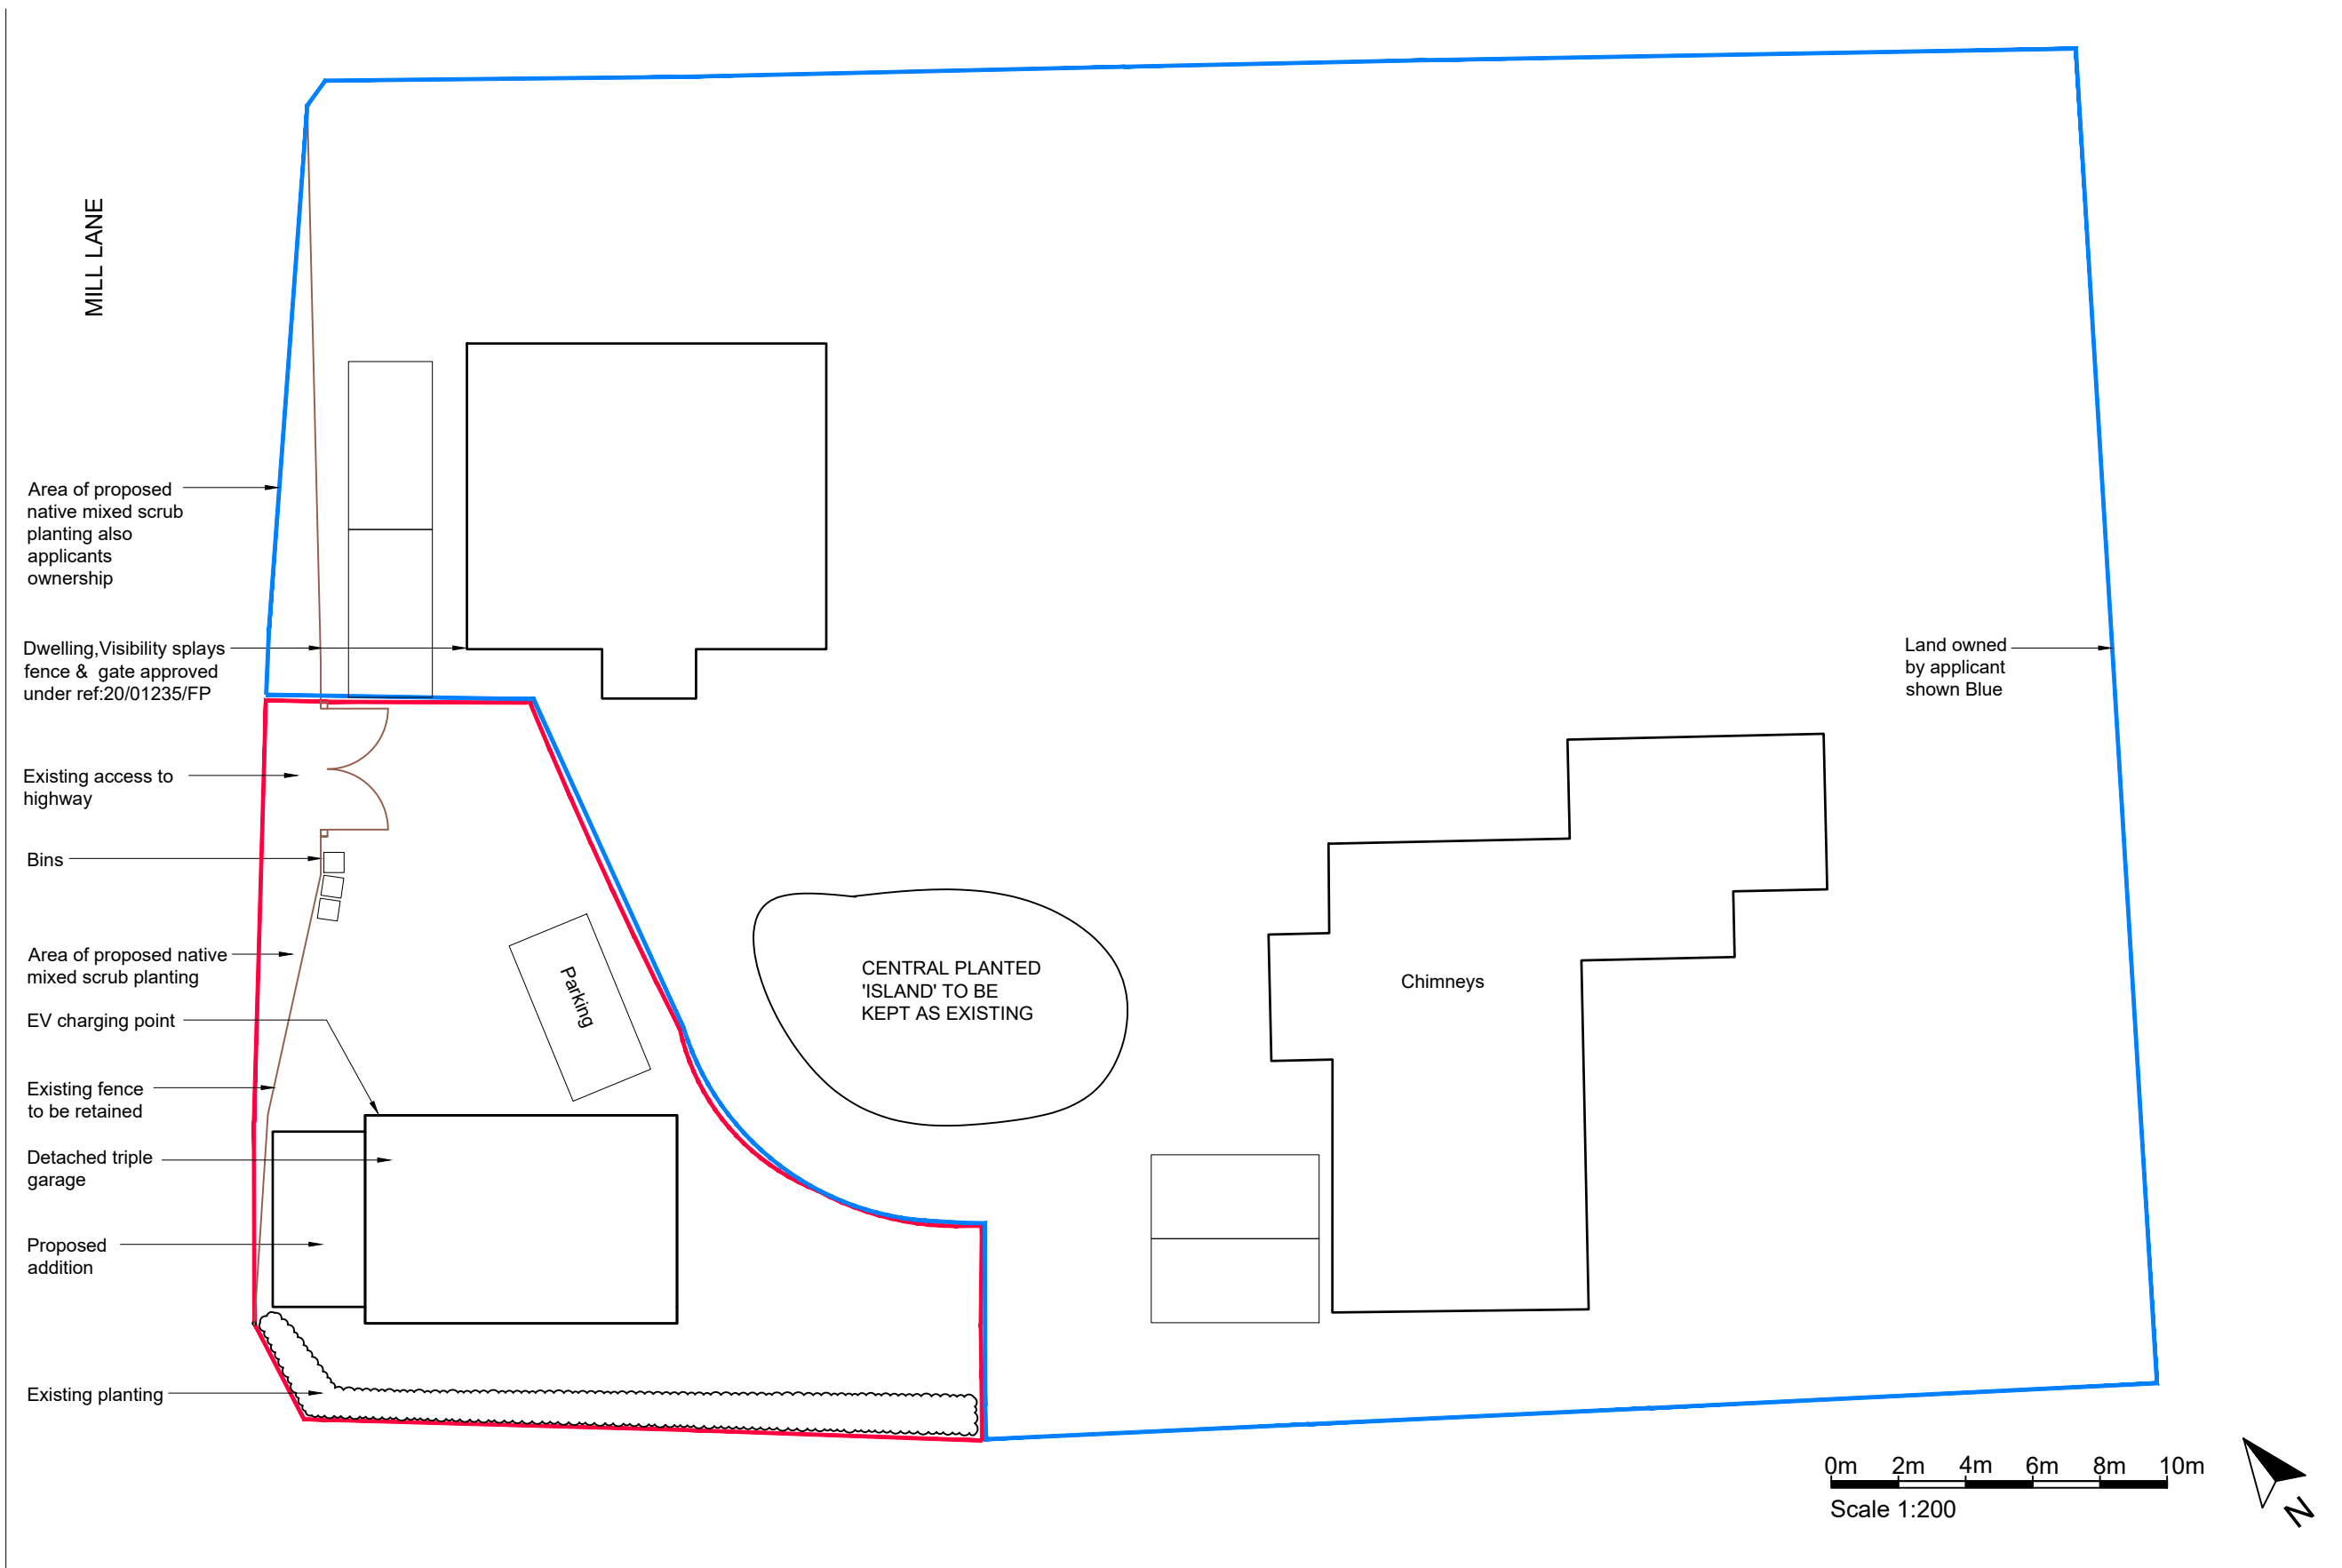

COLIN EADES & AMY MOSS	Drawing :PROPOSED BLOCK PLAN	Drwg No . LA 02
Project : CONVERSION OF TRIPLE GARAGE AND ANNEXE INTO DWELLINGHOUSE	Scale : 1:200 @ A3	Date : SEPT 2024