WESTBURY
GARDEN ROOMS



SECTION/ELEVATION @ 1:20 SCALE

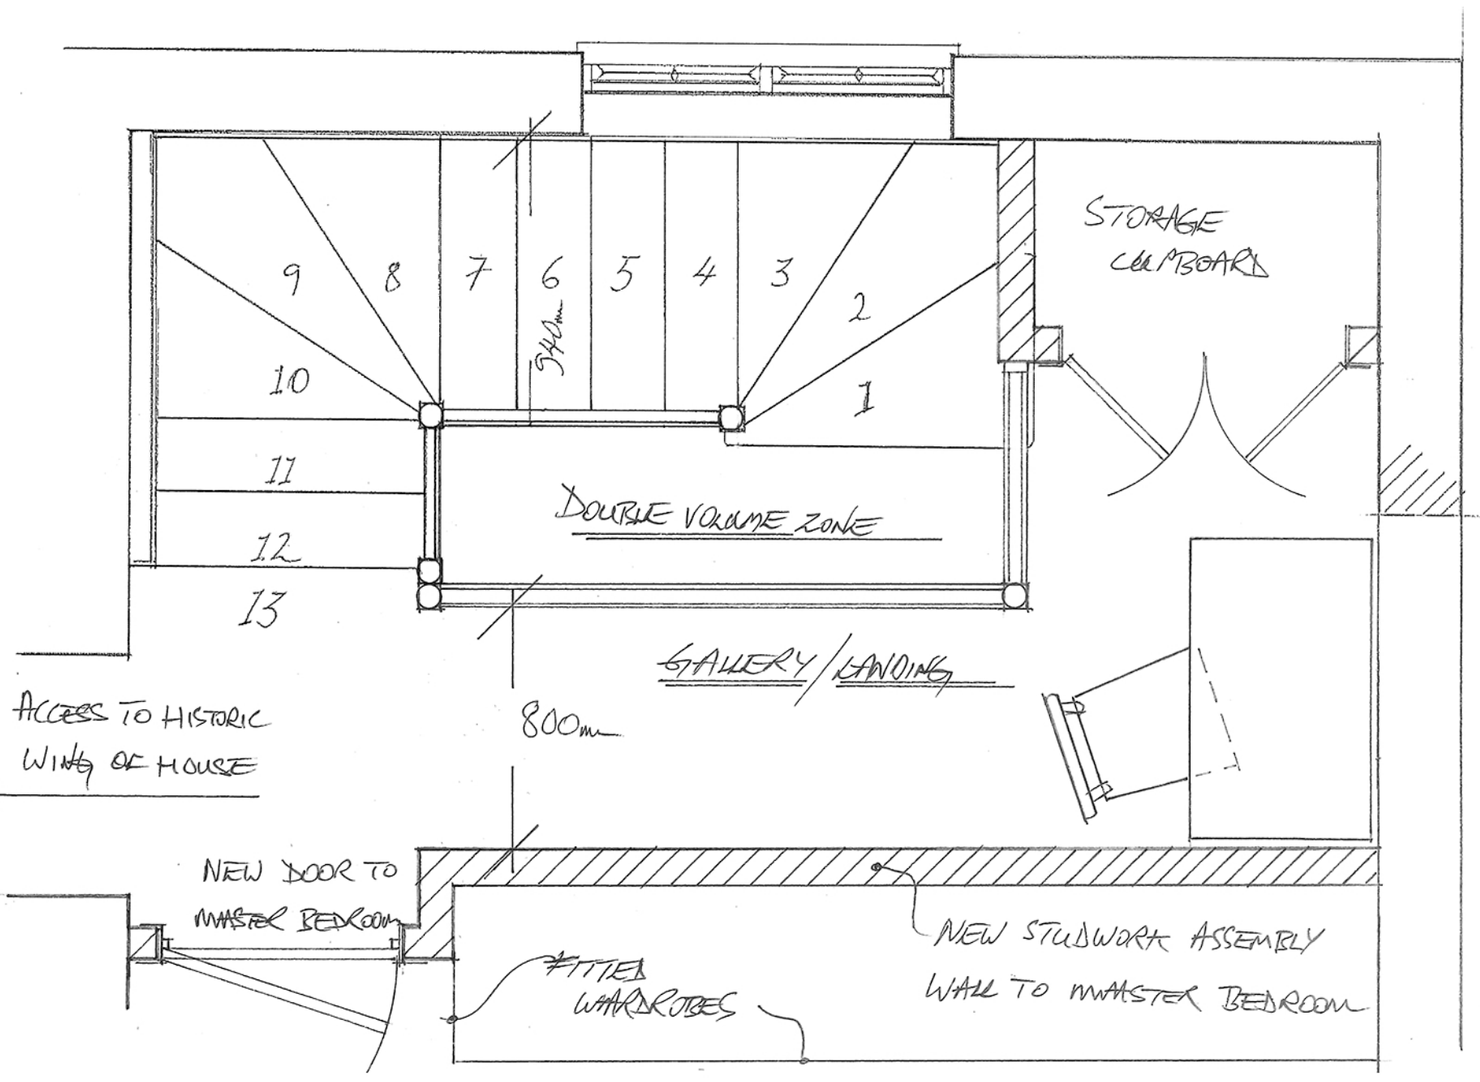

WESTBURY
GARDEN ROOMS

Proposed Staircase arrangement for
Mr & Mrs Cooper at
The Hoops, Sandon, SG9 0RN

Scale: 1:20 @ A2 Drawn By: MJ
DWG N°. 6327-6A

© WESTBURY GARDEN ROOMS LTD 09/05/18