



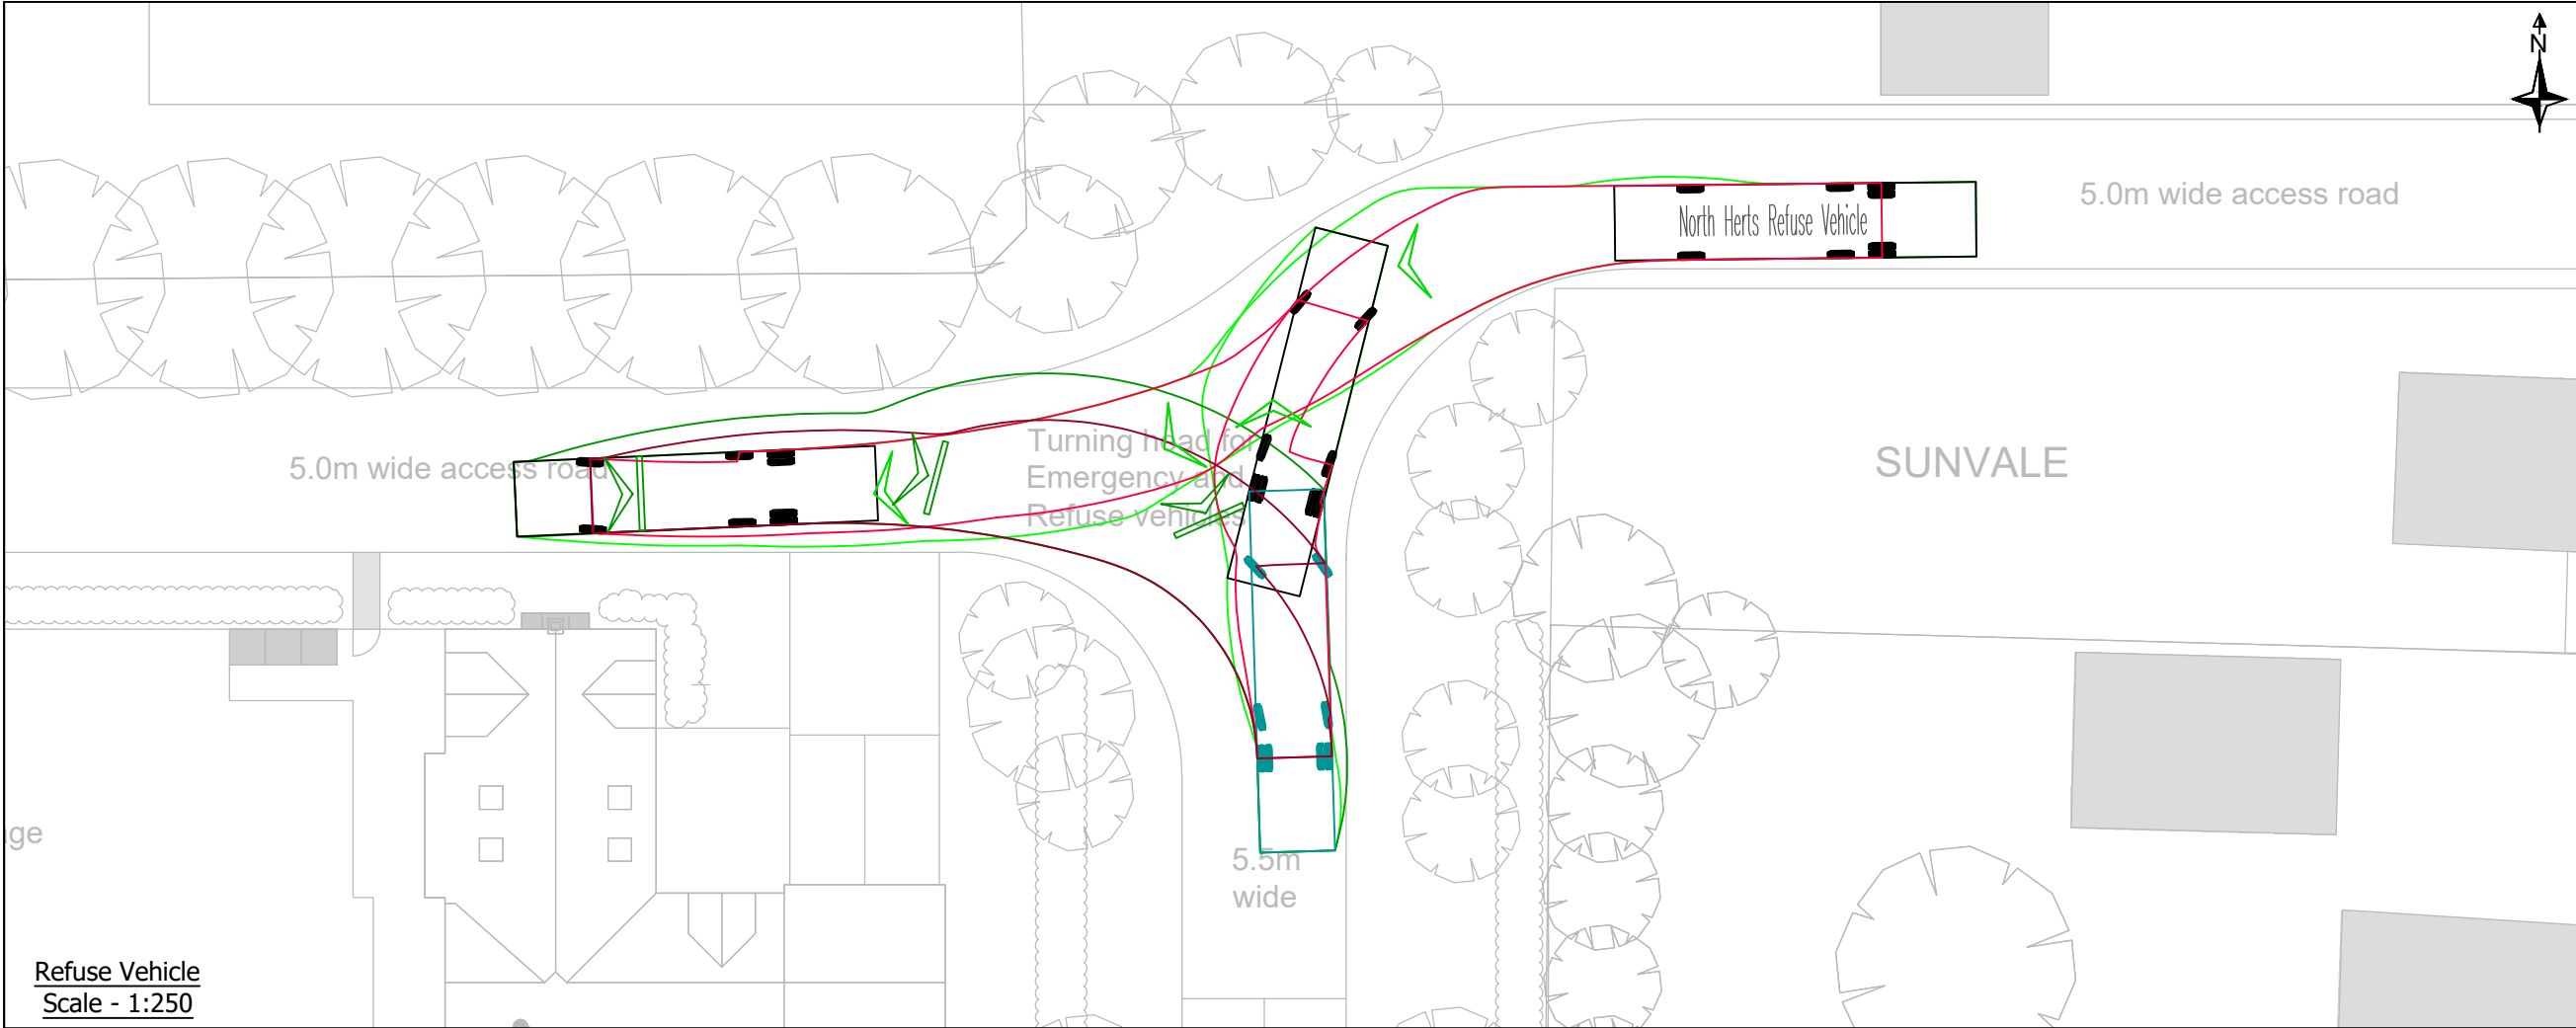


Refuse Vehicle
Scale - 1:250

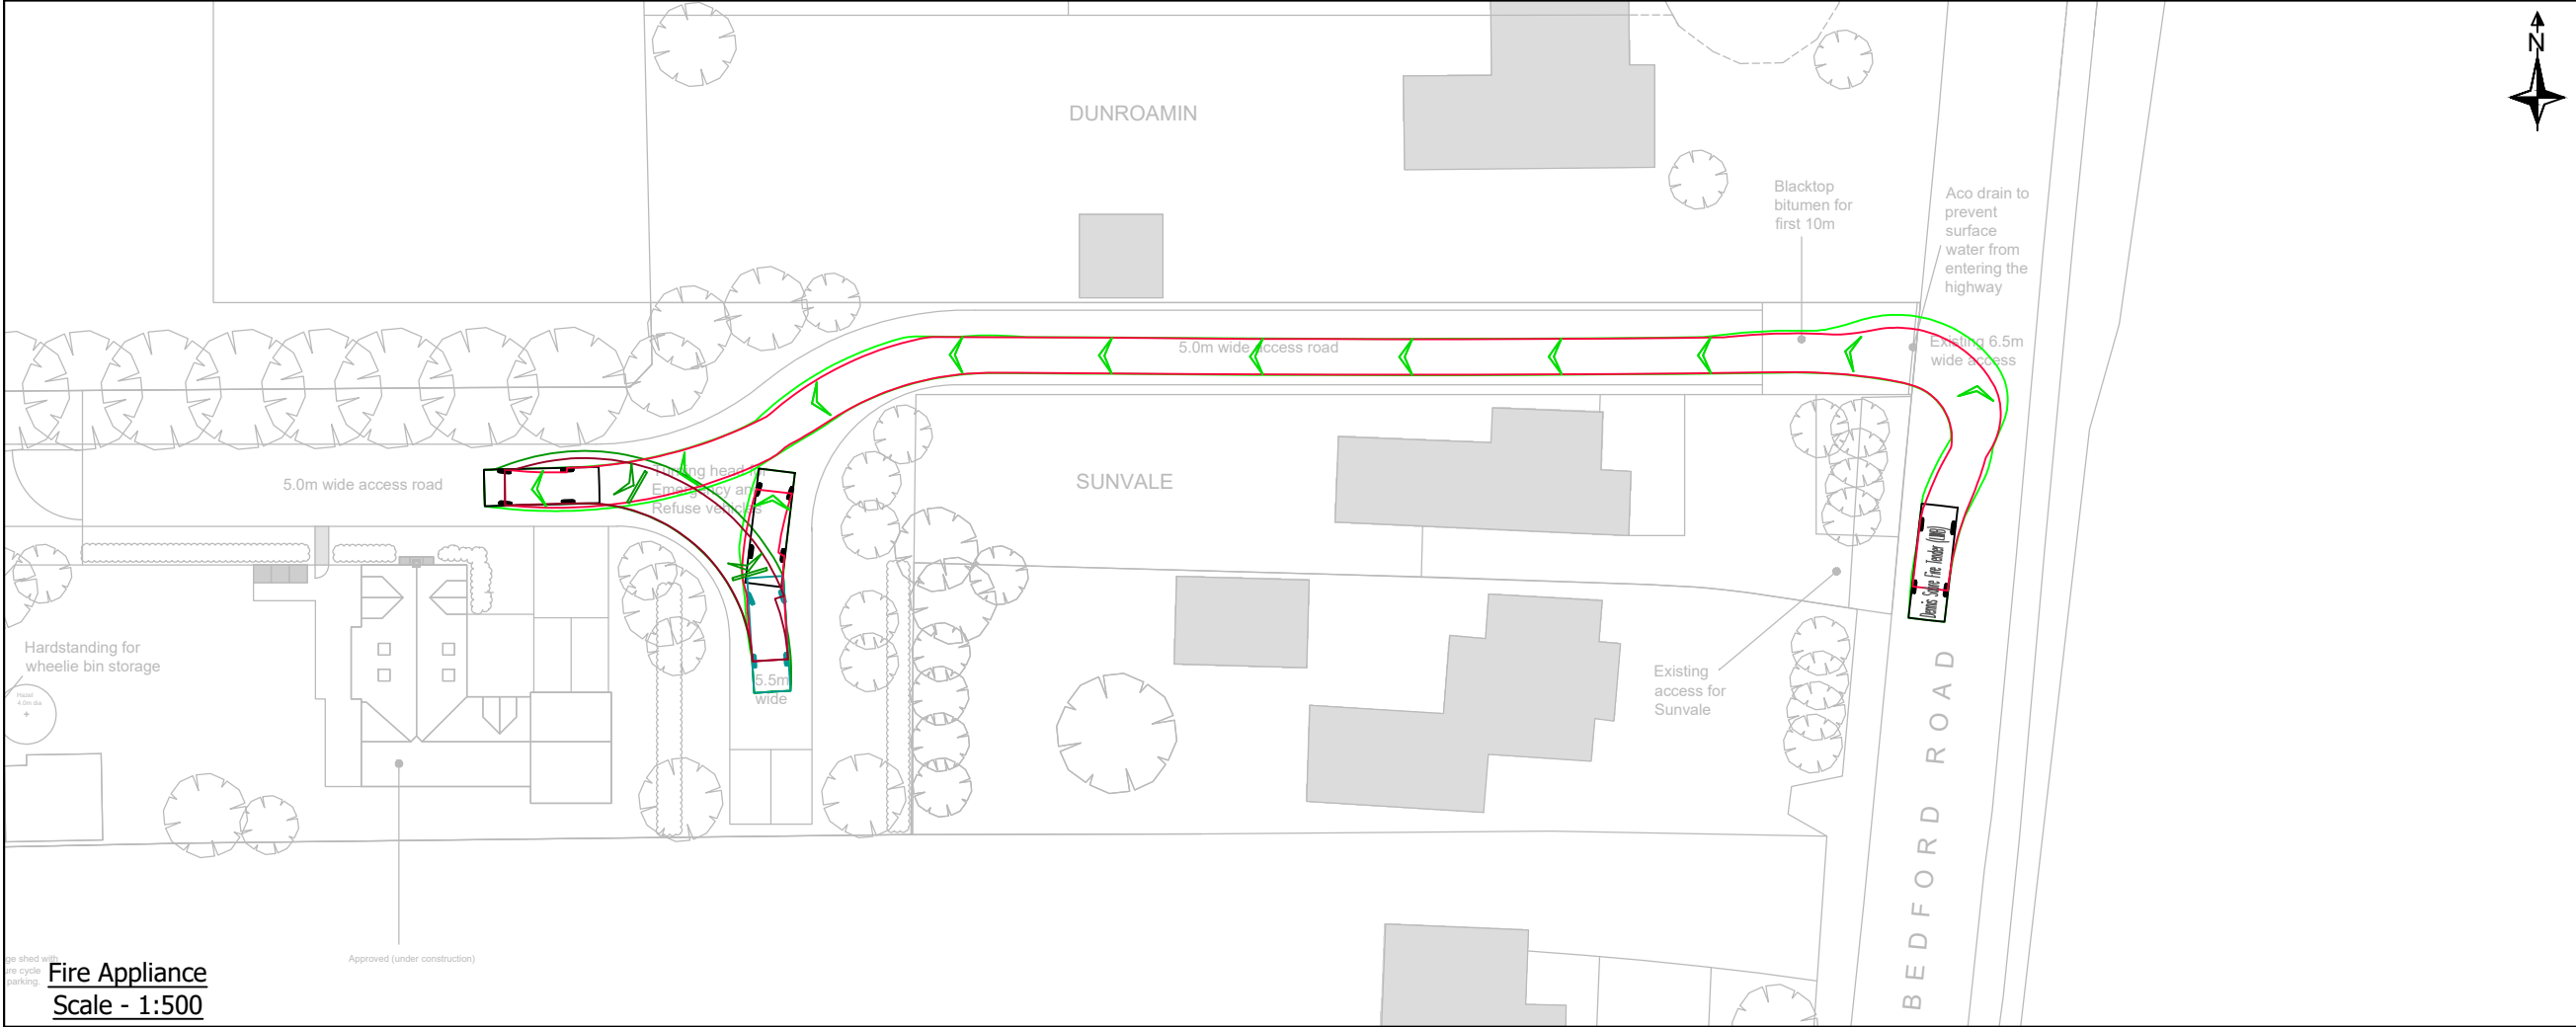


Fire Appliance
Scale - 1:500

- Notes:
1. Do Not Scale This Drawing Unless For Planning Purposes Only. Any Dimensions Shown Are Indicative Only And Are Subject To Verification Onsite.
 2. Base Drawing Provided By Simon Carter Associates, Drawing Number 08 Dated May 2024.

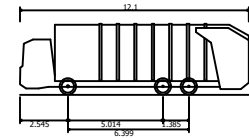

North Herts Refuse Vehicle
Overall Length 12.100m
Overall Width 2.500m
Overall Body Height 3.751m
Min Body Ground Clearance 0.304m
Track Width 2.500m
Lock to lock time 4.00s
Kerb to Kerb Turning Radius 11.550m

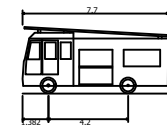

Dennis Sabre Fire Tender (LWB)
Overall Length 7.700m
Overall Width 2.430m
Overall Body Height 3.512m
Min Body Ground Clearance 0.397m
Track Width 2.380m
Lock to lock time 5.00s
Kerb to Kerb Turning Radius 7.400m

Rev	Description	Date
Client: Lynda Musgrove		
Project: Land Rear Of Sunvale Bedford Road Holwell		
Drawing Title: Swept Path Analysis		
Drawing Number: RHC-24-071-01		
Revision: -	Sheet Size: A3	Scale: As Shown
Drawn & Checked By: AR	Date: 02/08/2024	Status: Information

E: enquiries@robertshighwayconsultants.co.uk
P: +44 (0)7935 229255
W: www.robertshighwayconsultants.co.uk
Ordnance Survey ©
Crown Copyright 2024.
All Rights Reserved.

Roberts
Highway Consultants