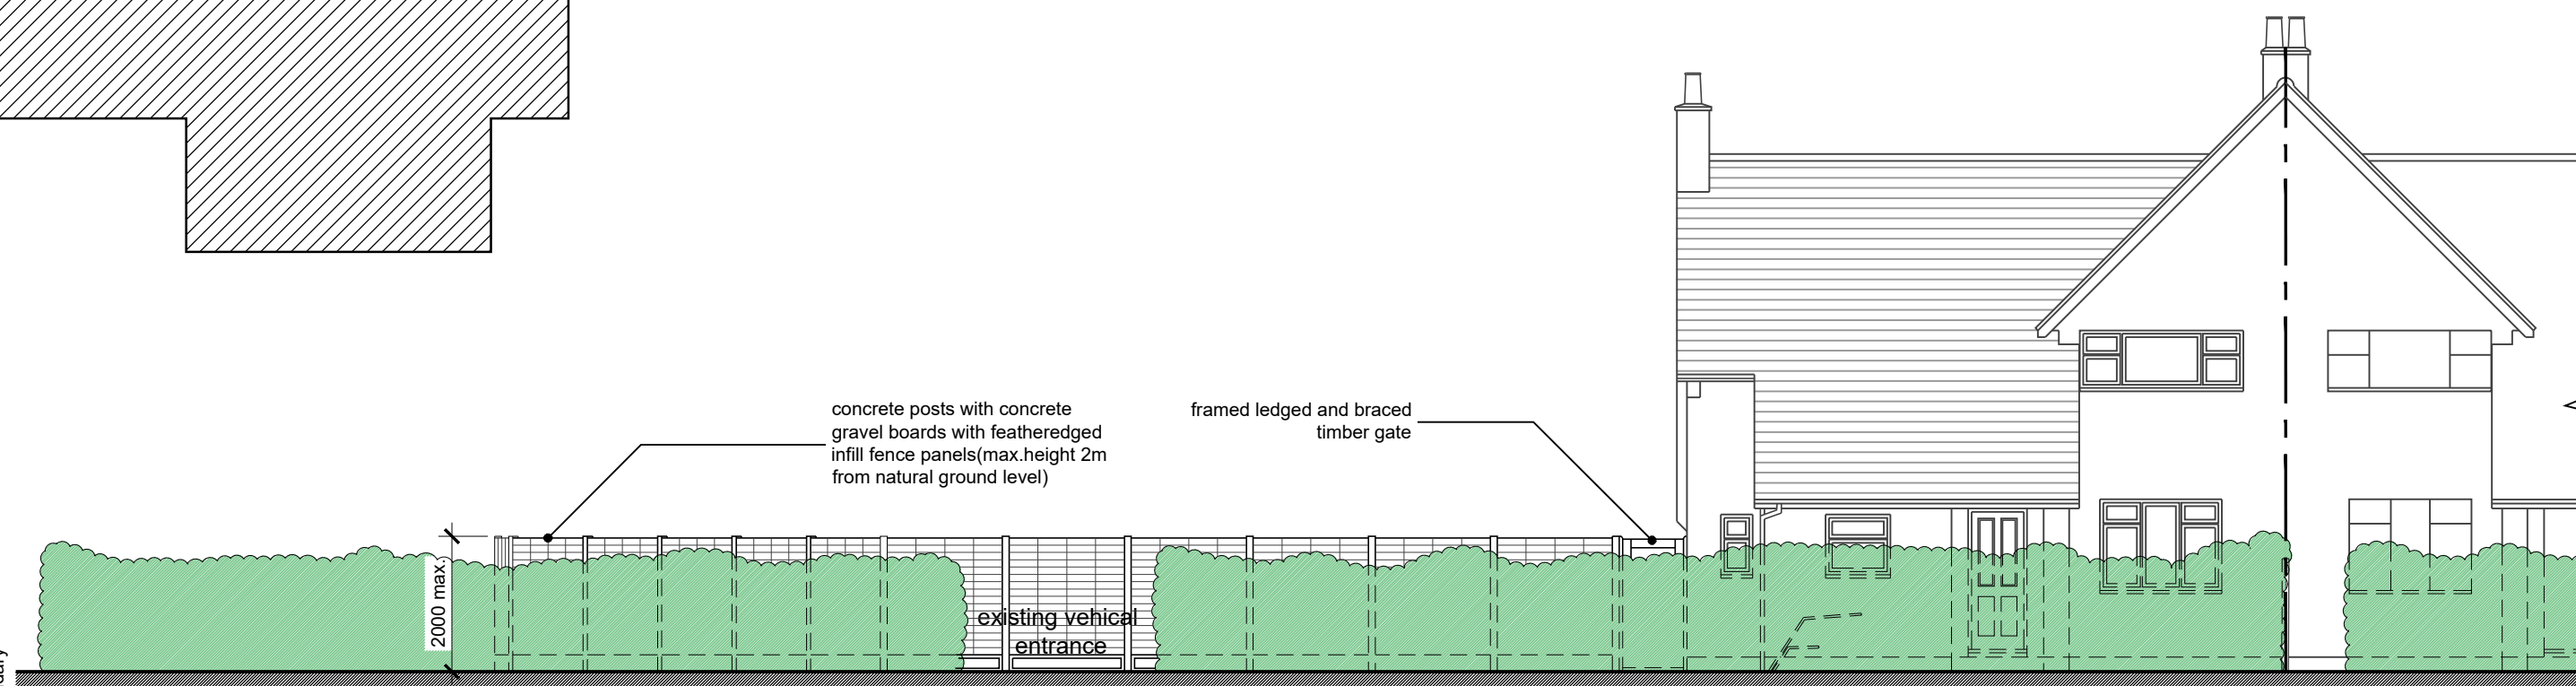
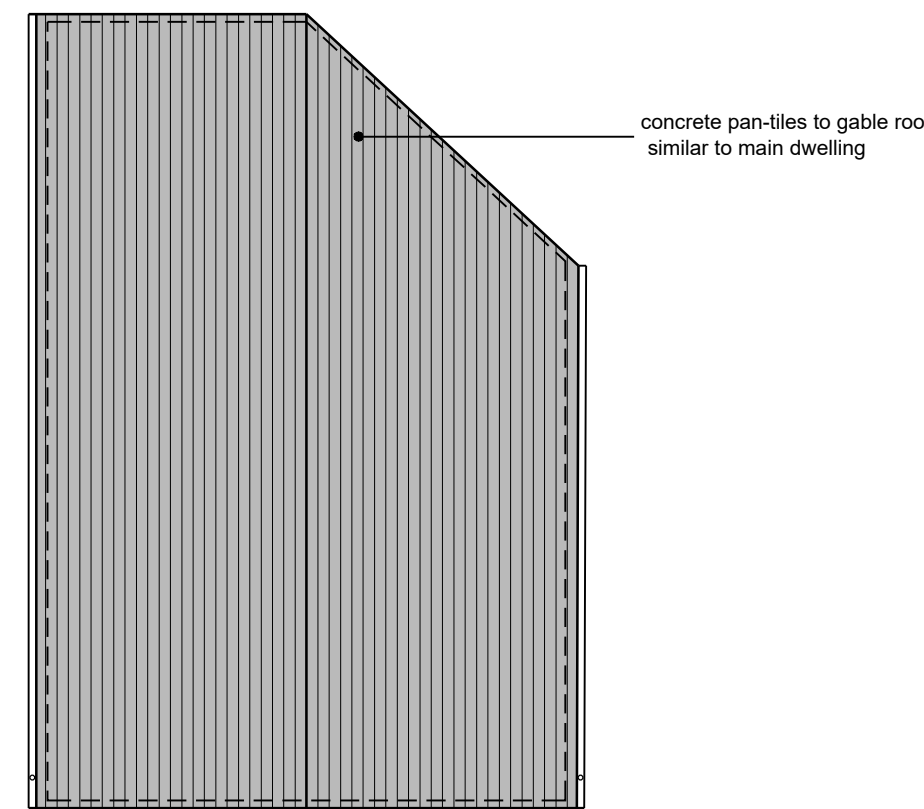
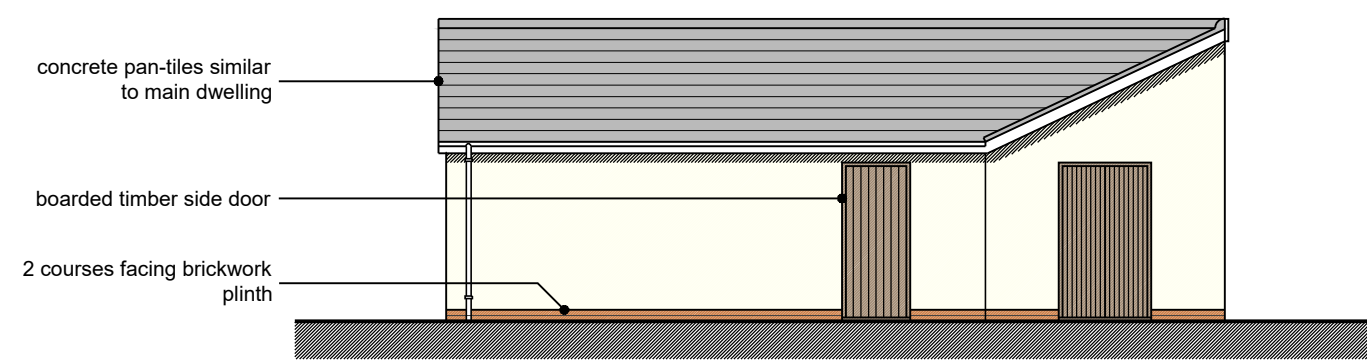
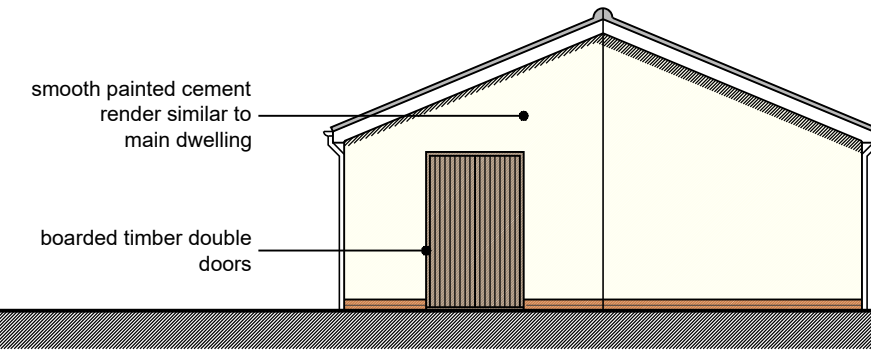
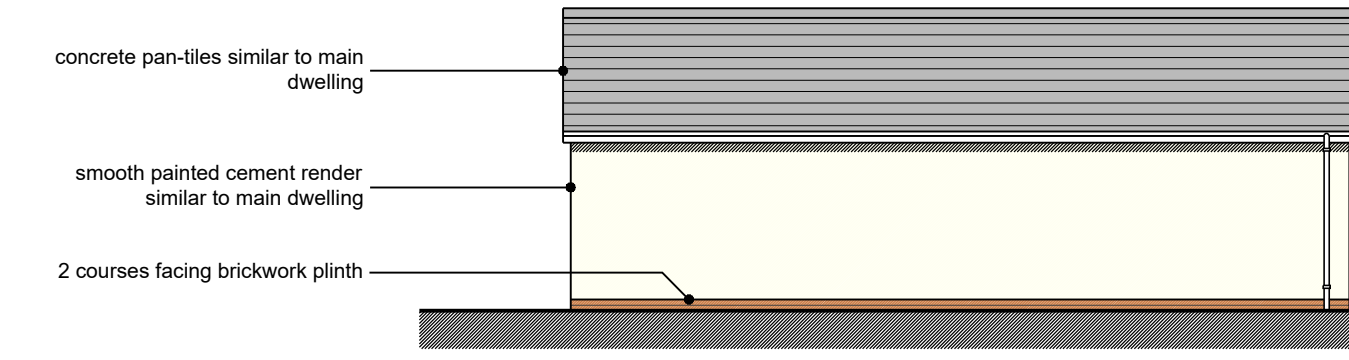
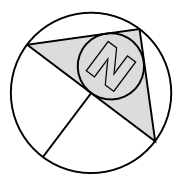


notes:

- any discrepancies should be reported immediately
- all taken measurements should be checked on site prior to commencement of work
- site/survey based on ordnance survey information provided by prodatt systems plc, (www.prodatt.co.uk) prodatt does not guarantee that all past or current uses or features will be identified in the product
- the product does not give details about the actual state or condition of the site nor should it be used to taken, indicate or exclude actual suitability or unsuitability of the site for any particular purpose or relied upon for determining salability or value, or used as a substitute for any physical investigation or inspection.

© HERTFORD PLANNING SERVICE

note

when printing off pdfs,

it is the responsibility of the user to verify that the resulting prints are to scale on the appropriate sized sheet.

also that the scale bars on the plan measure correctly.

20/08/2024	aco drain added to existing drive crossover	Rev
15/08/2024	relocated garage/store and drive-added fencing and sliding entrance onto clients road	Rev

hps Hertford
Planning
Service
Architecture & Planning

Westgate House, 37-41 Castle Street,
Hertford, Herts SG14 1HH
Tel: 01992 552173
Email: contact@hertfordplanning.co.uk
www.hertfordplanning.co.uk



Project	3 Hobbs Hayes Blacksmith Lane, Reed, Royston, SG8 8AU
Drawing	PLANS AND ELEVATIONS AS PROPOSED DETACHED OUTBUILDING PLANNING DRAWING
Date	20/08/2024
Scale	1:50/1:100
Sheet size	A1
Drawn	JM

20848-P002-B