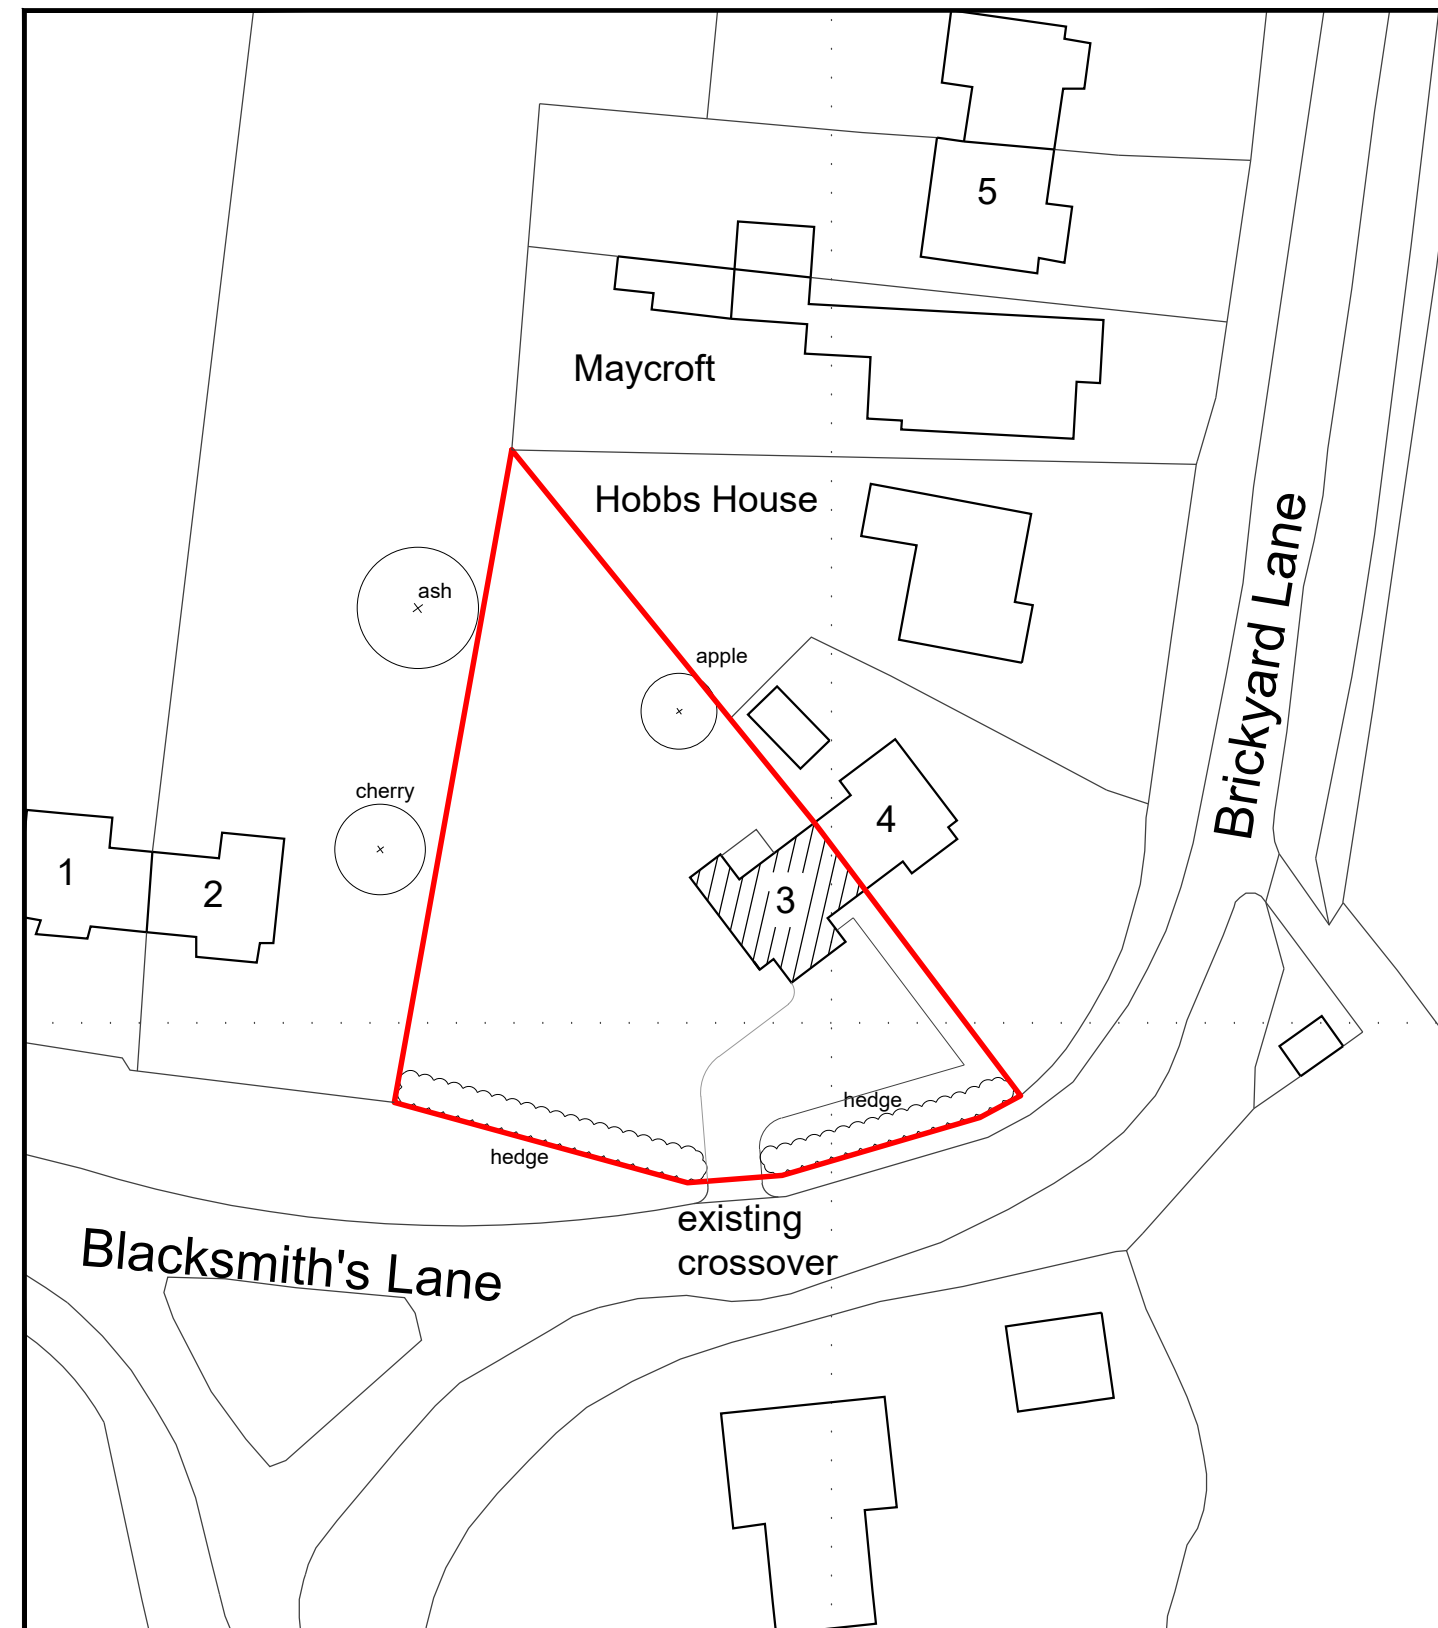
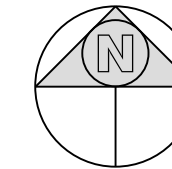
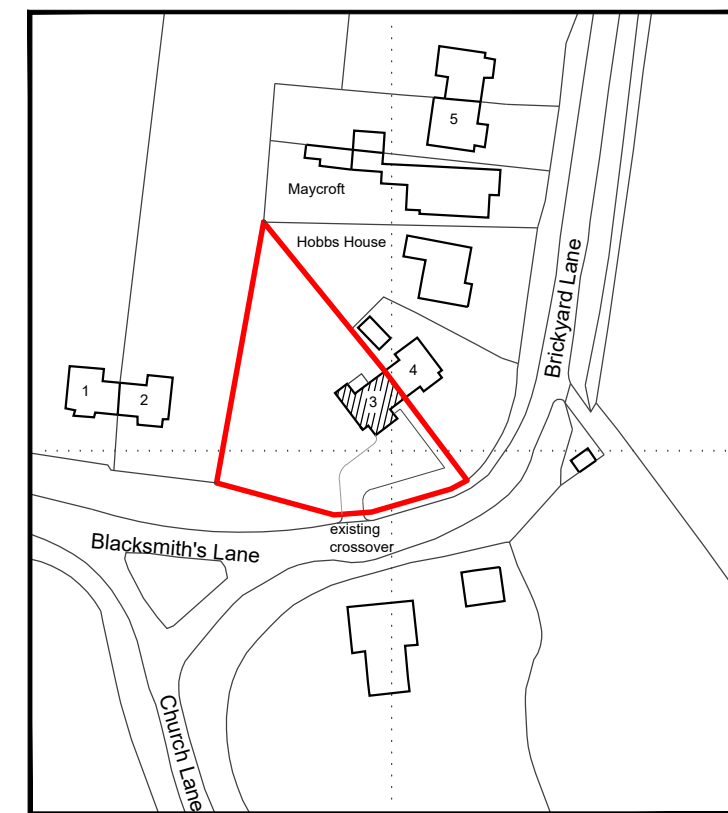
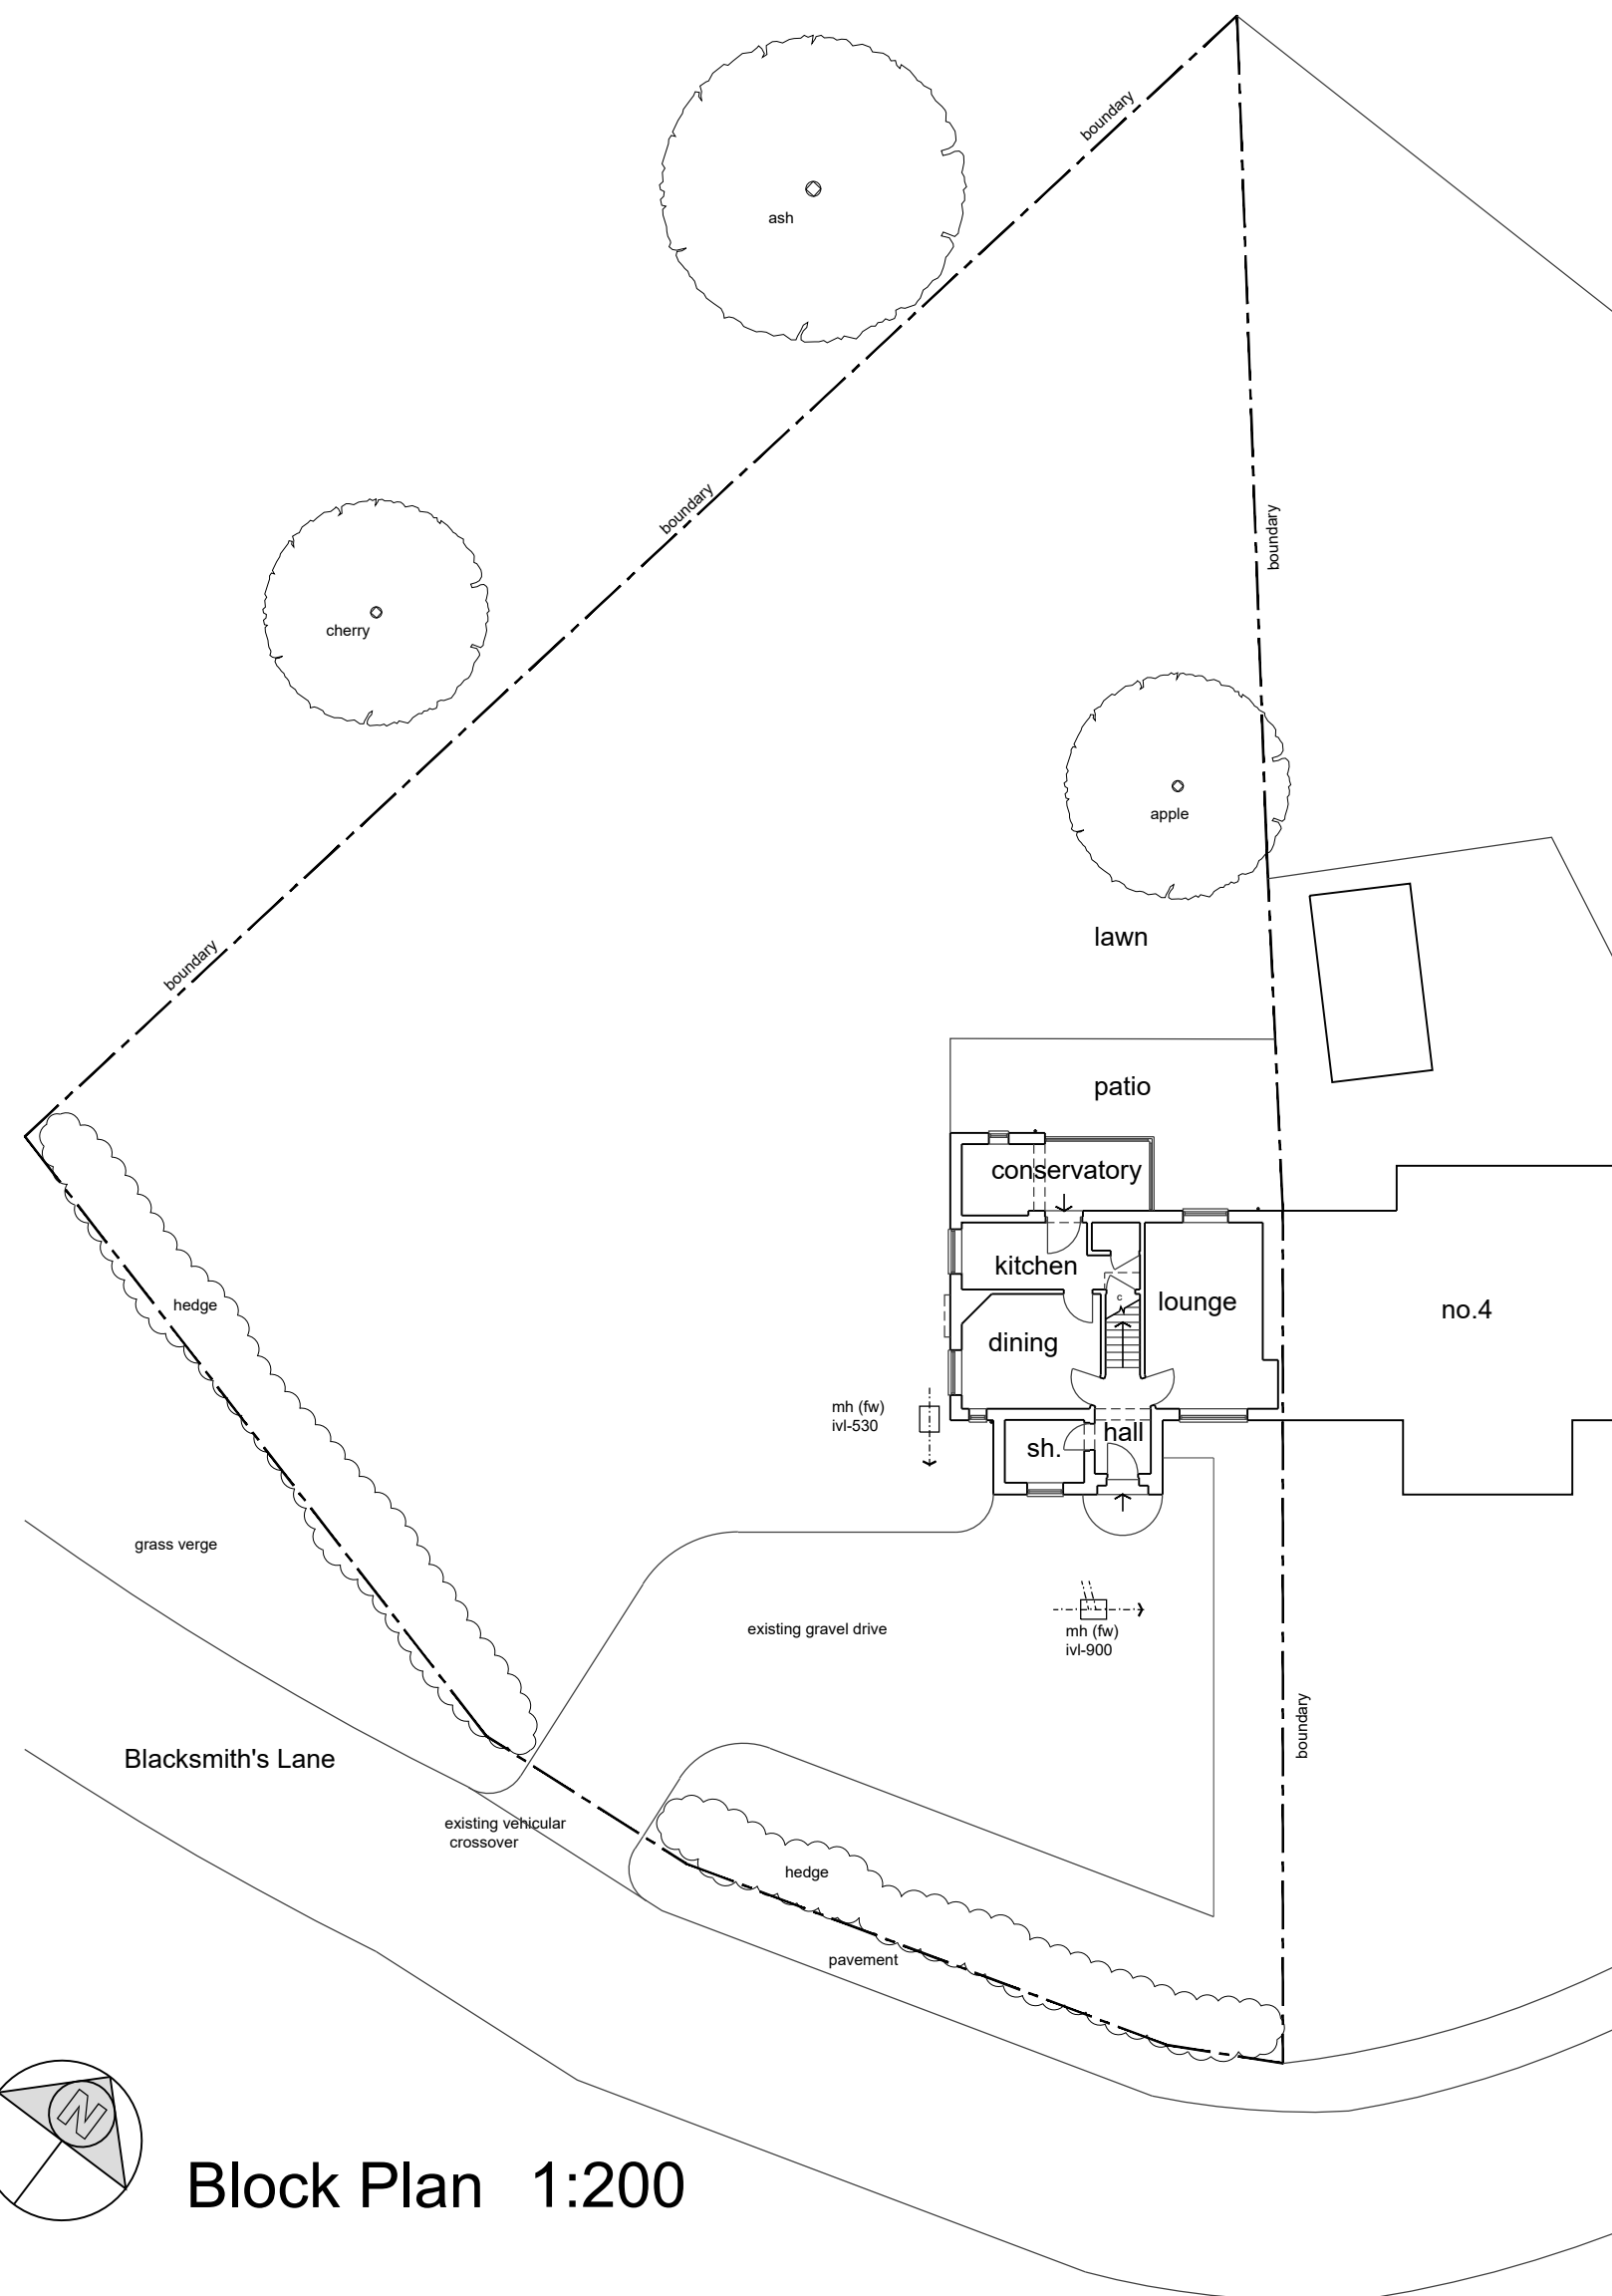


notes:

any discrepancies should be reported immediately

all dimensions should be checked on site prior to commencement of work

site/survey based on ordnance survey
information provided by prodatsystems plc,
(www.promap.co.uk) prodatsystems does not guarantee
that all past or current uses or features will be
identified in the product

the product does not give details about the actual state or condition of the site nor should it be used or taken to indicate or exclude actual suitability or unsuitability of the site for any particular purpose, or relied upon for determining salability or value, or used as a substitute for any physical investigation or inspection.

© HERTFORD PLANNING SERVICE

note
when printing off pdf's.
it is the responsibility of the user to verify that the
resulting prints are to scale on the appropriate
sized sheet.
also that the scale bars on the plan measure
correctly.

Date	Description	Rev
------	-------------	-----



Westgate House, 37-41 Castle Street,
Hertford, Herts SG14 1HH
Tel: 01992 552173
Email: contact@hertfordplanning.co.uk
www.hertfordplanning.co.uk



Project	3 Hobbs Hayes Blacksmith Lane, Reed, Royston, SG8 8AU
Drawing	BLOCK PLAN , SITE PLAN AND LOCATION PLAN SURVEY DRAWING

Date	31/07/2024
Scale	1:200/1:500/1:1250
Sheet size	A2
Drawn	JM

20848-S002