



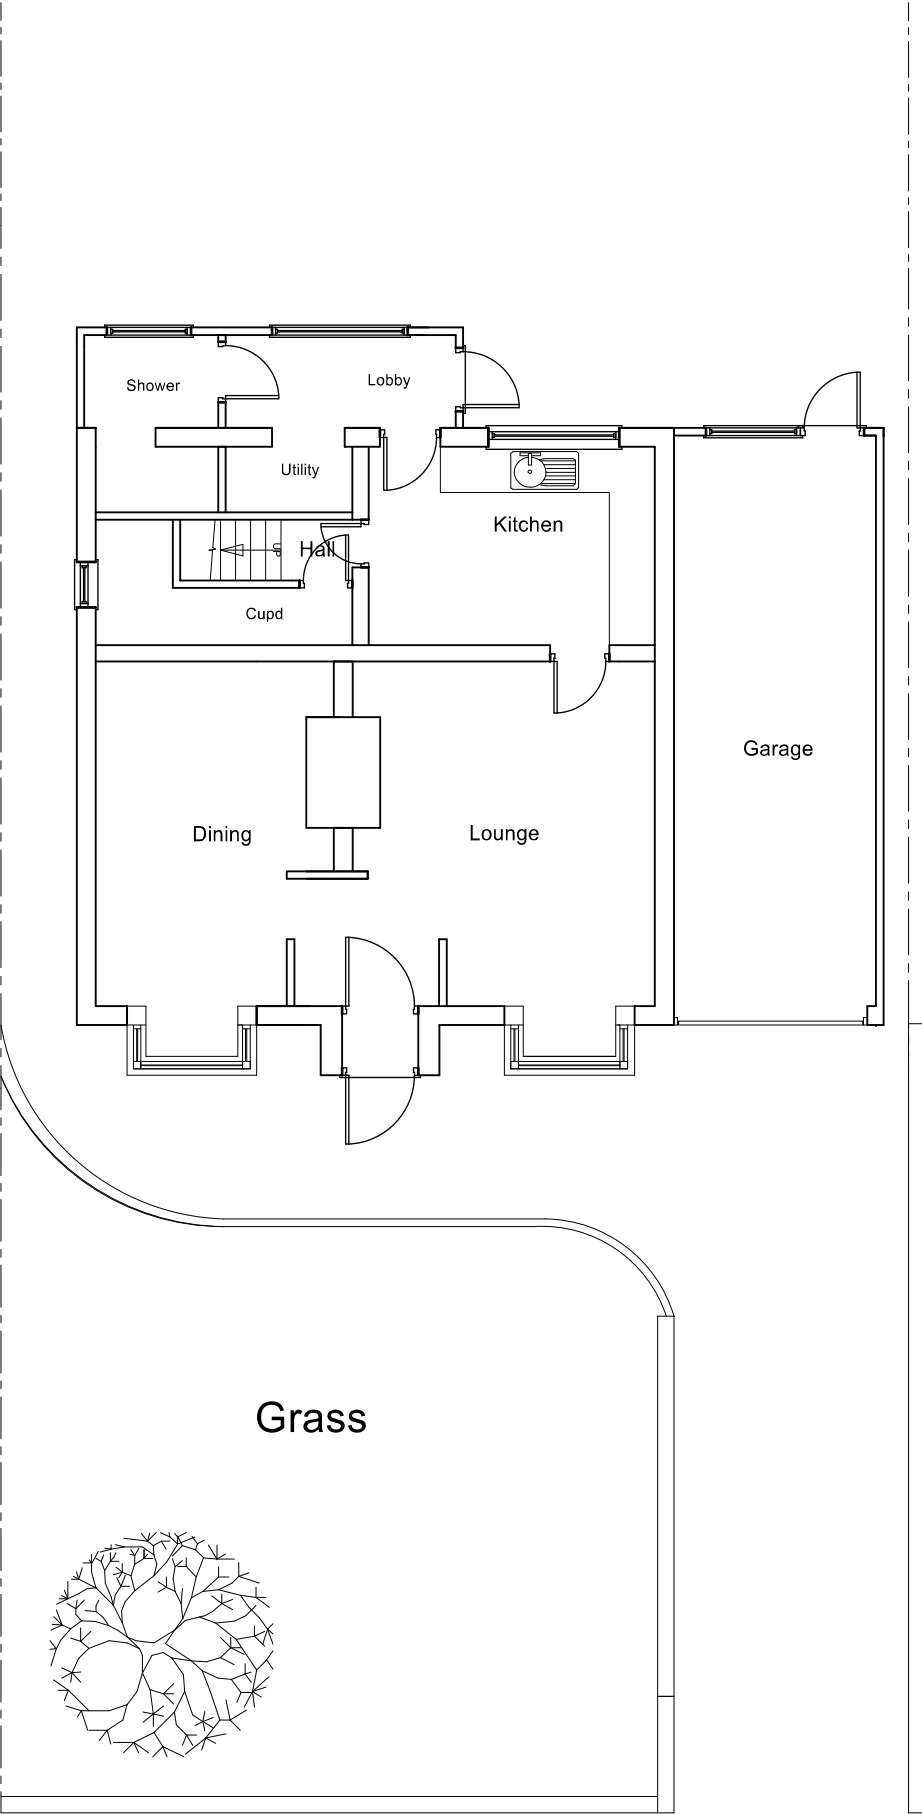

GROUND FLOOR
(EXISTING)

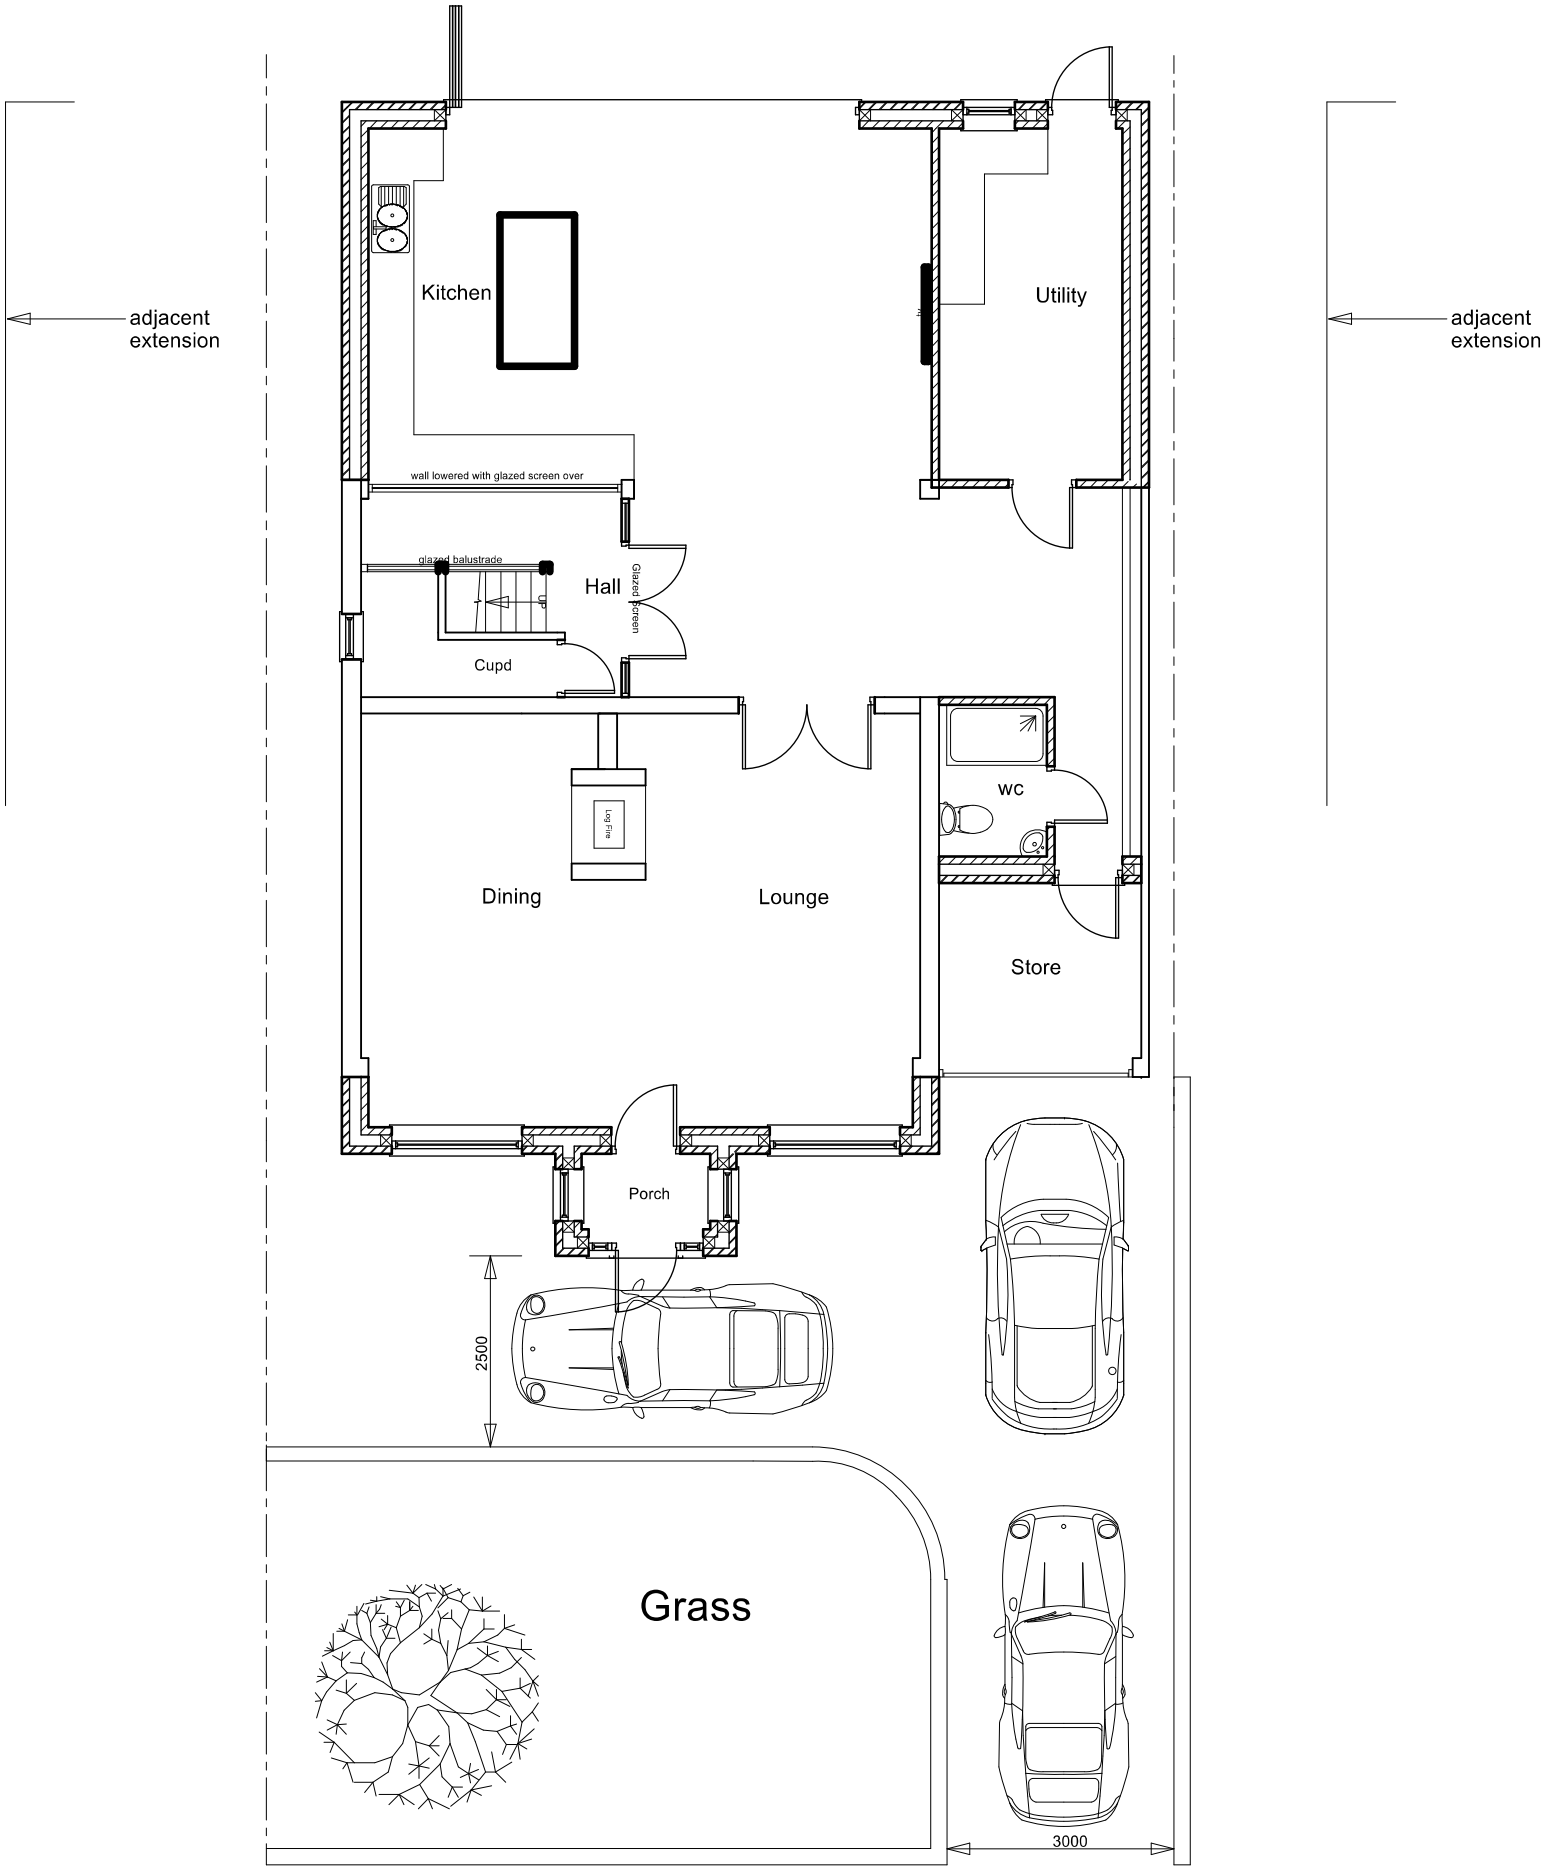

GROUND FLOOR
(PROPOSED)

NOTES

Do not scale to ascertain dimensions.

Figured dimensions and levels should be verified by the Contractor on site before construction.

Copyright for all designs and drawings in whole or in part shall remain with the company in accordance with The Copyright Act.

1:100 SCALE BAR

PRELIMINARY

REV	DATE	DESCRIPTION

©COPYRIGHT



CLAYDON HOUSE
1 EDISON ROAD
AYLESBURY
BUCKS
HP19 8TE

TEL: 01296 431374

CLIENT
Mr & Mrs Wilson

PROJECT
**120, High Street
Kimpton**

DETAIL
Car Parking

SCALE	1:100	SCH	DRAWN
DATE	AUG24		APPROVED
JOB NO.	24/2453	DRAWING NO.	2